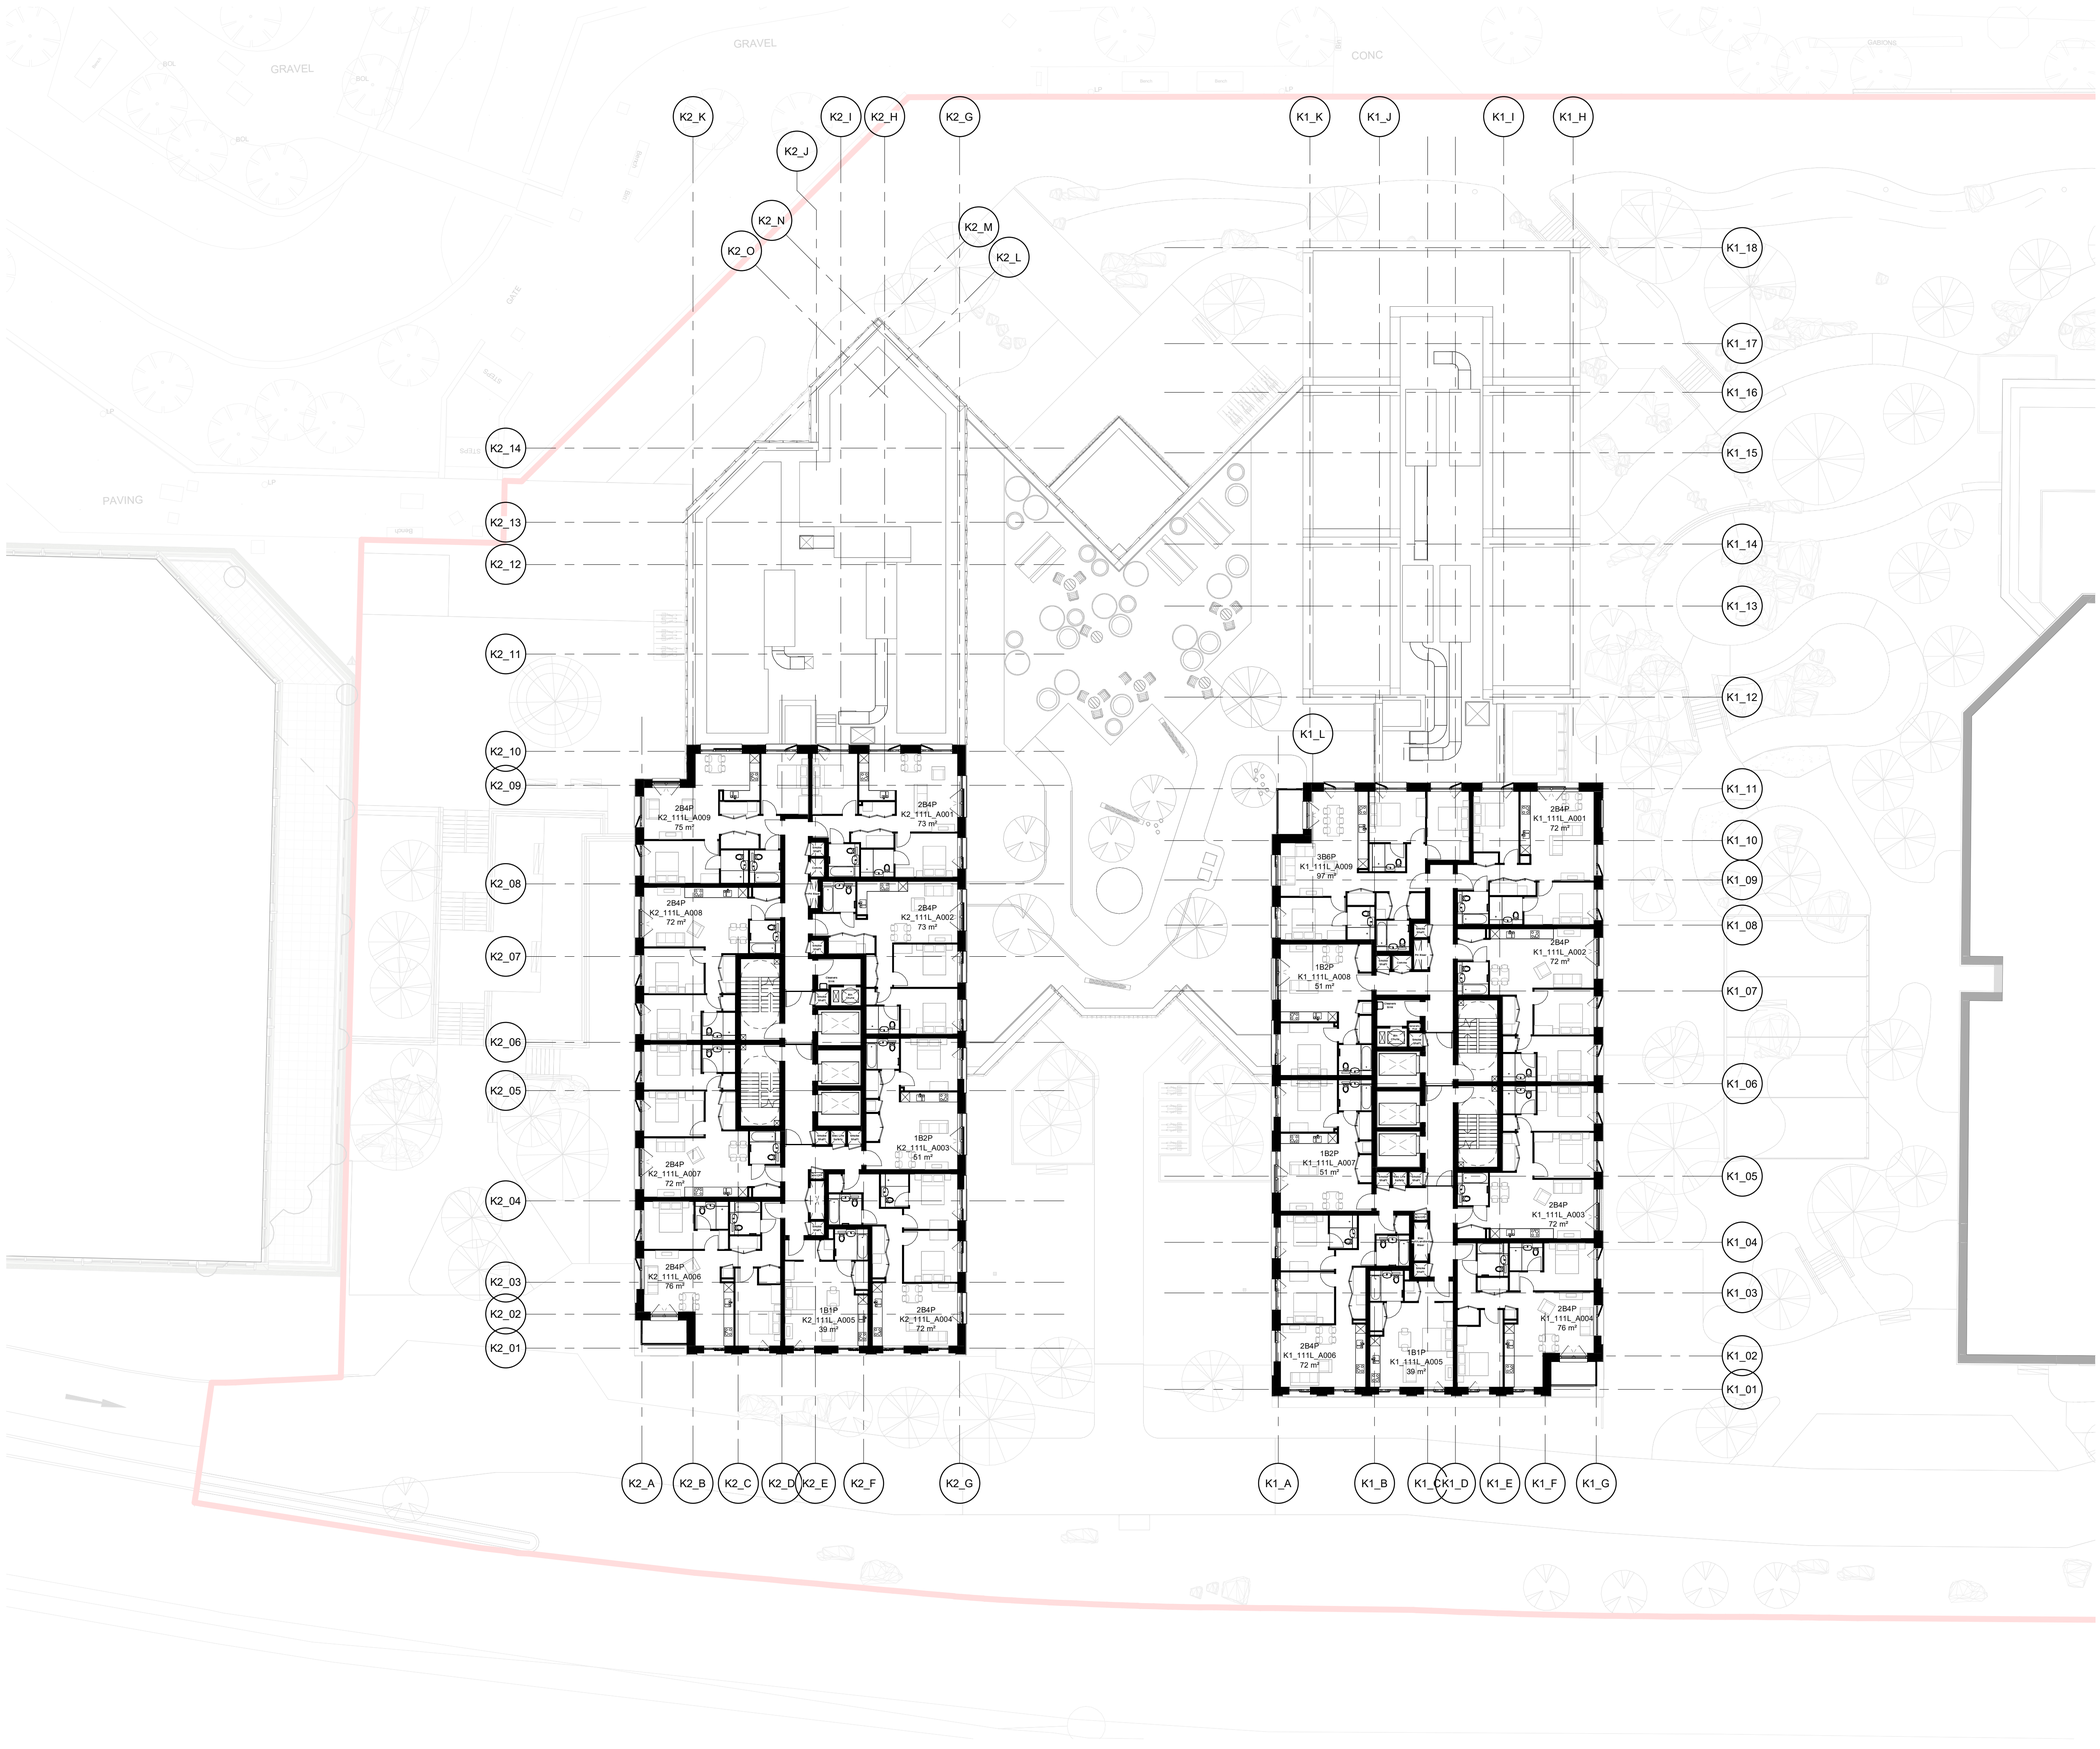



General Notes

No implied licence exists. This drawing should not be used to calculate areas for the purposes of valuation.
Do not scale this drawing for construction purposes. All dimensions to be checked on site by the contractor and such dimensions to be their responsibility.
All work must comply with relevant British Standards and Building Regulations requirements. Drawing errors and omissions to be reported to the architect.

Notes

0 10m
@ 1:200

Key Plan

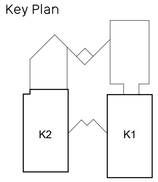

Studio Egret West
3 Brewhouse Yard
London, EC1V 4JQ
hello@egretwest.com
+44 (0) 20 7549 1730

For Planning

Project No.	0199-MAY
Project Name	Mayfield Phase 1b
Drawing Title	Level 11, 12, 15, 17
Client	LandsecU+I
Scale @A1	1 : 200
Date	18/12/24
Drawn by	MY/MI/LK
Checked by	LH

Rev	Date	Reason	Chk
P1	18/12/24	PLANNING ISSUE	

Drawing Number	Rev
0199-MAY-SEW-K01-111L-DR-A-001111	P1