




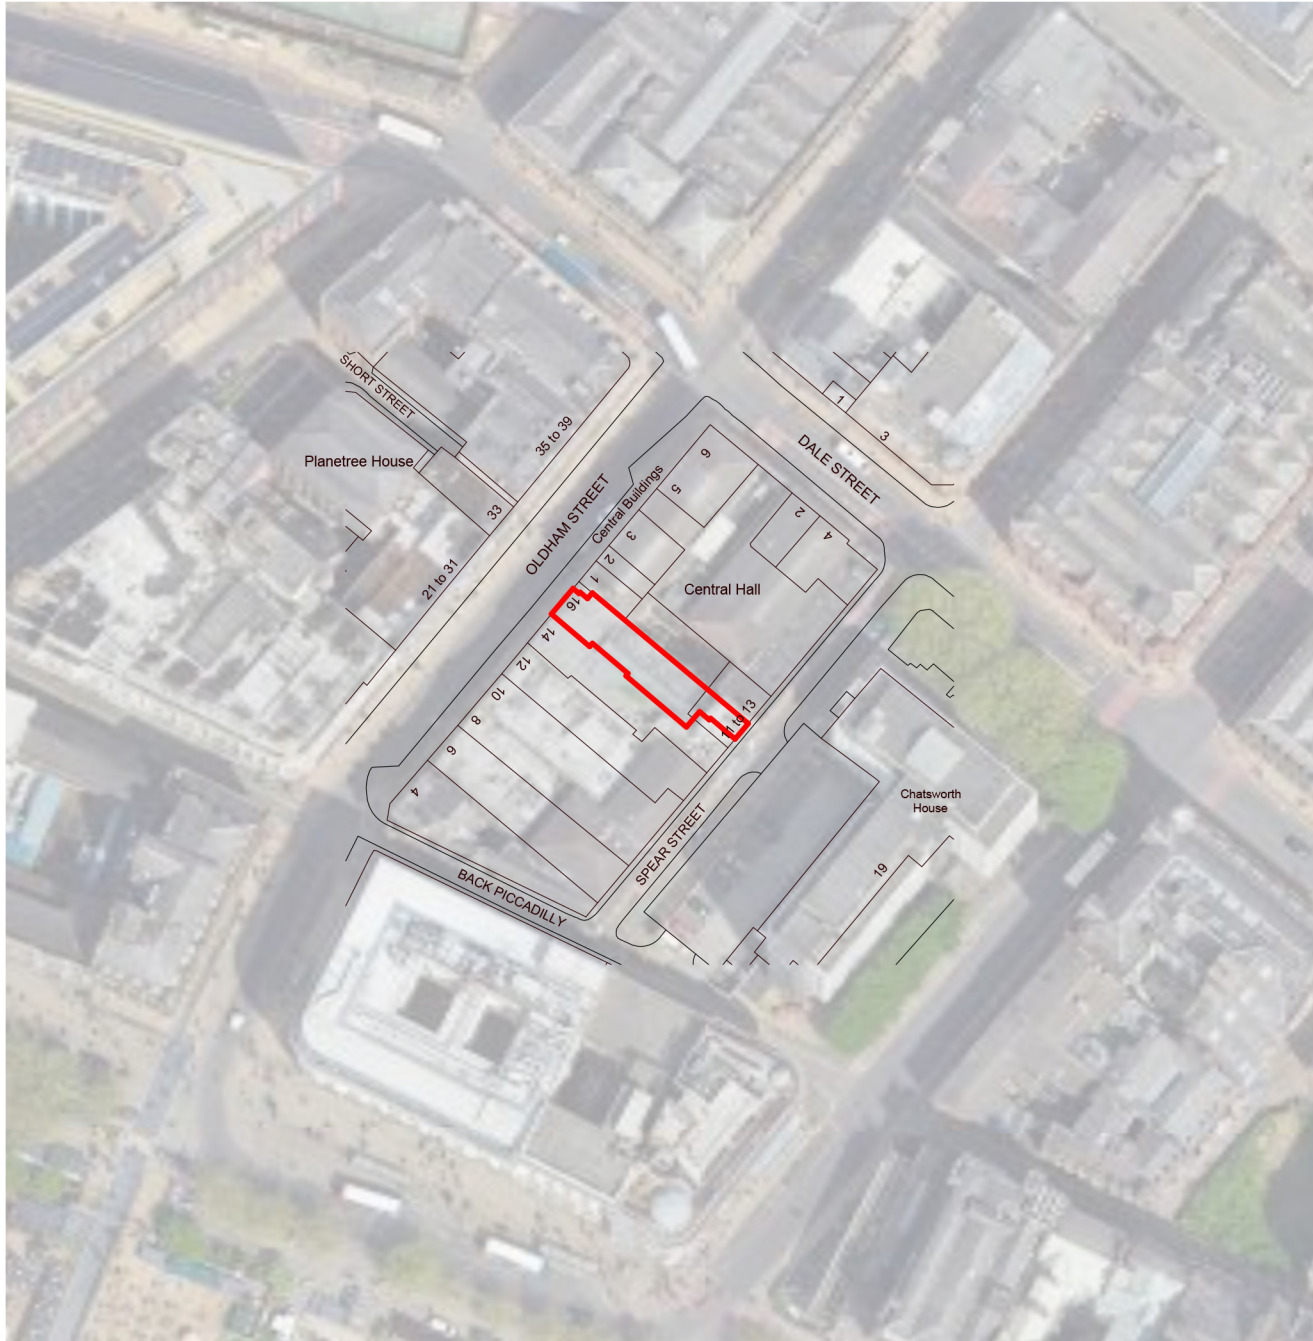

LOCATION PLAN 1250 @ A3

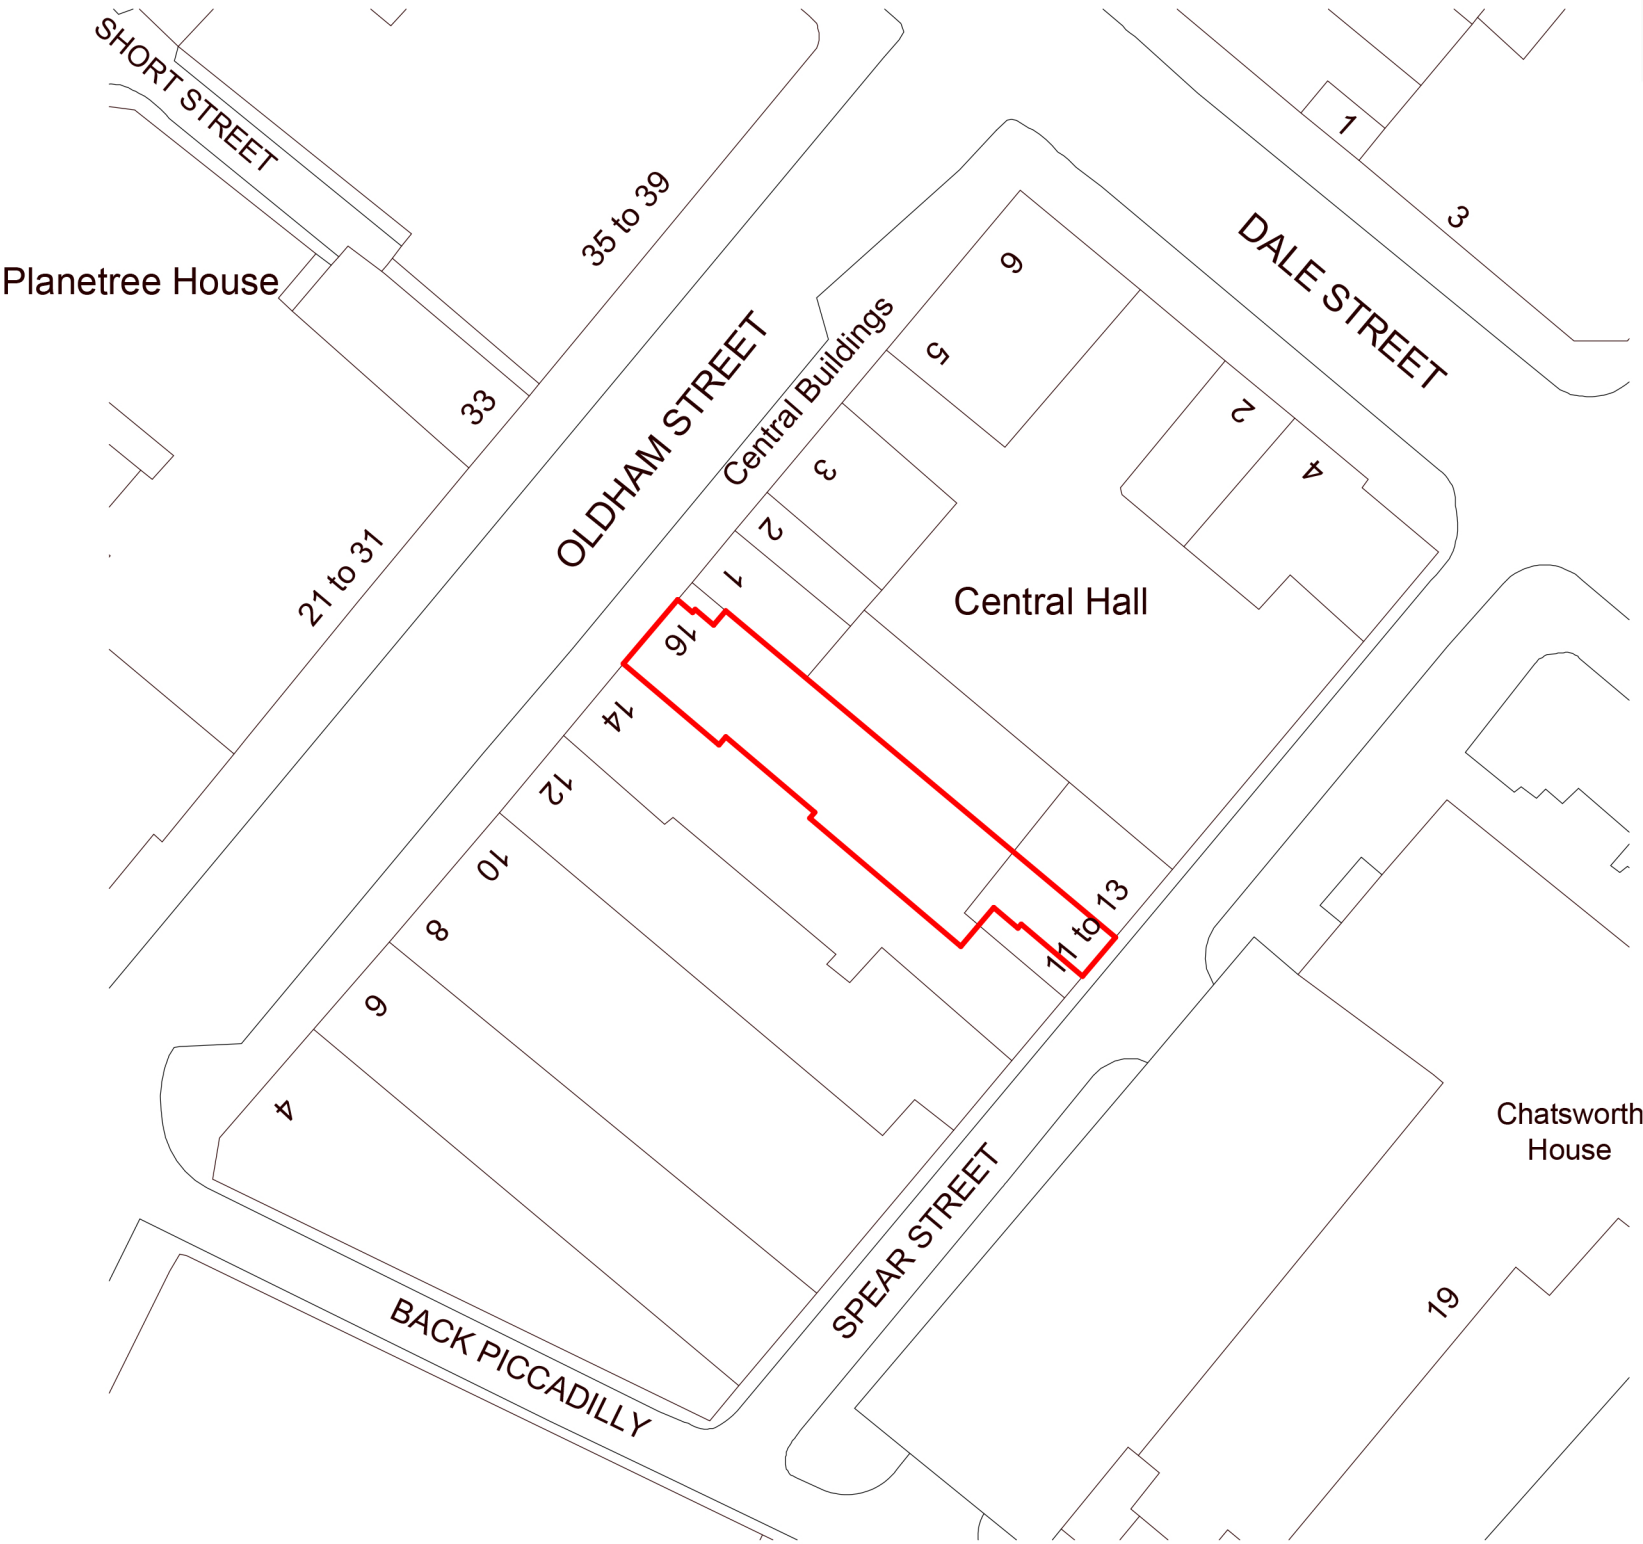

SITE PLAN - 1:500 @ A3

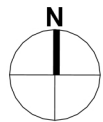

Do not scale from drawings unless by agreement with architect. Use figured dimensions only. Check all dimensions on site prior to commencing the works. Drawing to be read in conjunction with other relevant consultant information.

This drawing is the copyright of BARCX and must not be copied or reproduced in part, or in whole, without the express permission of the architect. Drawing to be read in conjunction with specification.

BARCX

Location and Site Plan

16 Oldham Street,
Manchester, M1 1JQ

2030-(00) 001-Location and Site Plan

number	revision
As indicated @ A3	2030
scale	job reference
	Author drawn