



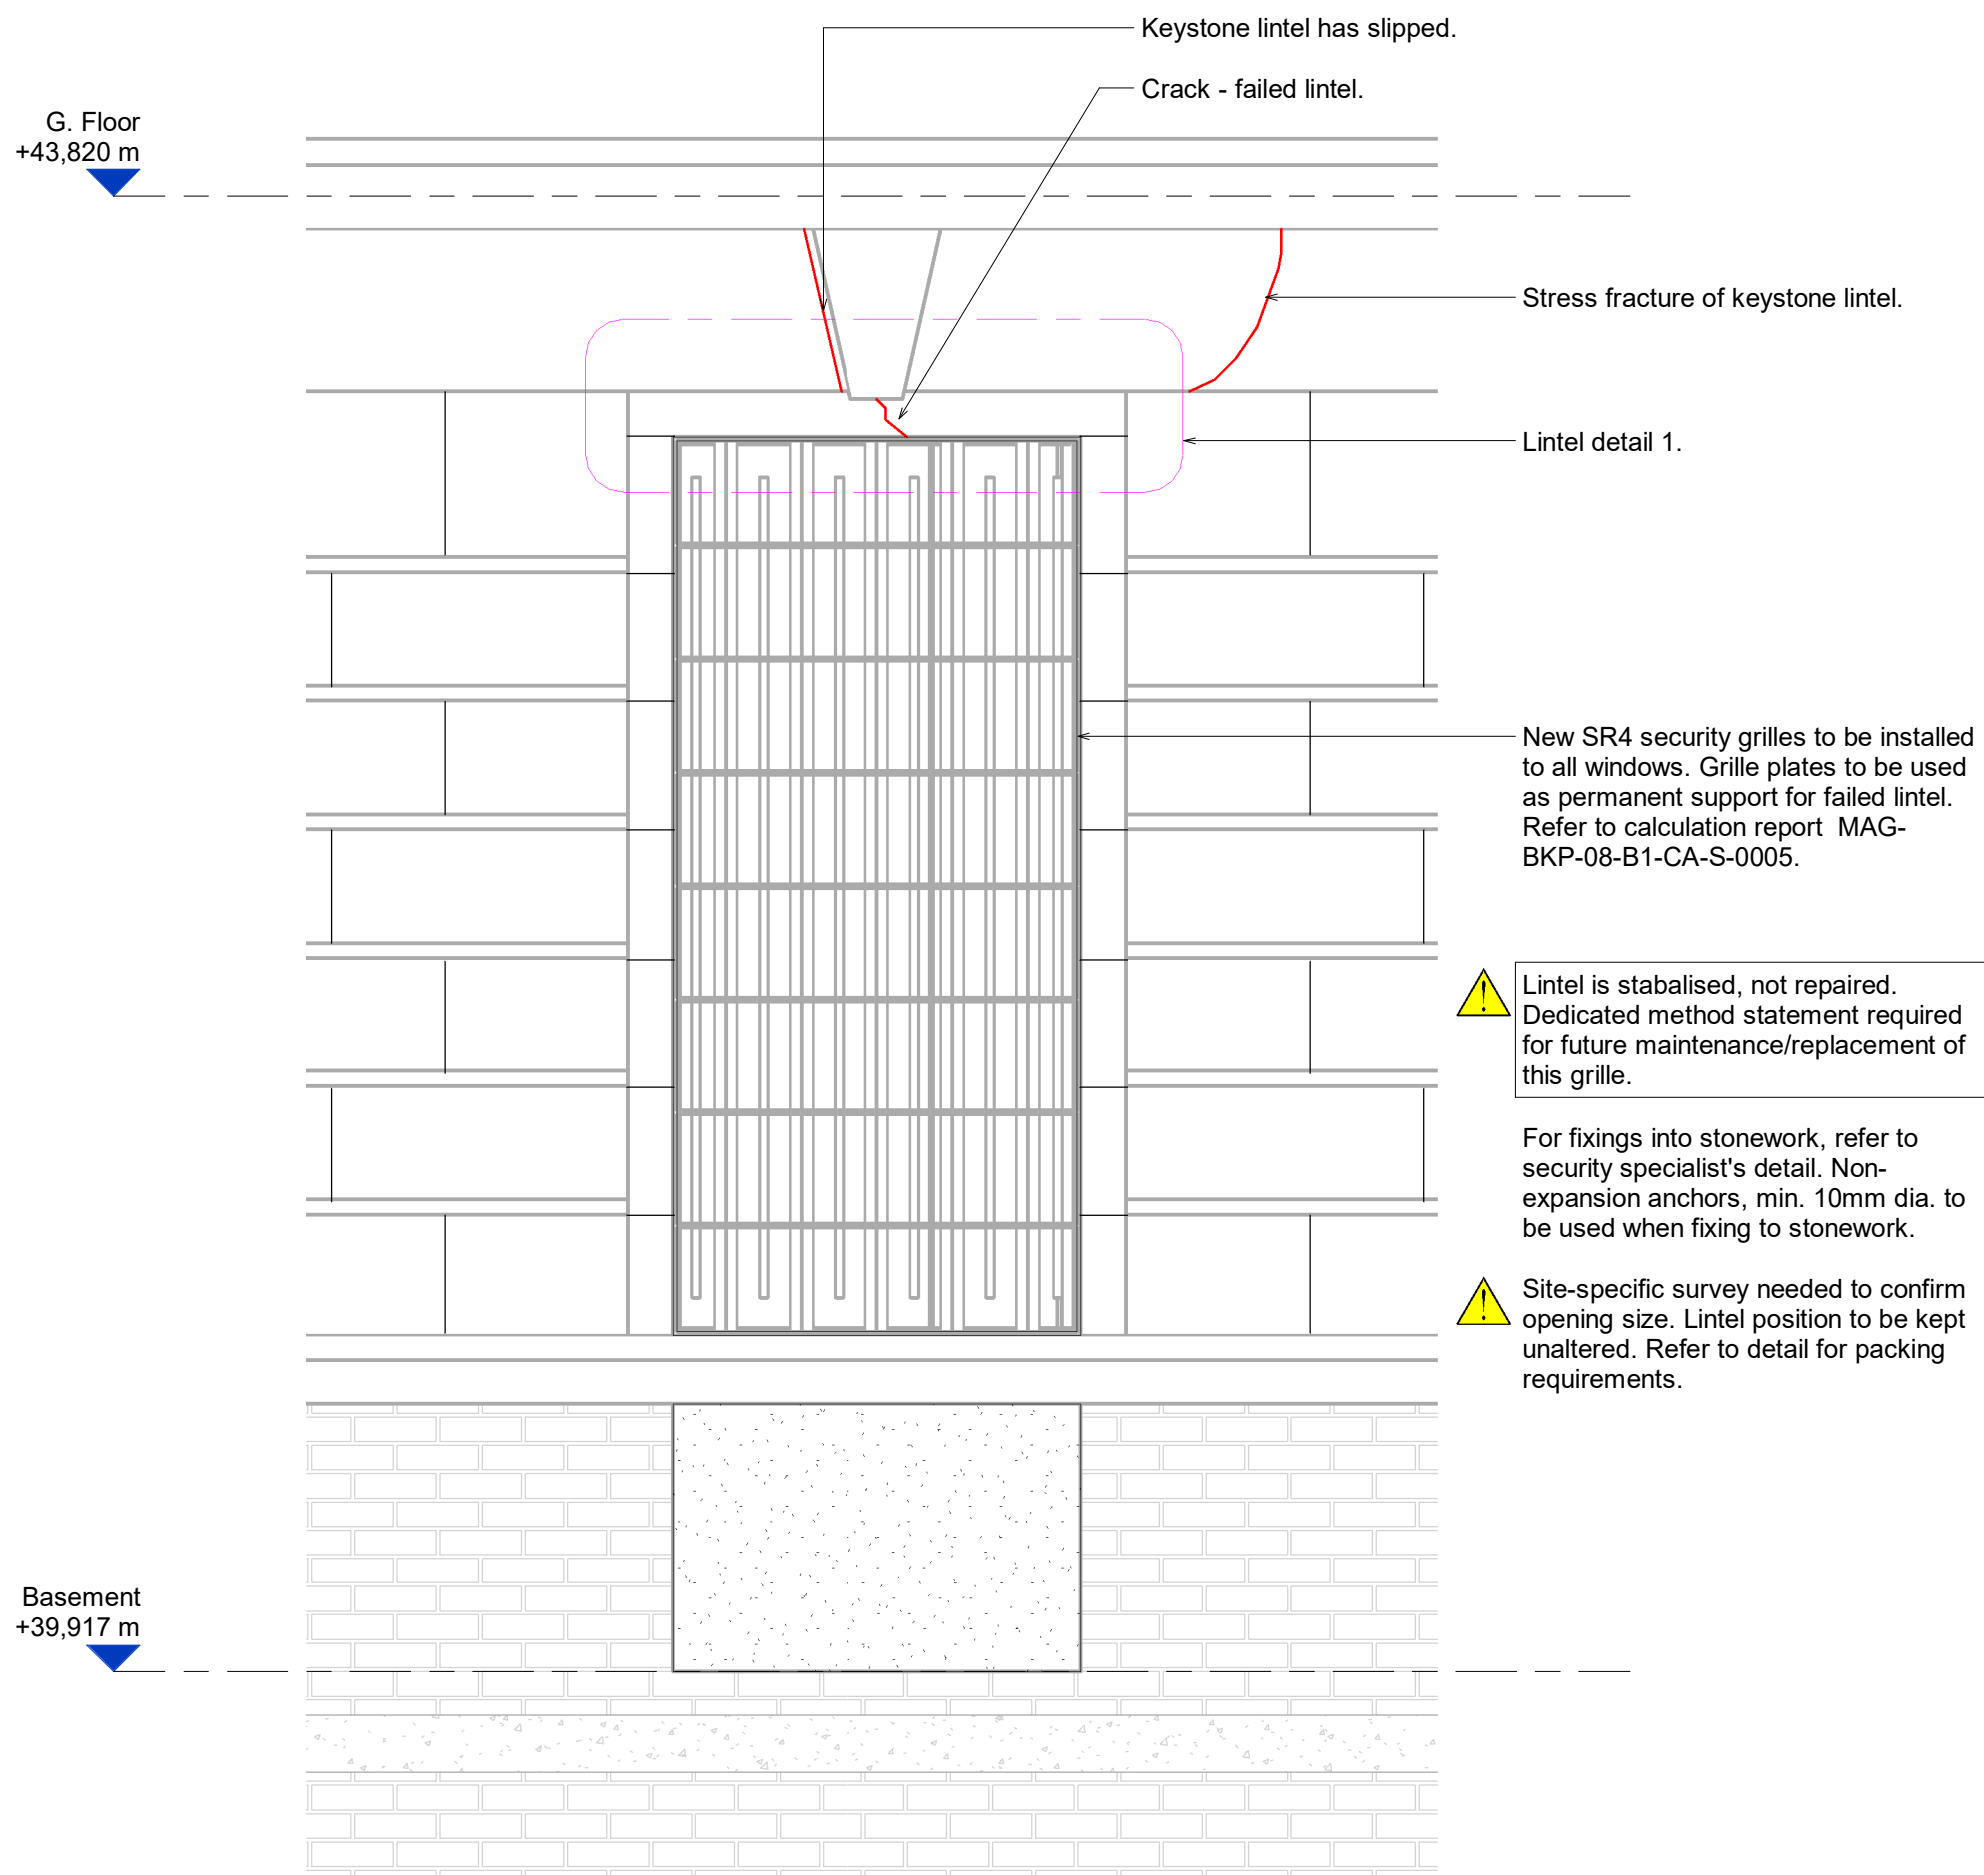


ELEVATION A - PRINCESS ST

1 : 20

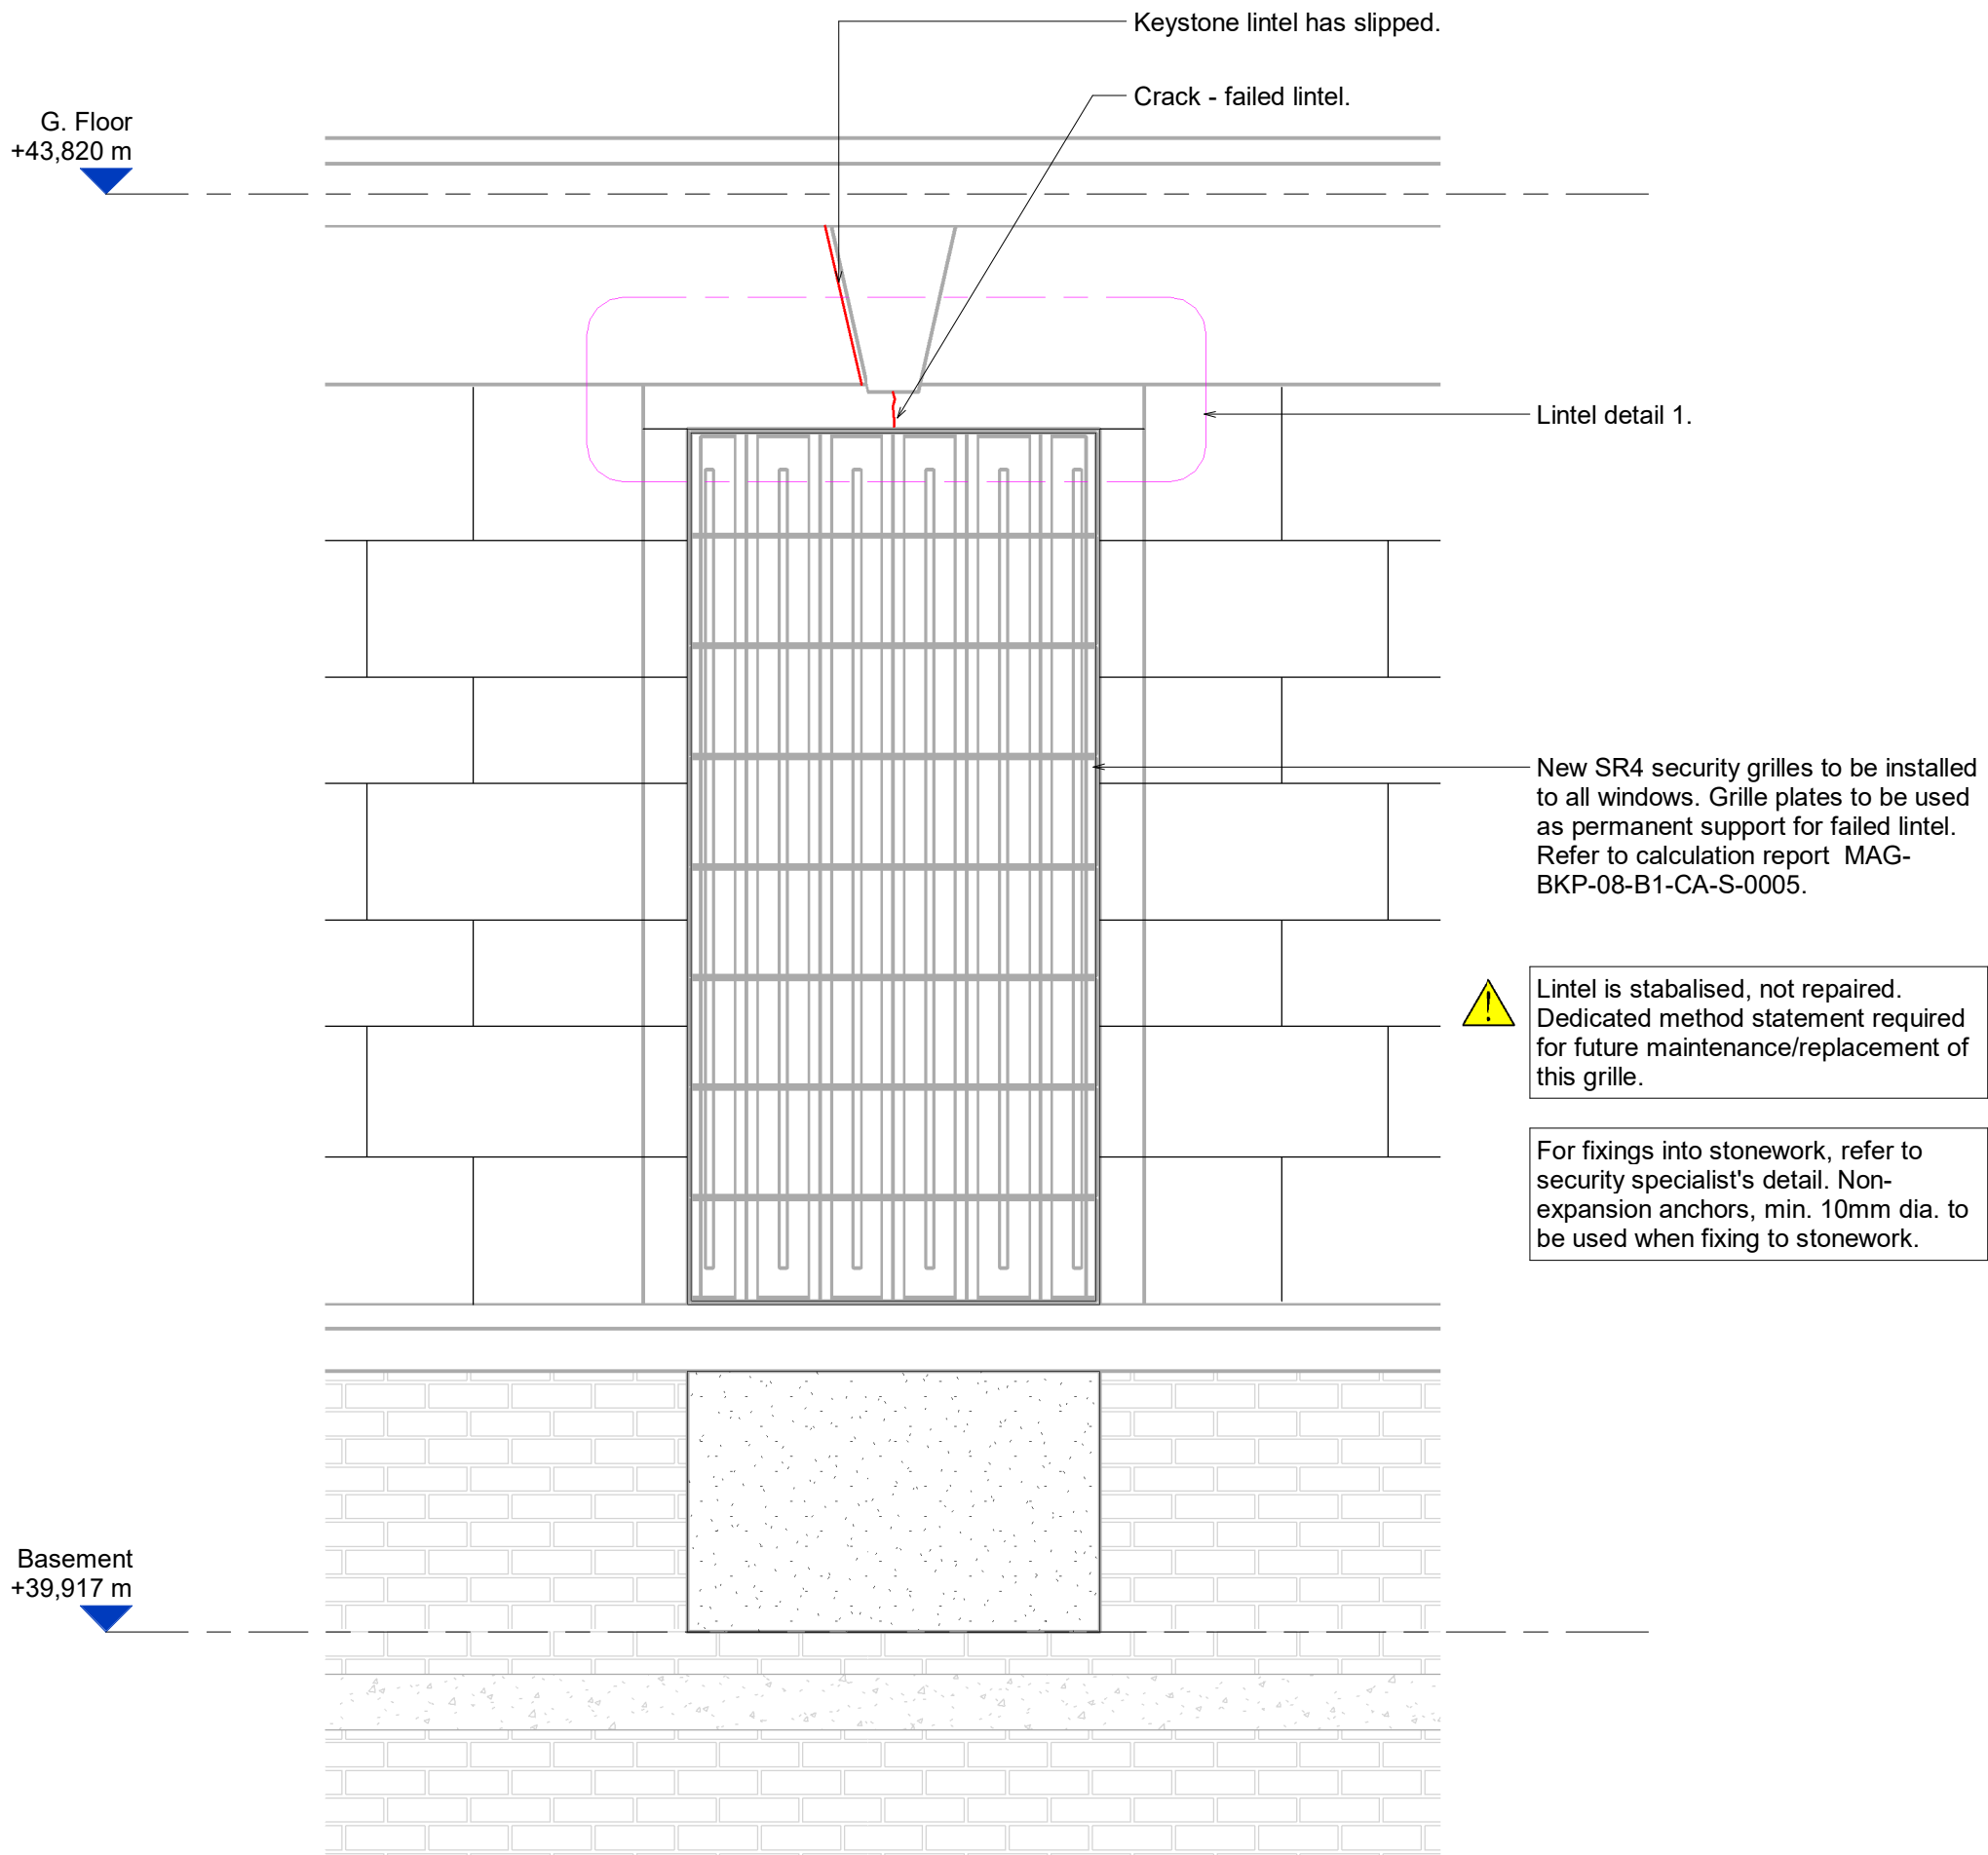


ELEVATION B - GEORGE ST

1 : 20

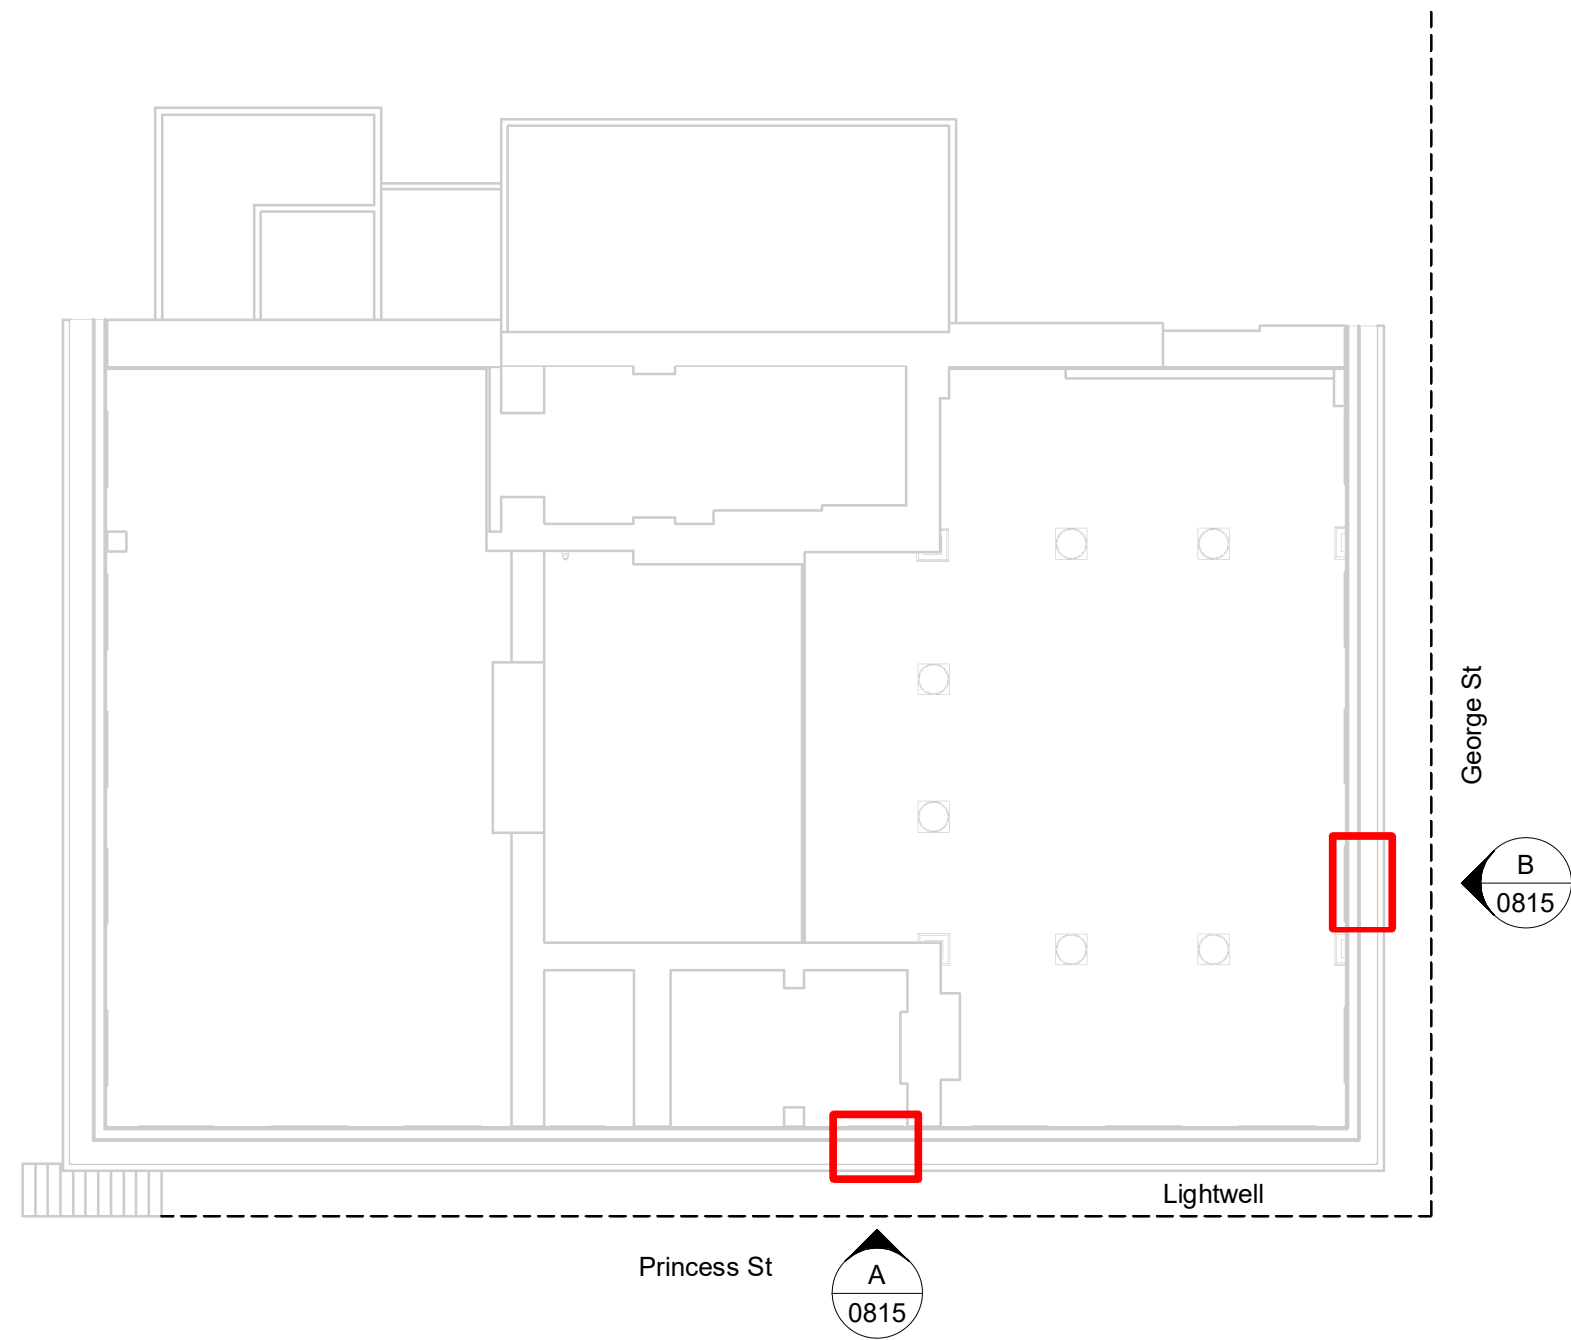

KEY PLAN

N.T.S.

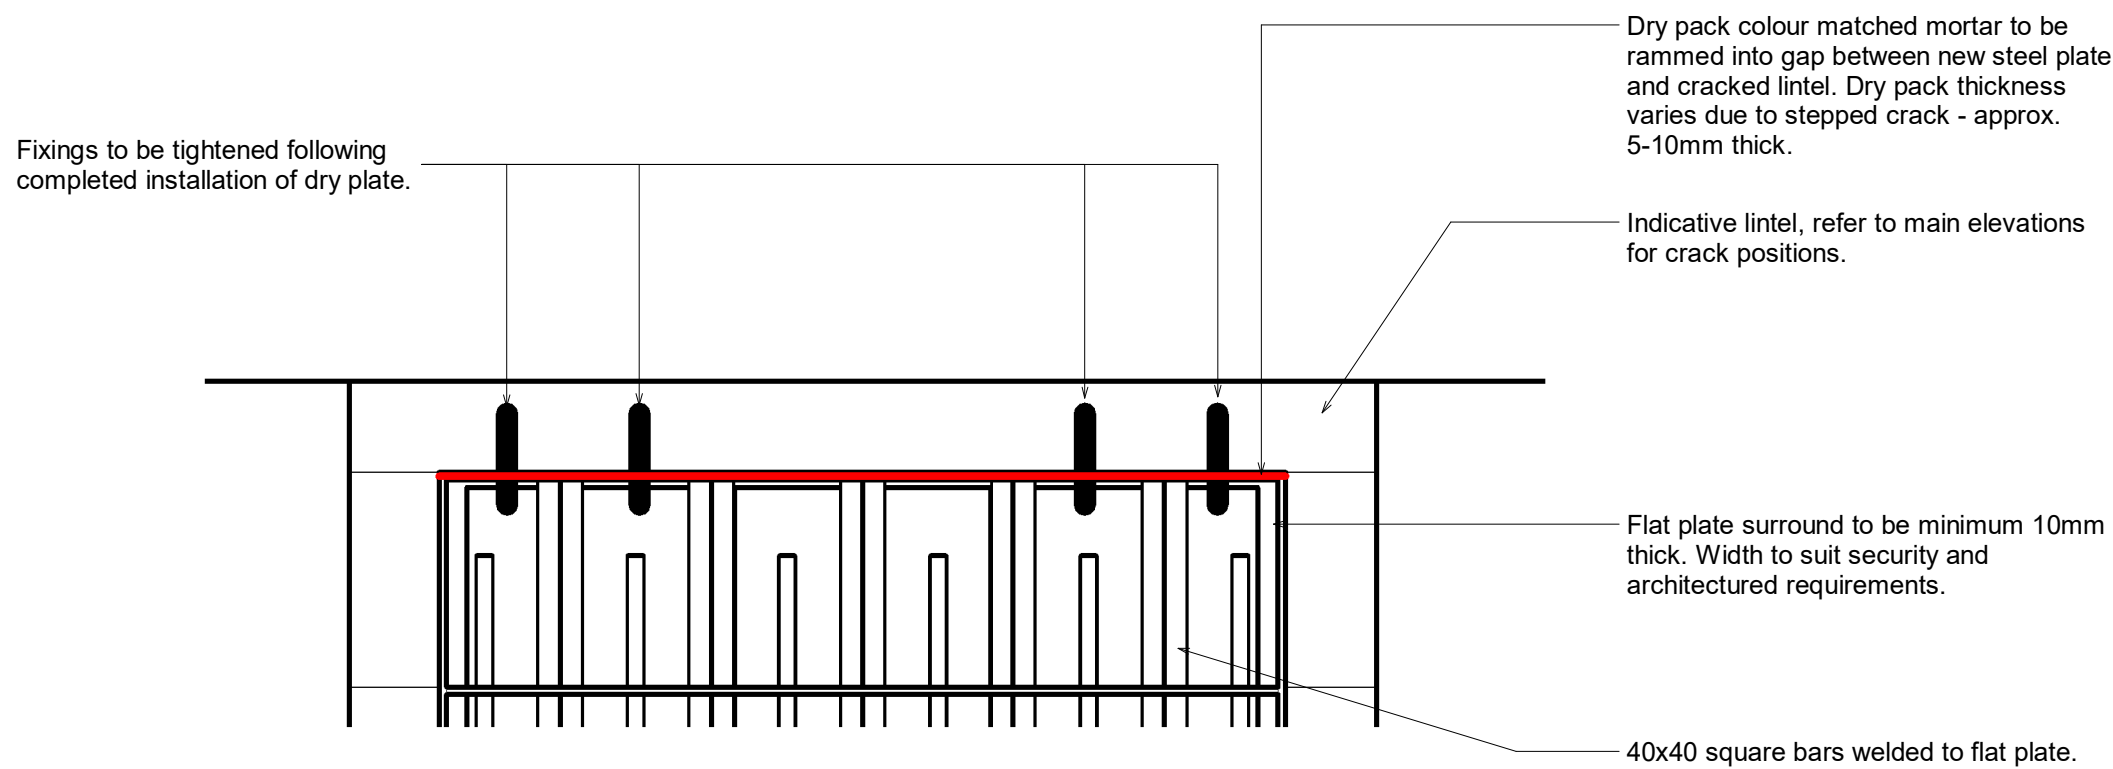

LINTEL DETAIL 1

1 : 10

NOTES:

- Do not scale from this drawing.
- This drawing is copyright and is sent to you in confidence. It must not be copied, used or disclosed, in whole or in part, to third parties without written permission. It remains the property of Booth King Partnership Ltd. (BKPL) and must be returned on request.
- This drawing is to be read in conjunction with all relevant contractual documents.
- Anyone using this drawing must be aware of their legal duties under the CDM Regulations 2015, refer to the HSE website for further information. BKPL are not Principal Designers.
- All dimensions shown on this drawing are in millimeters unless noted otherwise.
- If the Contractor consider that they do not have sufficient information to safely complete the works detailed on this drawing, they should contact the Engineer.
- This drawing uses revision codes in accordance with ISO EN 19650: P, Preliminary (non-contractual) - review, comment or approval. C, Contractual - Approved for stage completion.
- This document uses status codes in accordance with ISO EN 19650: Work in progress: S0 - WIP Shared (non-contractual); S1 - Coordination, S2 - Information, S3 - Review, S4 & S5 - Approval. Published (contractual); A1, An, etc. (where "n" relates to the project stage)
- This document uses project stages in accordance with the iStructE Structural Plan of Work 2020: 2 - Concept, 3 - Coordination, 4 - Technical Design, 4.5 - Production Design, 5 - Construction, 6 - Handover
- Only documents with a revision code C# (where '#' relates to a revision number) and status code A4 or A5 are suitable for construction. Any deviations to that which is on site is not the liability of BKPL.

CONSTRUCTION

REV.	DATE	REVISION DETAILS	INITIALS
C02	07.02.25	Updated following receipt of design team and site comments	MS
C01	28.01.25	Construction issue	JDE
CURRENT DRAWING REVISION CHECKED BY			RMS
CURRENT DRAWING REVISION APPROVED BY			RMS
DRAWING STATUS:		PROJECT STAGE:	
S3		STAGE 4	

boothking
PARTNERSHIP LIMITED

CONSULTING CIVIL & STRUCTURAL ENGINEERS
www.booth-king.co.uk office@booth-king.co.uk
RAMSBOTTOM | **MANCHESTER** | **EDINBURGH**
Tel: 01706 822 022 Tel: 0161 694 7087 Tel: 0131 229 1547

PROJECT:

Manchester Art Gallery

TITLE:

WP08 Window Remedial Details

SCALE (A1)	AUTHOR	DATE	REVISION	BKPL No.
As indicated	JDE	JAN '25	C02	14794

DRAWING REF:

MAG-BKP-08-B1-DR-S-40-0815