


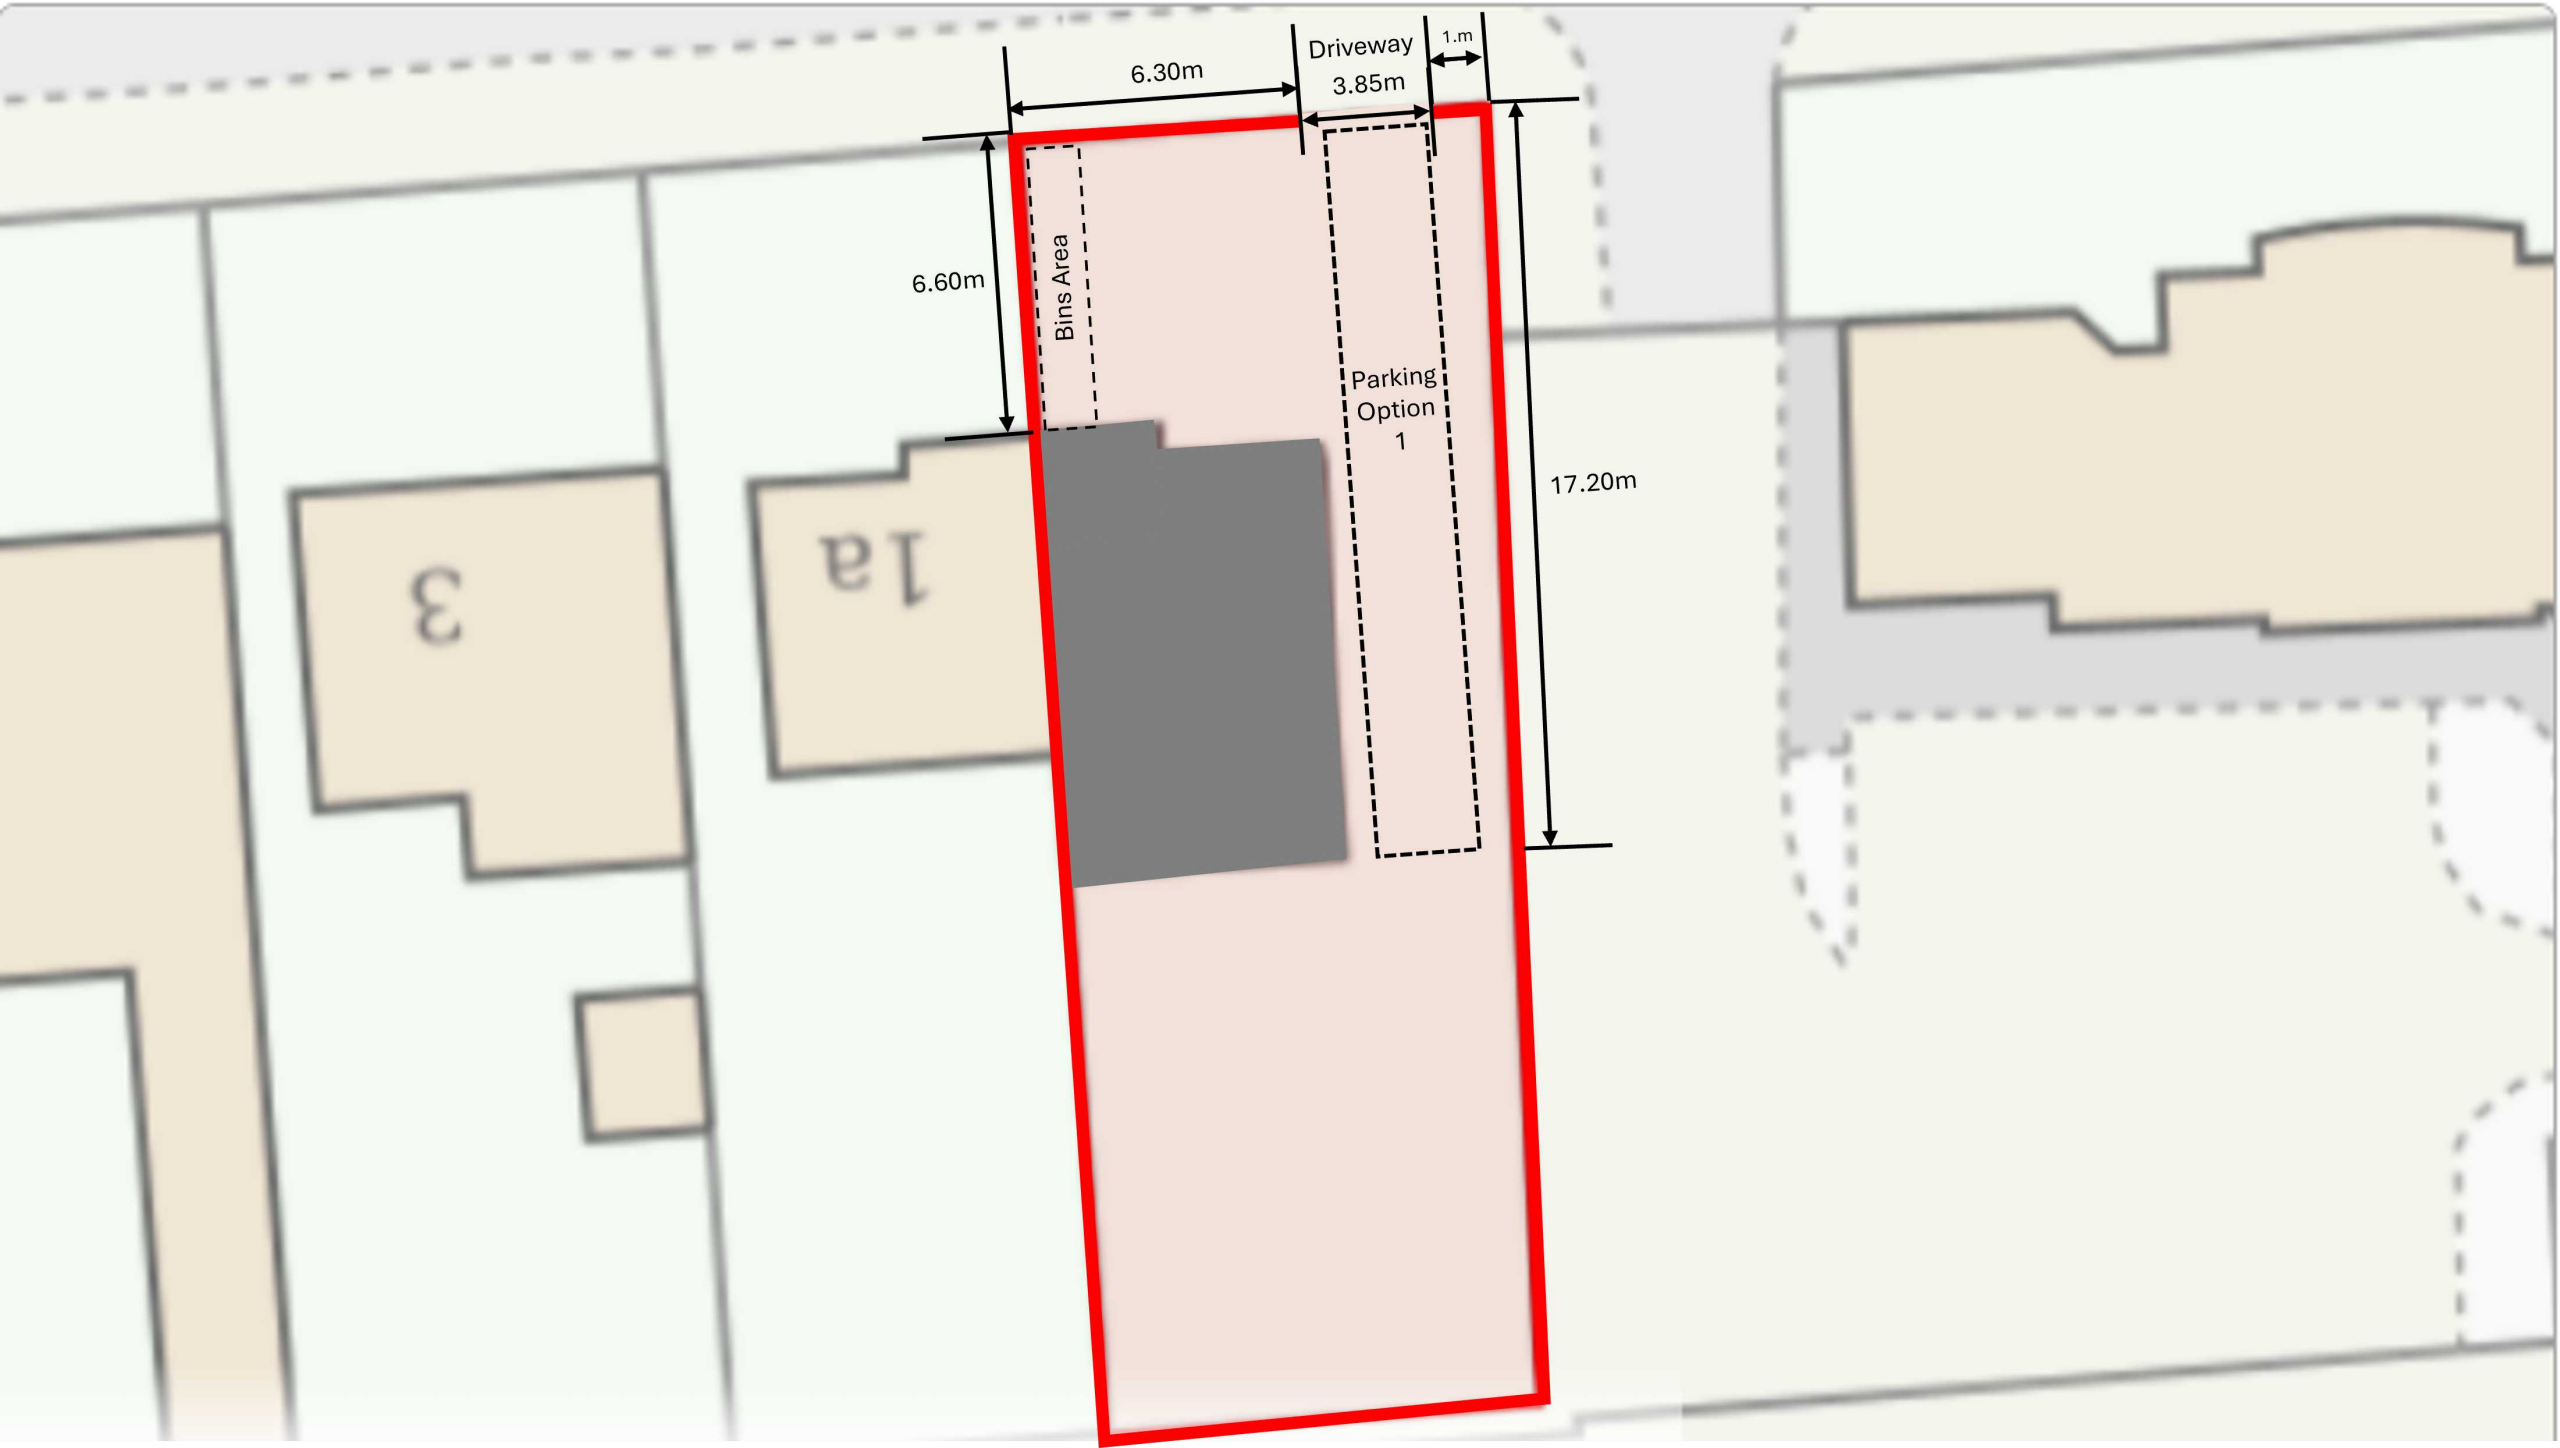

6.30m

Driveway
3.85m

1.m

6.60m

Bins Area

Parking
Option
1

17.20m

3

1a