



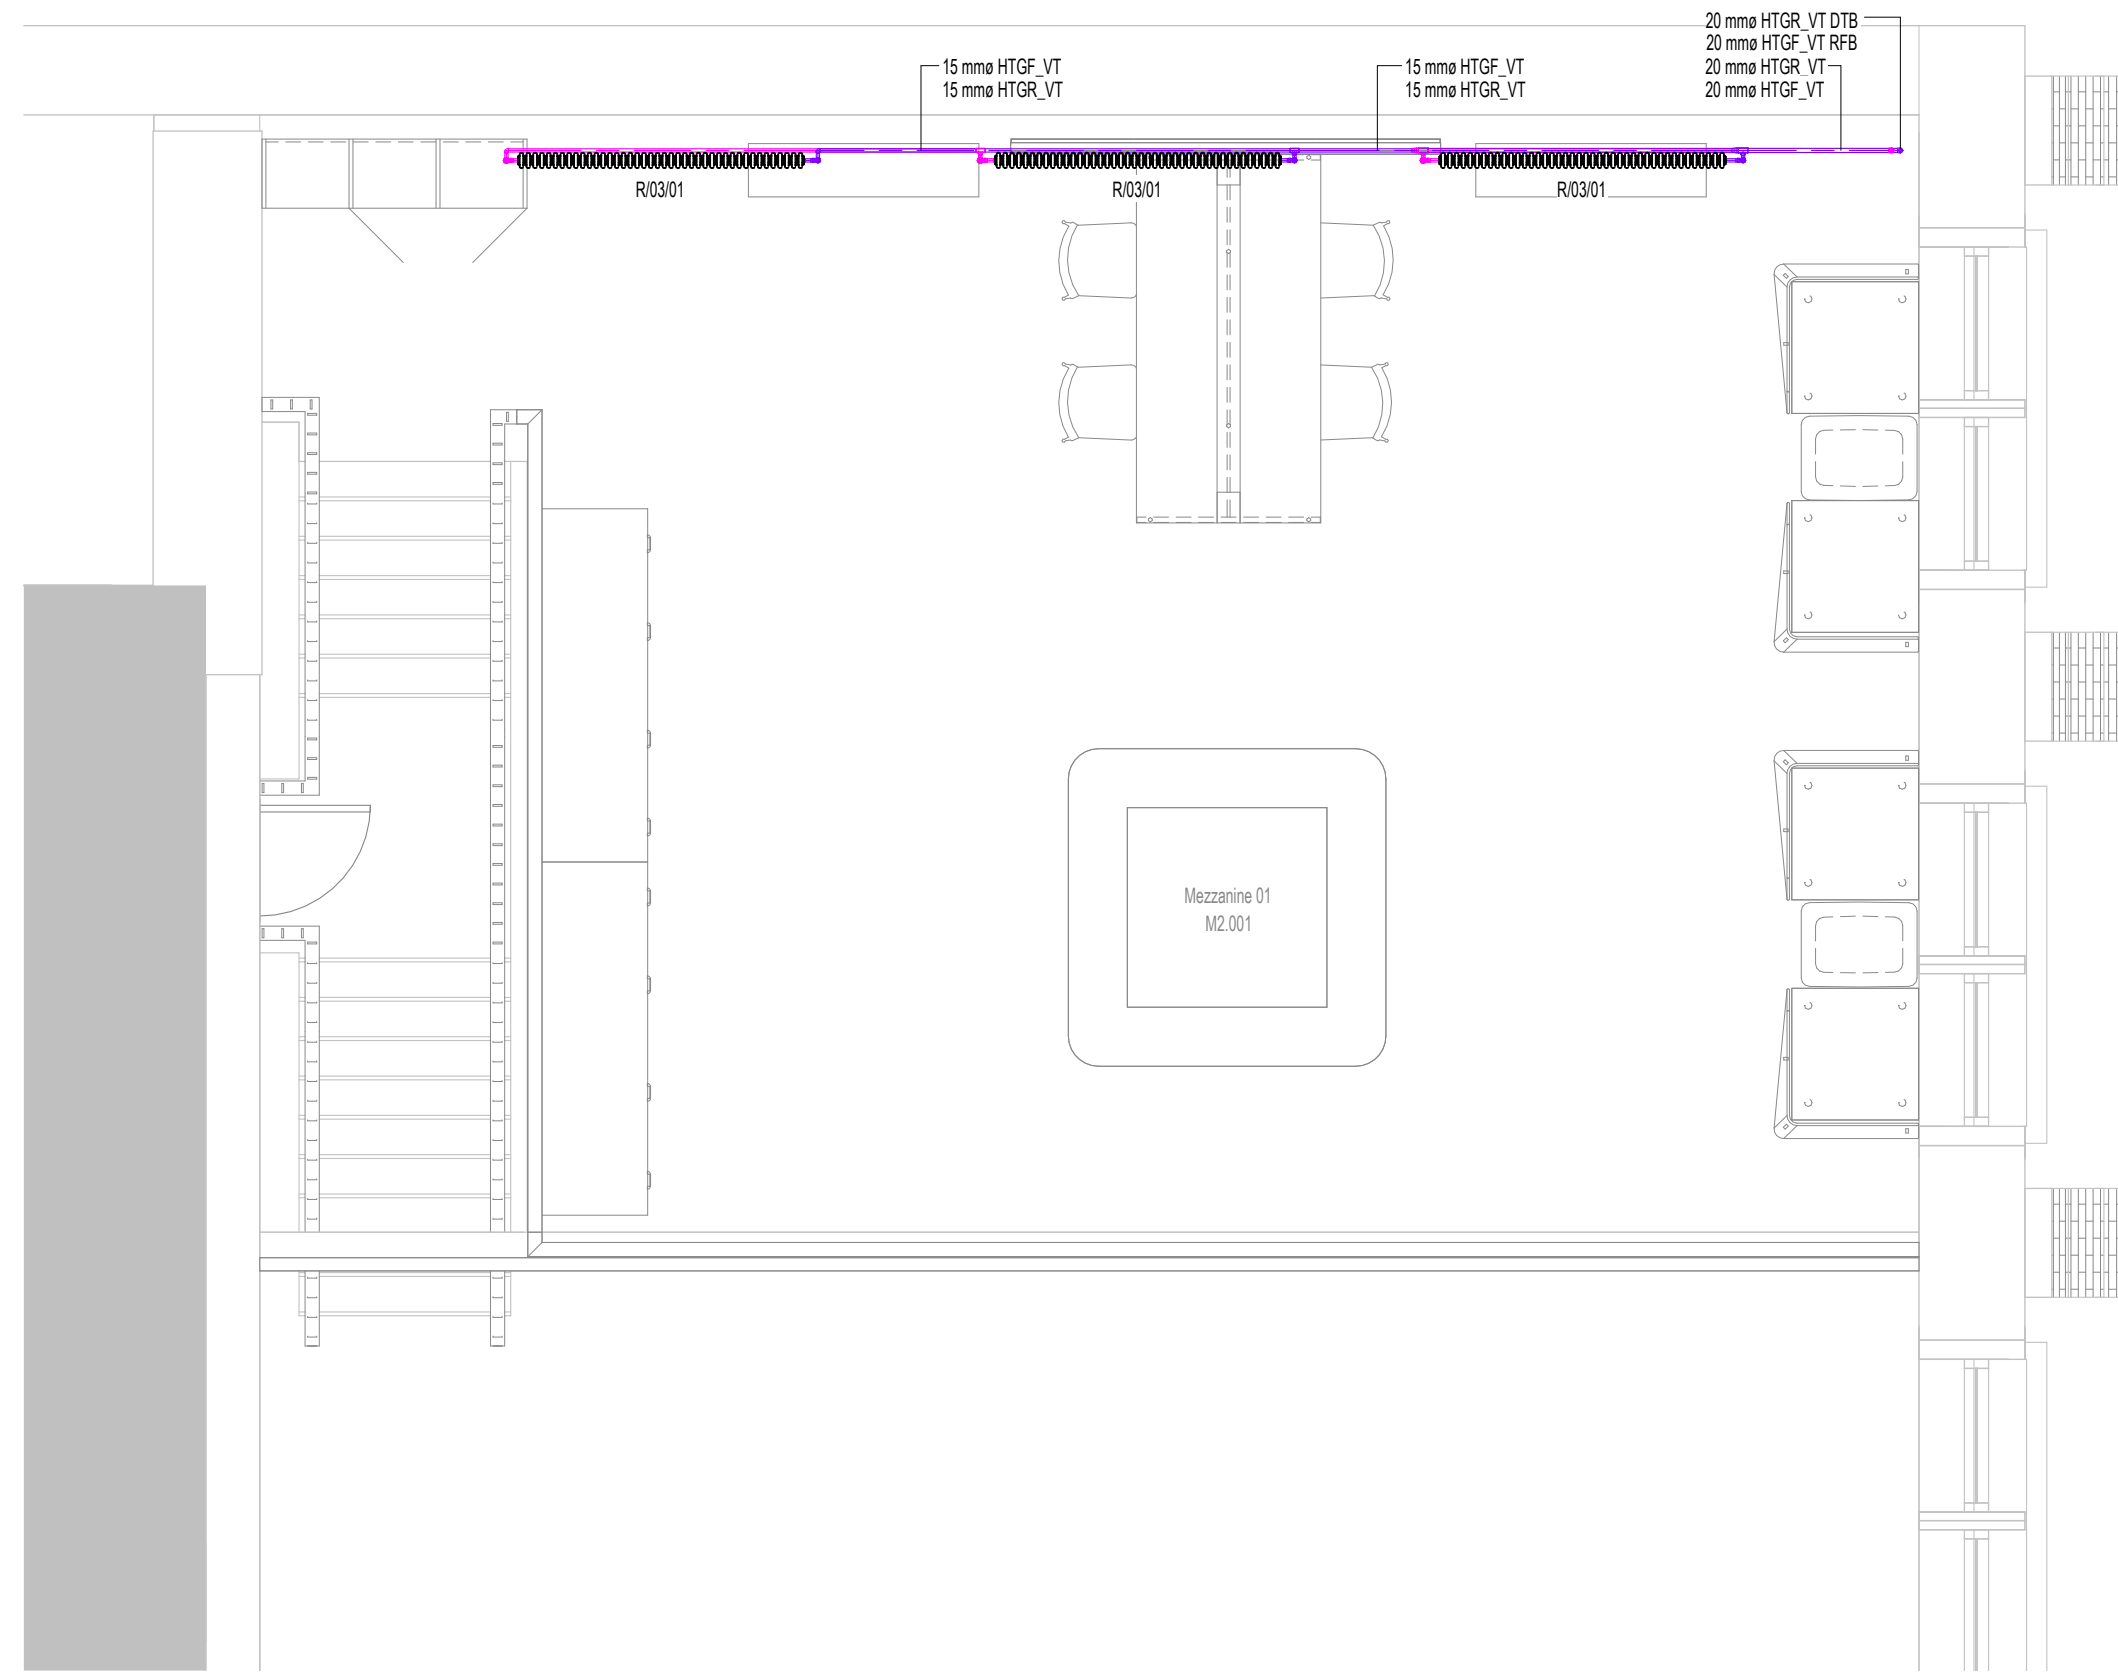

**HOLD NOTE: FINAL DISTRIBUTION DEPENDENT ON EXISTING SERVICES
ROUTING TO ENABLE RE-USE OF EXISTING BUILDERSWORK HOLES AND
FIXINGS**

1 : 50

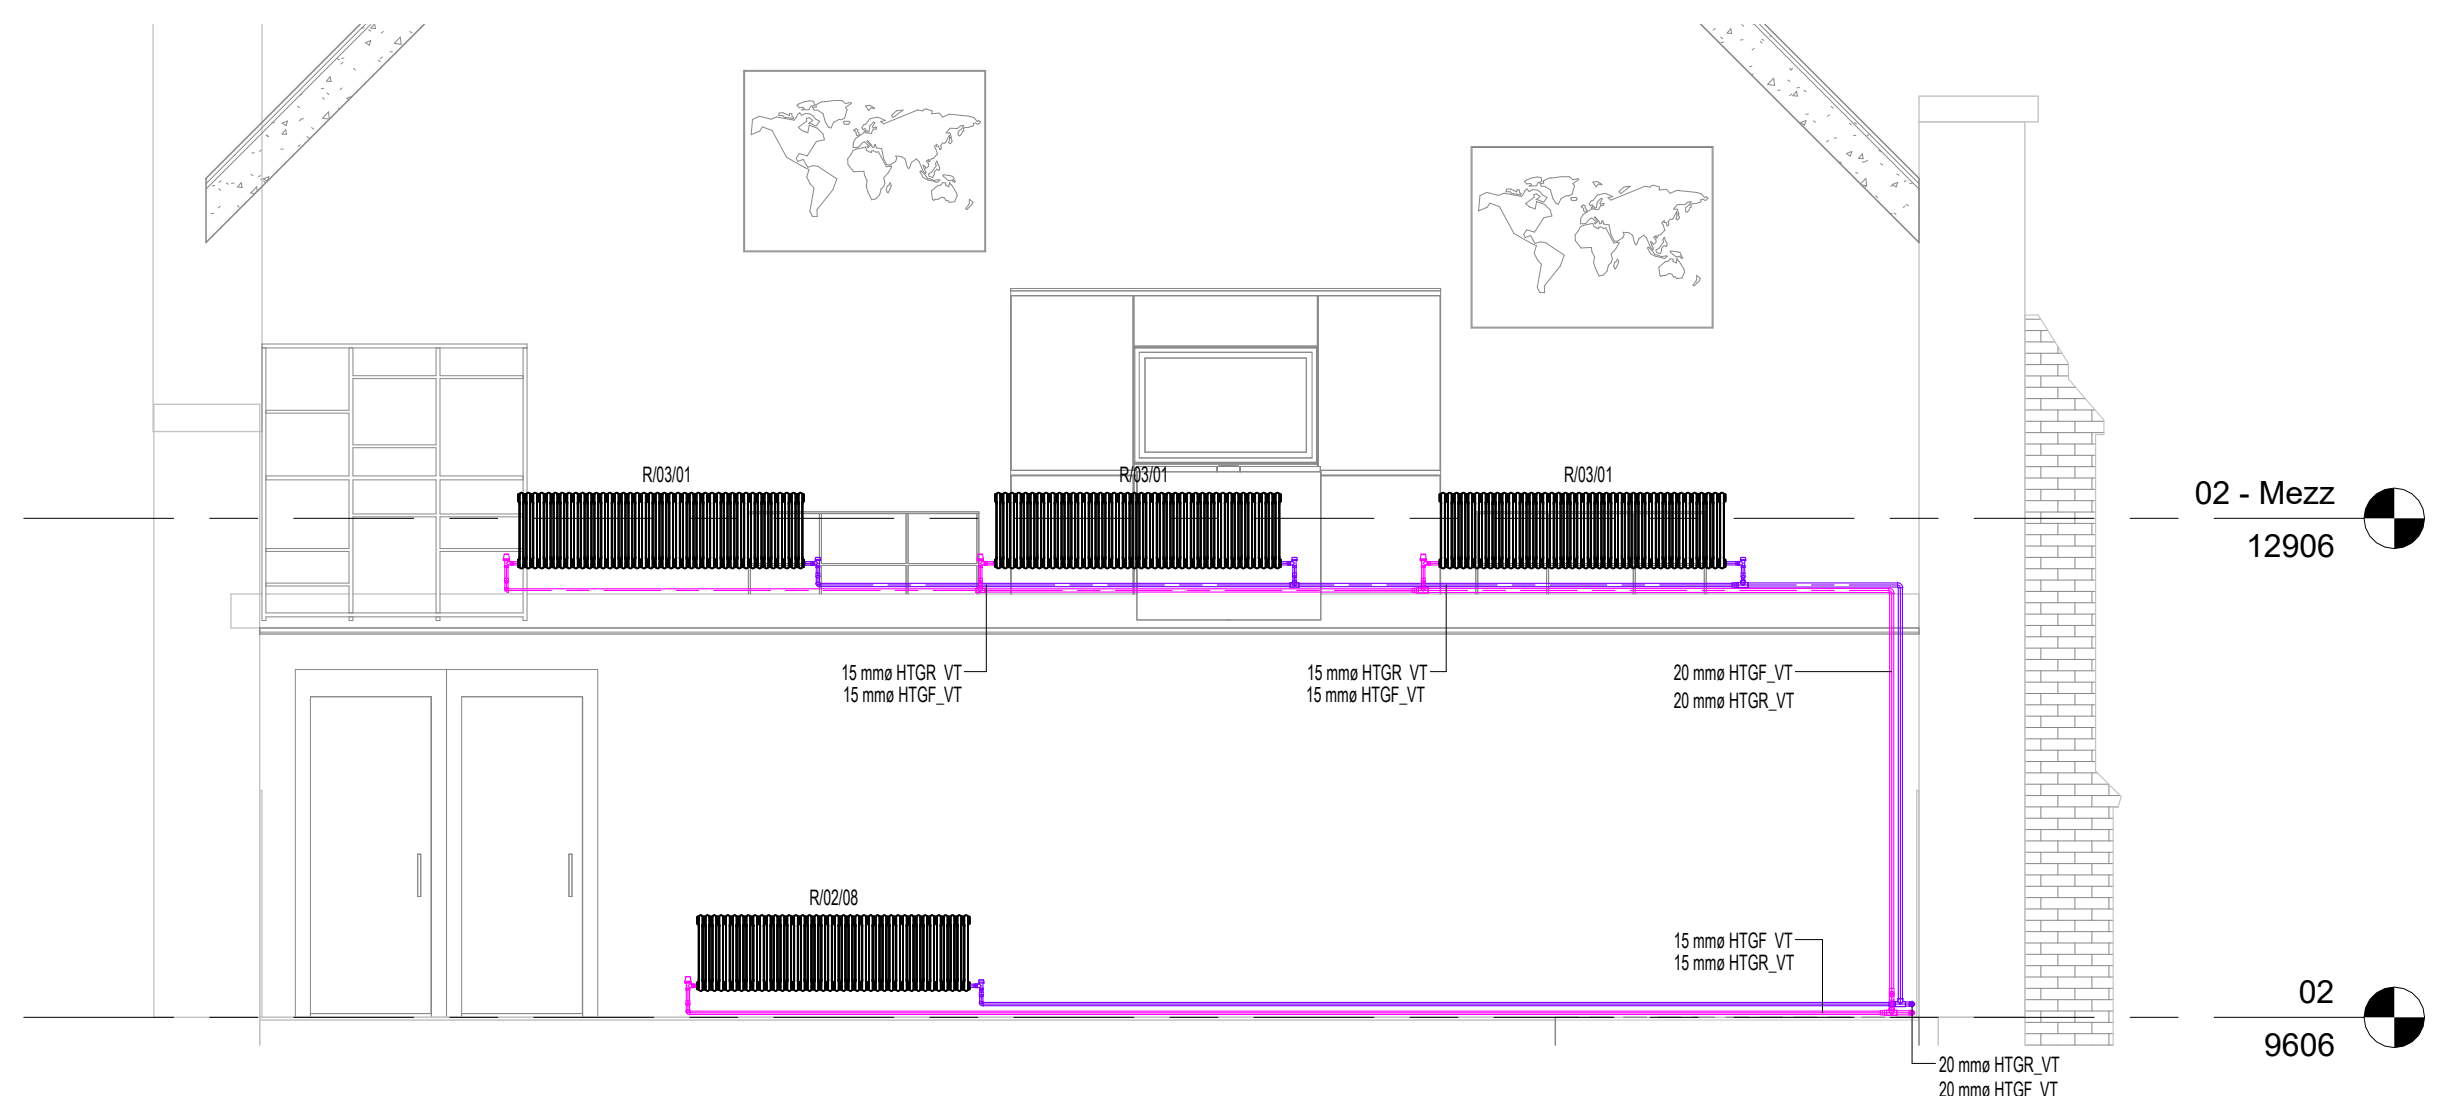

02 - Mezz
12906

02
9606

1 : 50

LEGEND:

	HEATING - FLOW
	HEATING - RETURN
	PIPEWORK - CEILING VOID
	PIPEWORK - FLOOR VOID
	PIPEWORK - HIGH LEVEL
	PIPEWORK - LOW LEVEL
	THERMOSTAT

1:50