
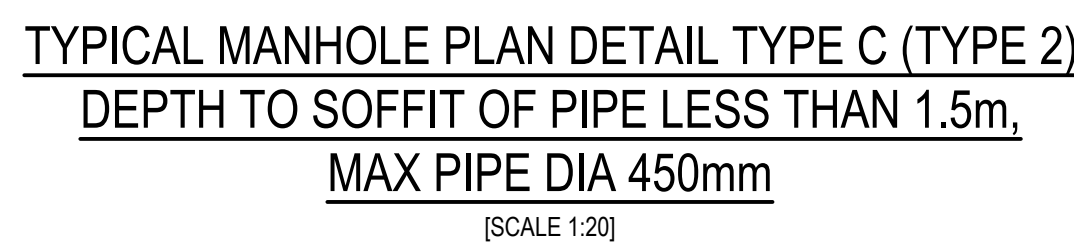


1. DO NOT SCALE FROM THIS DRAWING WORK TO FIGURED DIMENSIONS ONLY.
2. NO DEVIATION FROM THE DETAILS SHOWN ON THIS DRAWING IS ALLOWED WITHOUT PRIOR PERMISSION IN WRITING.
3. ALL DRAWINGS ARE TO BE READ IN CONJUNCTION WITH ALL ARCHITECTS, ENGINEERS AND SPECIALISTS DRAWINGS AND THE SPECIFICATION.
4. THE CONTRACTOR SHALL INCORPORATE ALL THE REQUIREMENTS OF THE PRE-TENDER STAGE HEALTH & SAFETY PLAN.

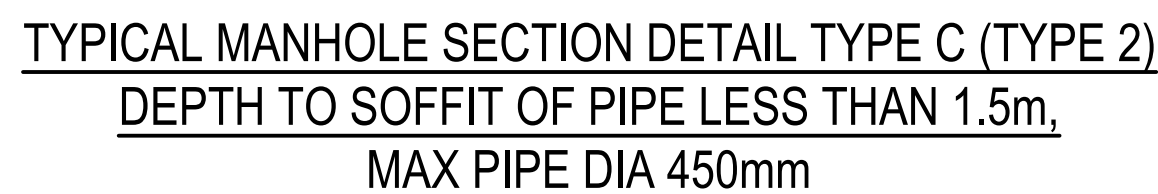

T01	TENDER ISSUE.						24.01.25	DB	JH
Rev.	Amendment						Date	By	Chkd
Project MANCHESTER COMMUNICATION ACADEMY, SCIENCE BLOCK									
ARCH/CLIENT LANCASTER MALONEY MARTIN LTD.									
Title TYPICAL DRAINAGE DETAILS SHEET 1									
WML Job No. 11258		Drawn DB		Checked JH		Date JAN 2025		Scale 1:20 @ A1	
WML CONSULTING Civil, Structural & Geotechnical Engineers							Third Floor South Metropolitan House Station Road Cheadle Hulme Cheshire SK8 7AZ Tel 0161 452 0600 Fax 0161 486 9210 e-mail info@wmiconsulting.com www.wmiconsulting.com		
Drawing No.									
Project	Originator	Volume	Level	Type	Role	Number	Rev		
11258	- WML - SC	- XX	- DR	- C	- 1002	T01			