
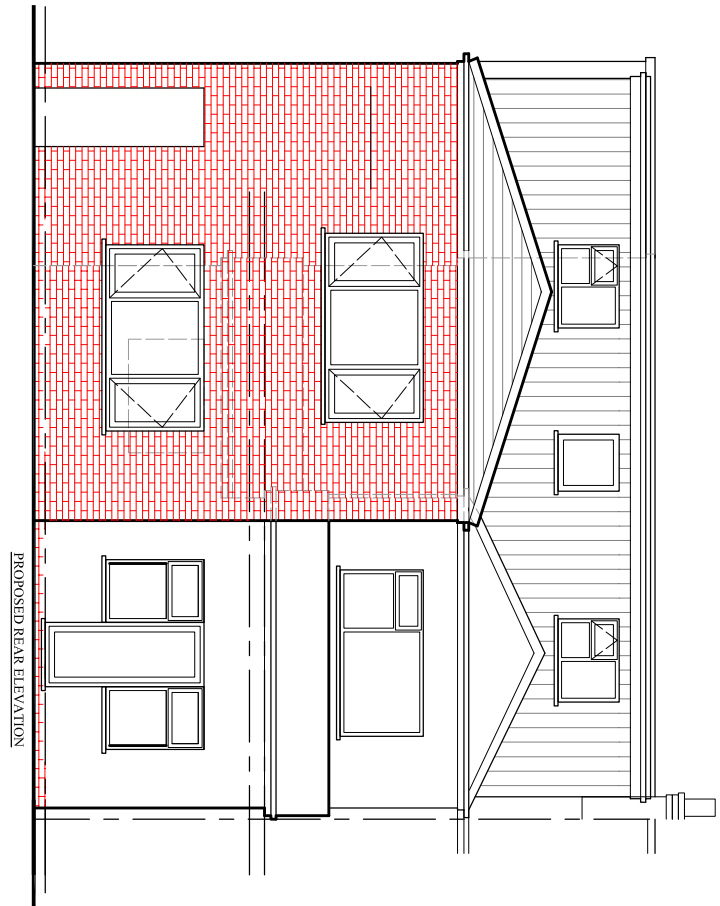
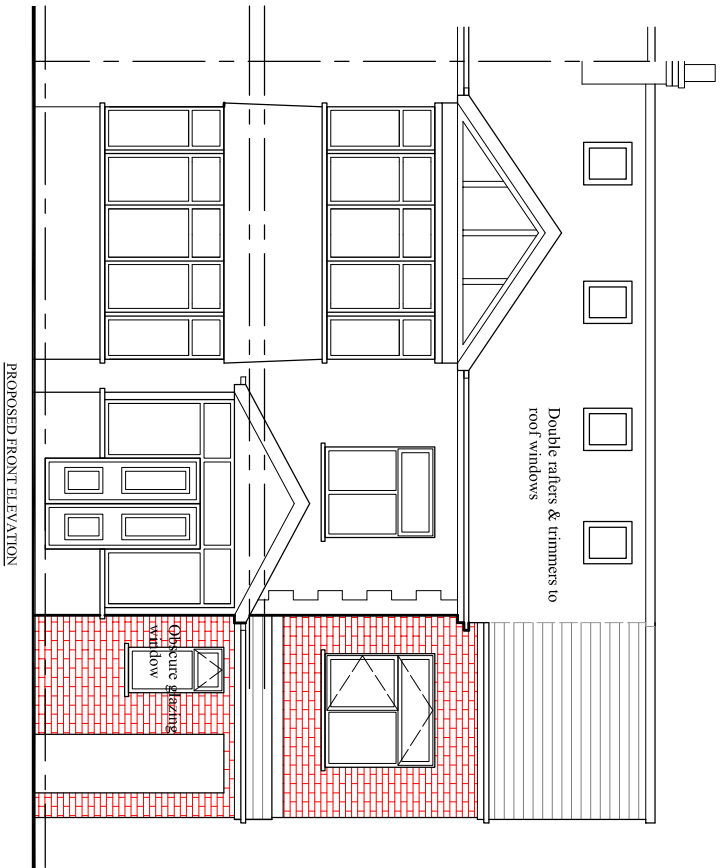


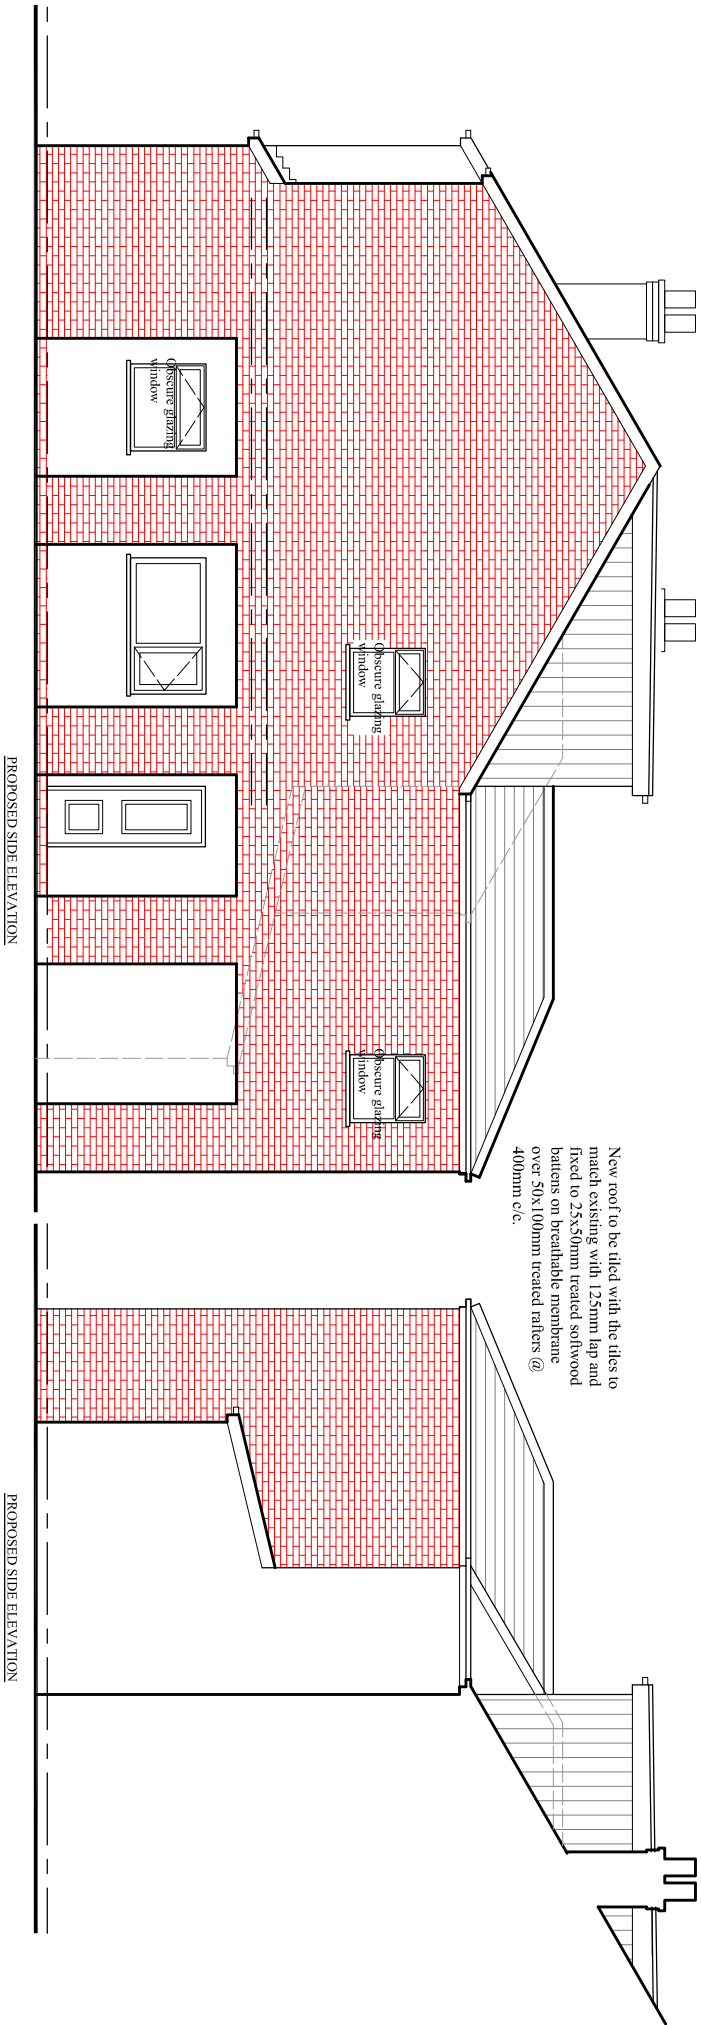

Rev. B, 15.01.25 FF front setback
Rev. A, 18.11.24 As built plans

PROJECT
4, St Brannocks Road,
Chorton

CLIENT

DRAWING TITLE
Proposed Elevation

JOB No DRAWING No
NA-P03

SCALE DATE REVISION
1:100@A3 May 2015
DRAWN CHECKED BY
NA B

t: 0782 895 3405
e: niamat@hotmail.co.uk