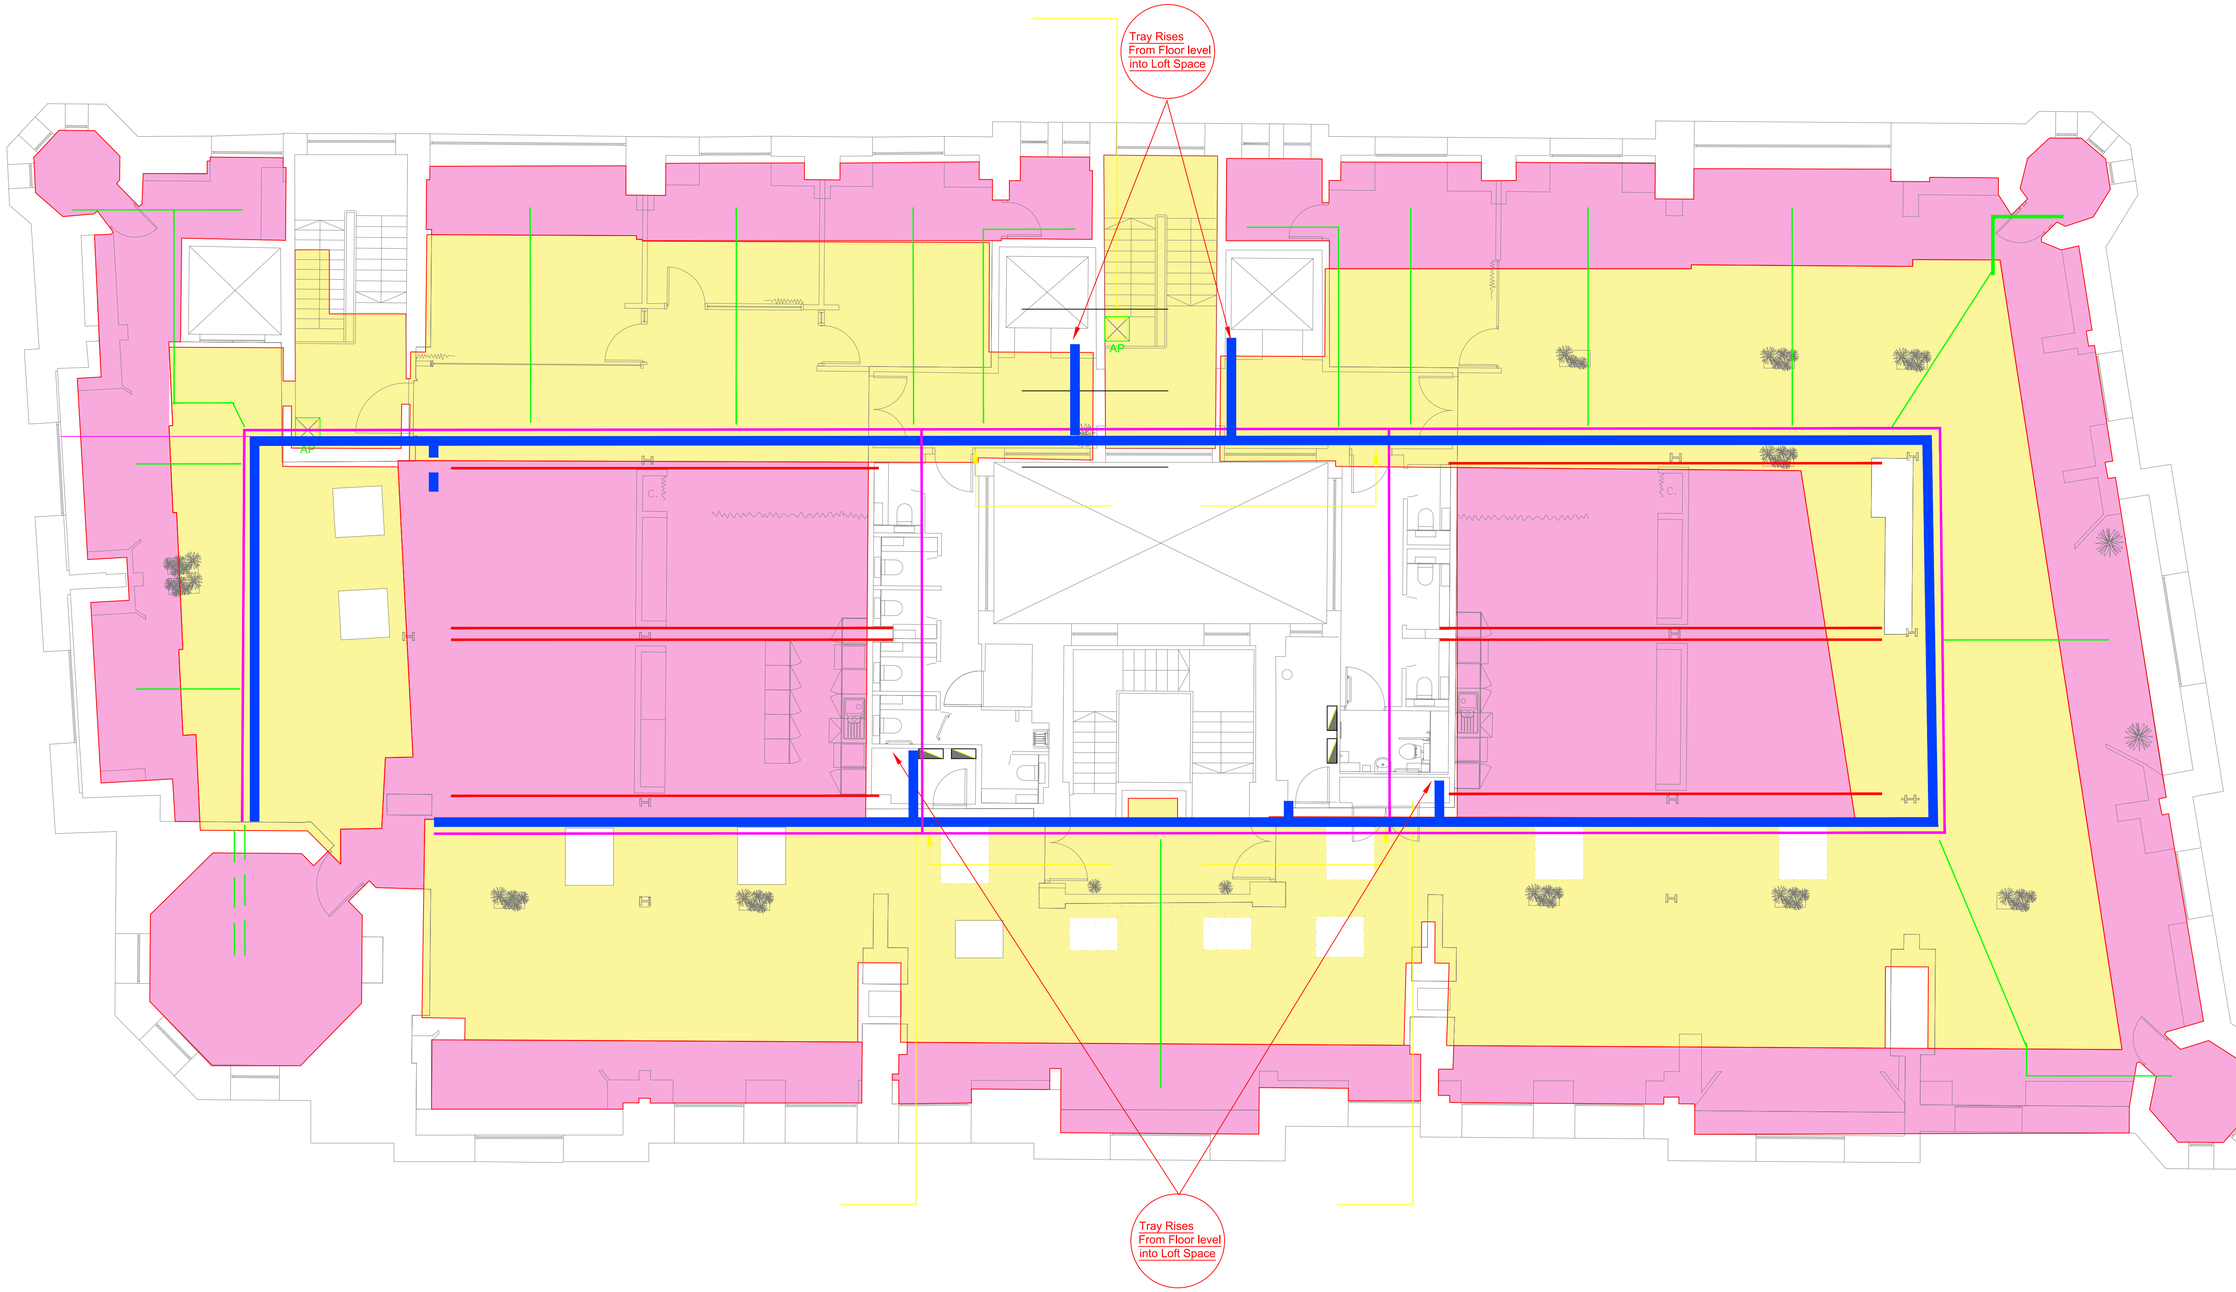


Legend:

- Proposed containment route (Lighting and Power trunking / FA basket/sub main tray as required)
- Proposed surface mounted containment route (Galvanised conduit).
- Proposed surface mounted containment route (Galvanised Single compartment trunking - 50x50mm).
- Dashed Line indicates external containment tray run on roof
- Dashed Line indicates external galvanized conduit run on roof
- Pitched roof void - containment/services to be routed within void where possible to serve level 5 High level services from above. Refer to separate roof/void layout for further information.
- Indicates area proposed to be served from room above where possible.

KONECT ELECTRICAL SERVICES

Unit 1 Brook House, Demmings Road
Demmings Industrial Estate Cheadle, Stockport SK8 2PE
Tel: 0161 428 7482 www.konect-electrical.co.uk

CLIENT	Contract Services R&R Ltd
JOB TITLE	5th Floor, 196 Deransgate Manchester
DRAWING TITLE	Construction
DESCRIPTION	Containment Primary

REVISION	JOB NUMBER	DRAWING NUMBER	SCALE @ A1	DATE	DRAWN BY
	9103	K-HLC-05	1:75	24.10.24	KO