
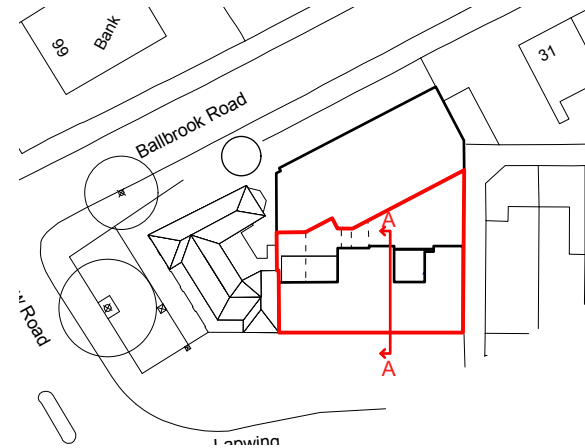


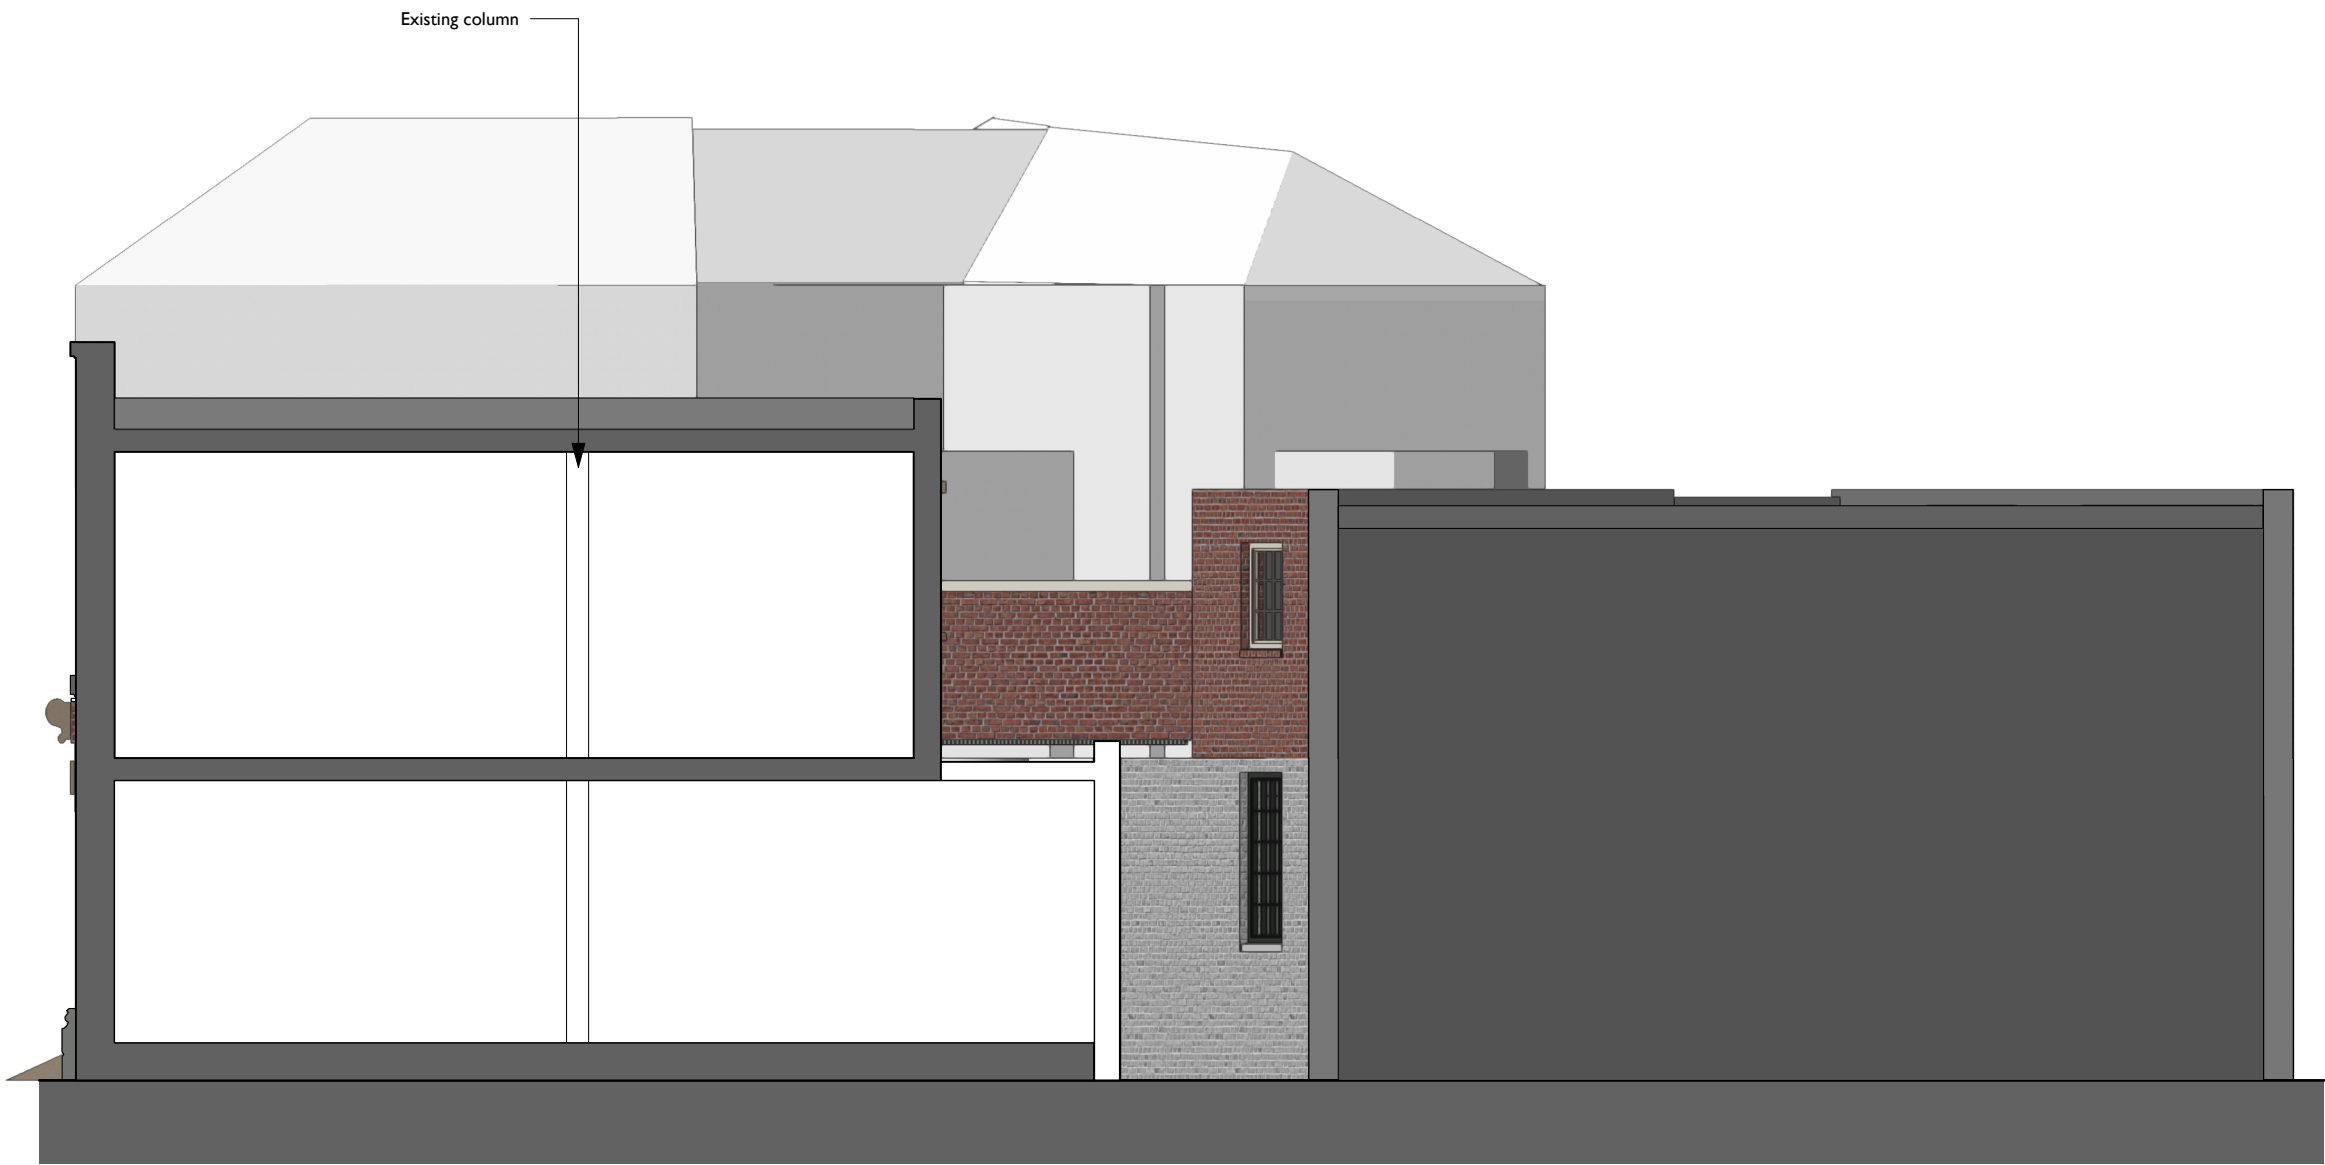

7 Section A-A
Scale: 1:100

A Annotation amended RJD AB
21/11/2024

REV	NOTE	DRN	CHK

95 Lapwing Lane

Proposed Section A-A

PROJECT REF.	2033
DRWG NO.	P(300)
REVISION	A
SCALE	1:100 @ A3
DATE 1st	Sep 24
DRAWN	RJD

SK sketch E existing P proposed T tender C construction FI final issue

+44 161 236 0051
ARCHITECT@ATELIERMB.CO.UK

ATELIER.MB