


PIZZA PILGRIMS, MANCHESTER - DEANSGATE, PROPOSED FIRST FLOOR FLOOR FINISHES PLAN

FLOOR FINISHES SCHEDULE		
LEGEND	KEY REF	DESCRIPTION
	FF01	TIMBER FLOORING REF: MARNE - 180MM 1-STRIP CODE: HW2504 SUPPLIER: WWW.HAVWOODS.COM
	FF02	STONE FLOOR TILES REF: SELLA WHITE WALL & FLOOR TILE 44CM X 66CM PRODUCT ID: 15992 SUPPLIER: WWW.TILES-DIRECT.COM
	FF03	NON SLIP SAFETY FLOOR REF: STRONGHOLD 30 DOLPHIN K3010 TBC SUPPLIER: WWW.ALTRO.COM
	FF04	ENTRANCE MATT REF: COIR MATTING SUPPLIER: MAIN CONTRACTOR
	FF05	VINYL BLACK AND WHITE TILE AFFECT SAFETY FLOOR (MASTERCLASS) REF: SURESTEP NON SLIP SAFETY FLOOR SUPPLIER: WWW.FORBO.COM
	FF06	EXISTING FLOORING
	FF07	VINYL WOOD AFFECT FLOOR (WC) REF: NATURAL CHARACTER OAK - KP145 KNIGHT TILE GLUEDOWN RANGE SUPPLIER: WWW.KARNDKANCOMMERICAL.COM
ALL PAINT FINISHES TO BE A HIGHLY DURABLE MATT FINISH FOR WALLS AND CEILINGS AND EGGSHELL FOR TIMBER WORK		
PLEASE REFER TO FF&E DOCUMENT SUPPLIED BY PWD FOR MORE INFORMATION ON WALL FINISHES AND SUPPLIERS. IF IN DOUBT CONTACT PHILIP WATTS DESIGN.		

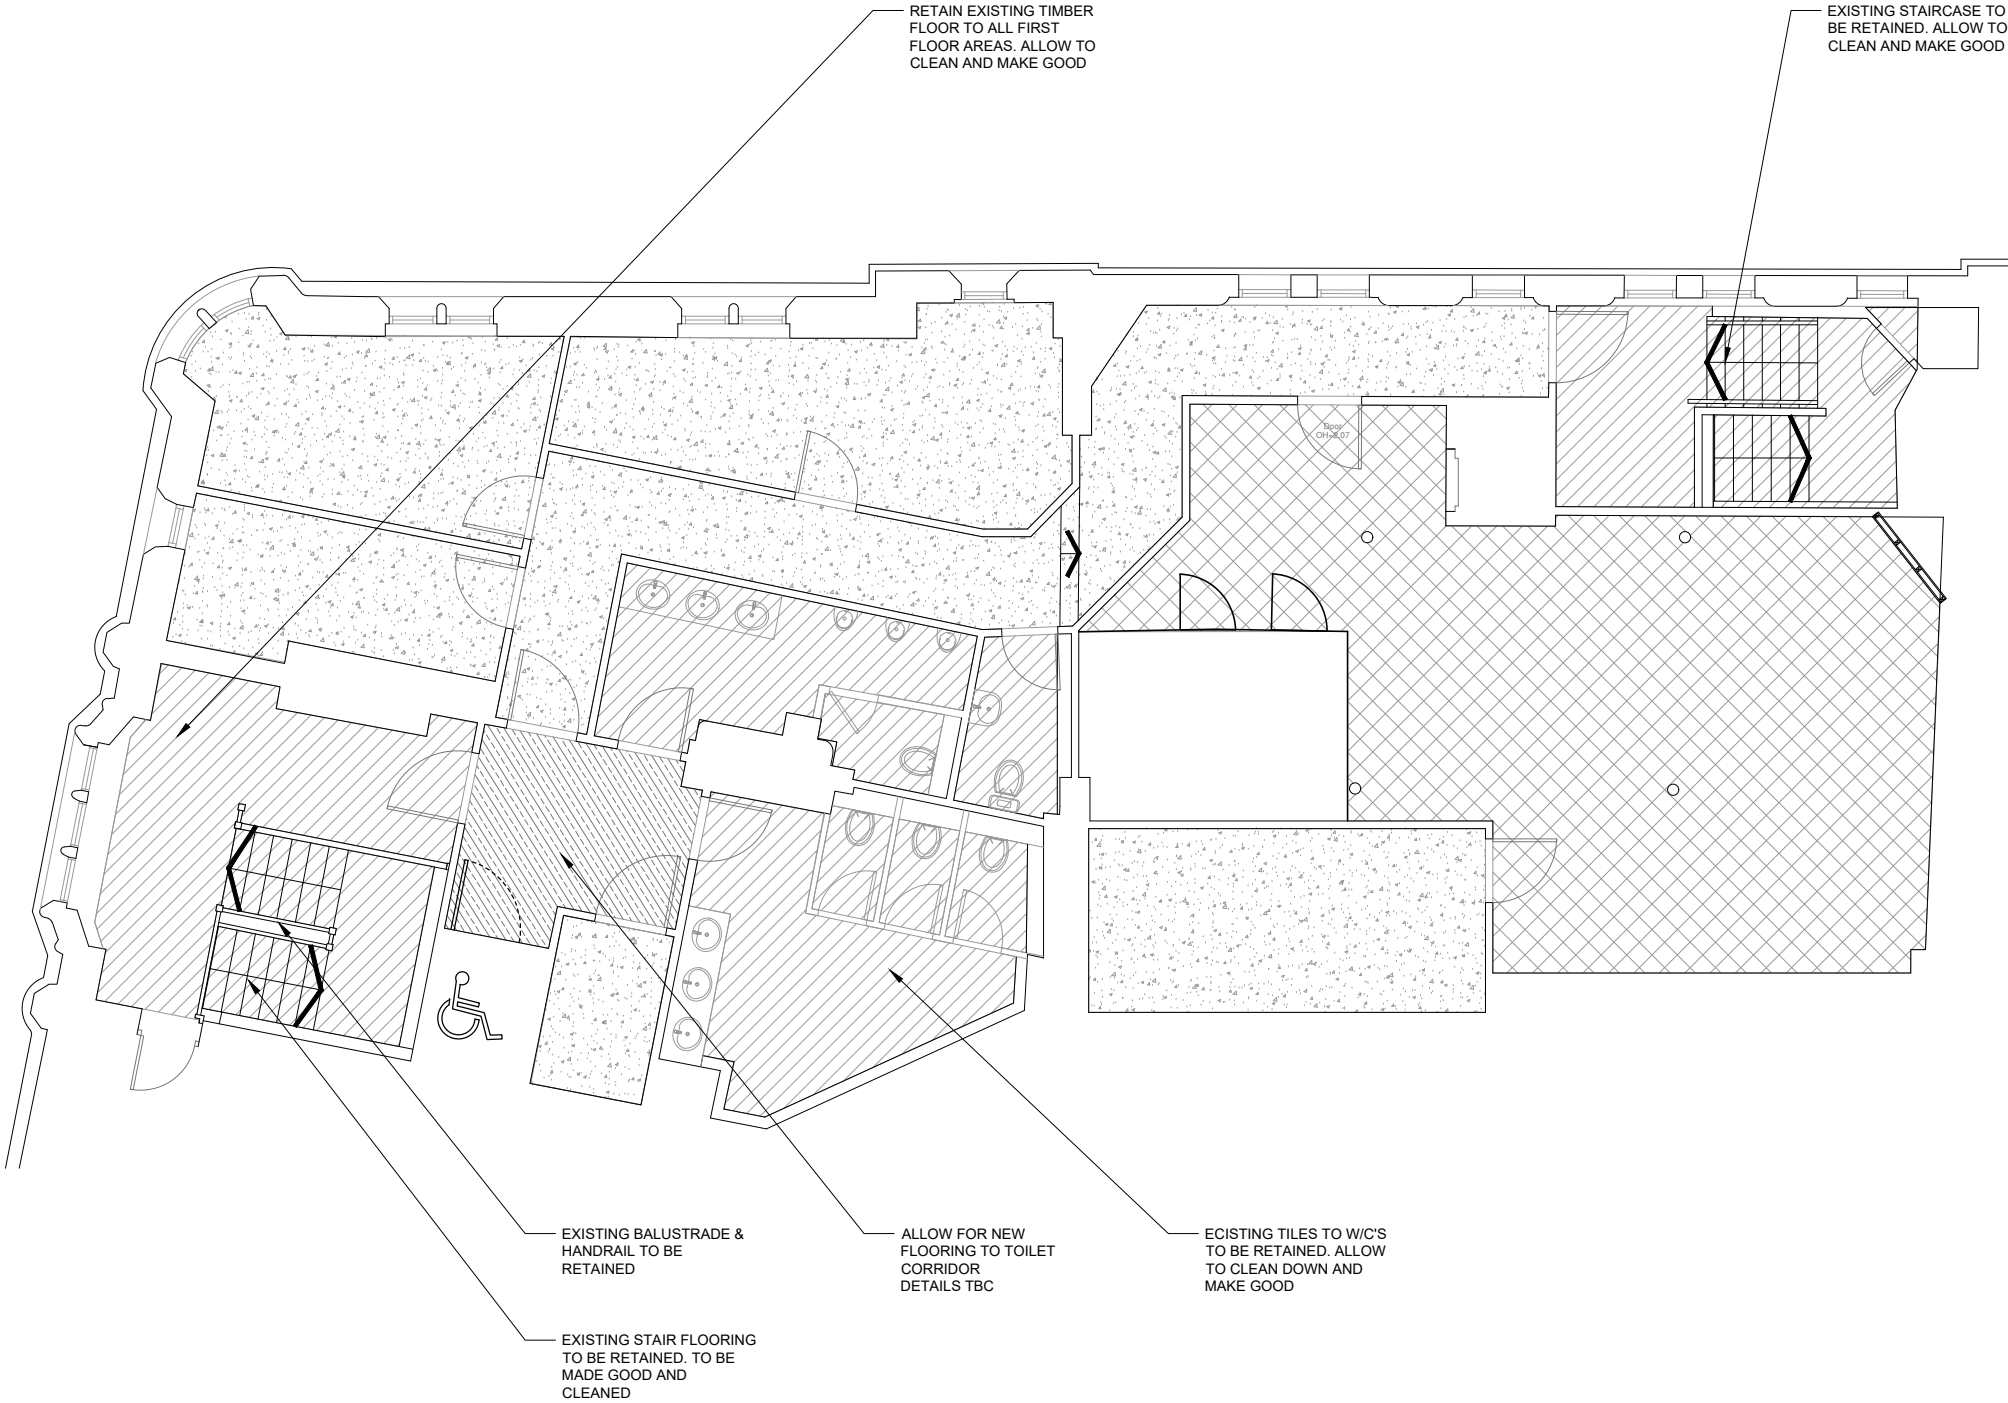

FINISHES SHOWN ARE SUBJECT TO
CHANGE FOLLOWING REVIEW
FROM PIZZA PILGRIMS

GENERAL NOTES:

- DRAWING BASED ON PLANS PROVIDED BY LANDLORD AND SURVEY BY MOBILE CAD SURVEY SOLUTIONS. ALL MEASUREMENTS MUST BE CHECKED ONSITE BY THE MAIN CONTRACTOR.
- ALL FINISHES TO BE CLASS 0 FIRE RATED. FIRE RATING REQUIREMENTS TBC BY BUILDING CONTROL..
- ANY BESPOKE FINISHES TO BE SAMPLED BY MAIN CONTRACTOR FOR APPROVAL BY PWD.
- ENSURE ALL FLOOR FINISHES ARE FLUSH. ALLOW FOR SIMPLE S/STEEL TRIM BETWEEN FINISHES IF REQUIRED.
- ALL FLOORING TO HAVE 36+ PTV SLIP RATING.

REV	DESCRIPTION	DATE	NAME
PIZZA PILGRIMS			
CLIENT ADDRESS PIZZA PILGRIMS PIZZA BASE, 3 KINGLY STREET, LONDON, W1B 5PD			
Shop Name DEANSGATE - MANCHESTER			
Title PROPOSED FF FLOOR FINISHES PLAN			
Site Address 105- 107 DEANSGATE, GREATER, MANCHESTER M3 2BQ			
Gross FOH Area 24 m ²		Gross BOH Area 193 m ²	
Drawing No. 055_25_16			Rev.
Date 19.12.2024		Status FOR APPROVAL	Drawn by JB
Scale 0 500 1000 1500 2000 2500mm SCALE 1:50 @ A1			

DO NOT SCALE THIS DRAWING