
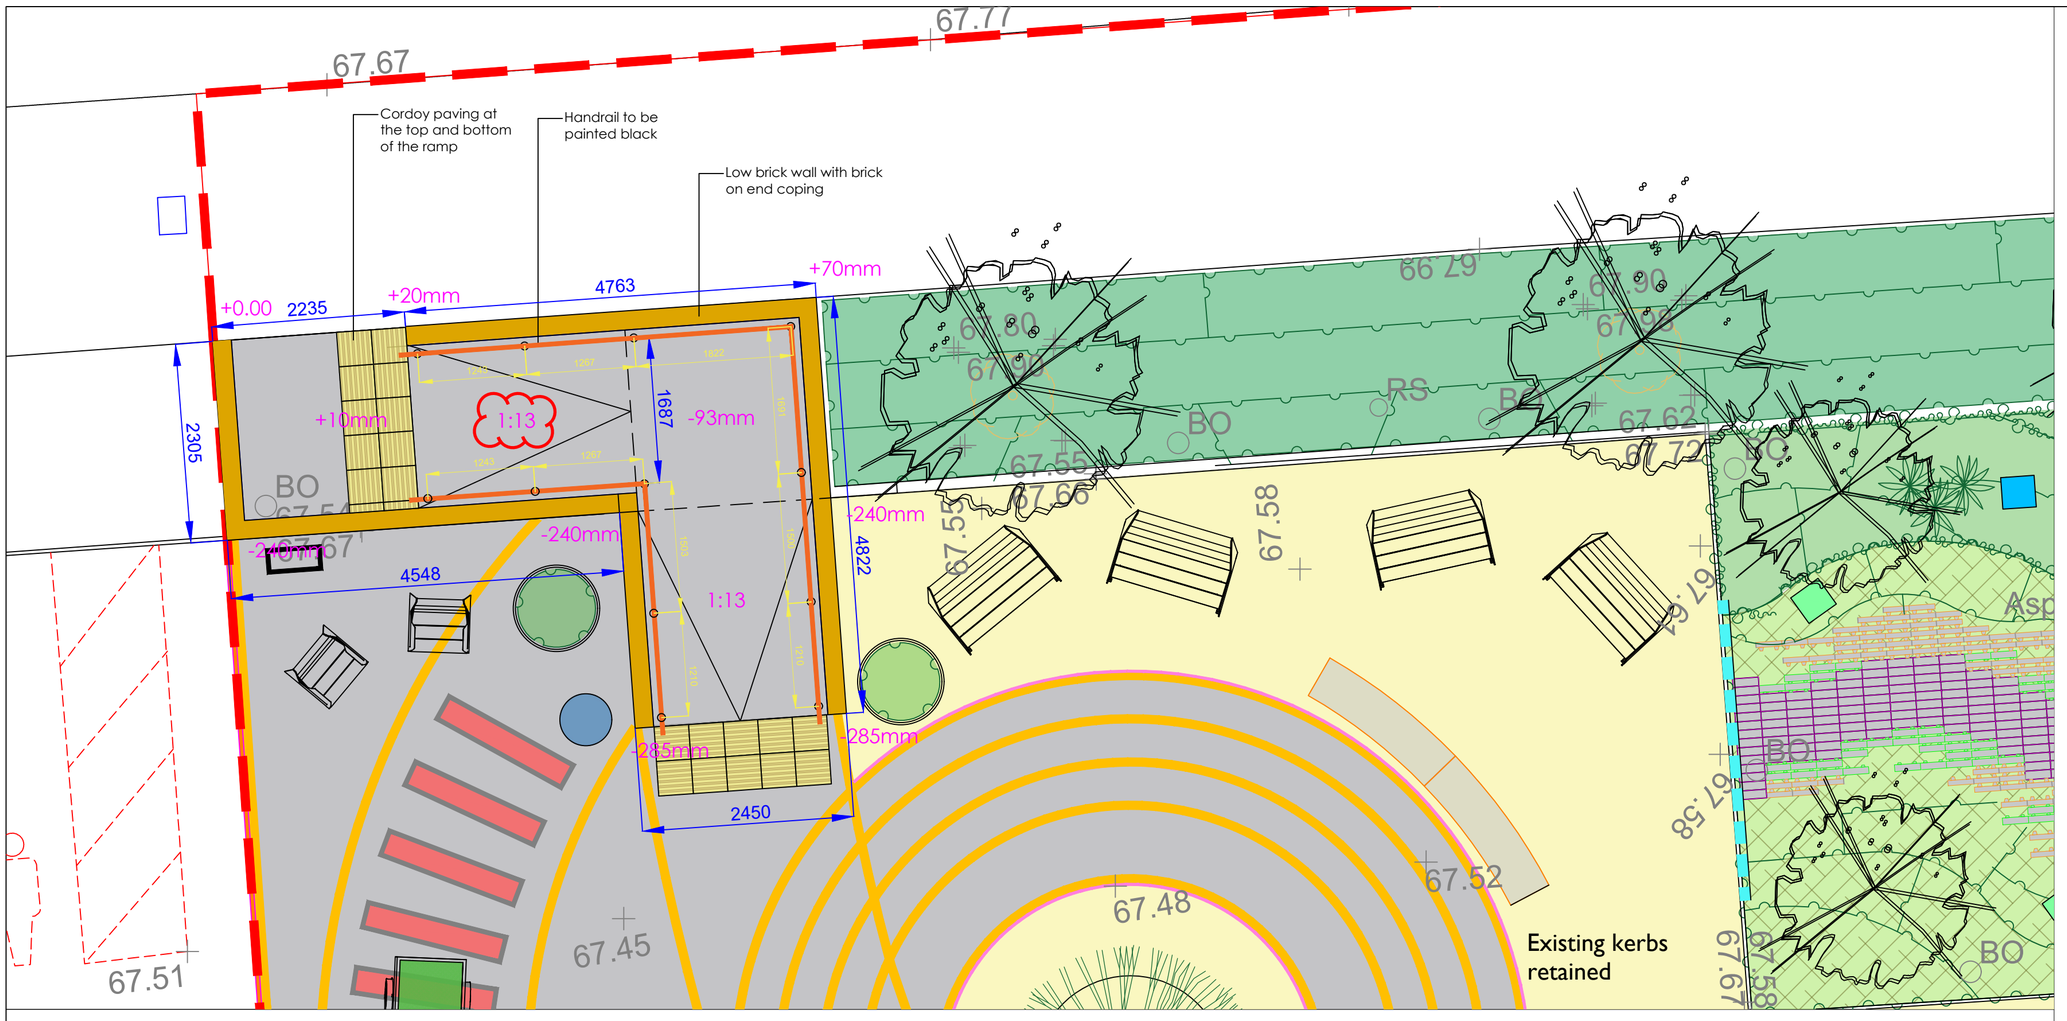


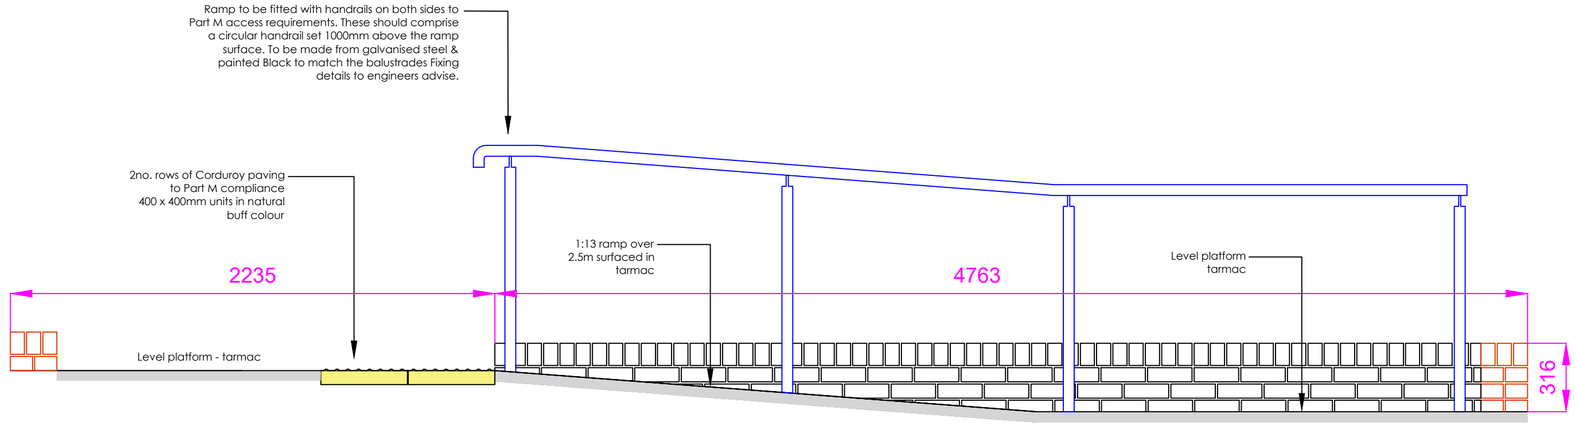

GARRETT WAY RAMP - SECTION A-A1
Scale 1:20

Note:
It is acknowledged that MMC design guidance advises a maximum gradient of 1 in 20 (5%) for access. However, due to site constraints and the need to integrate the access ramp with minimal impact on the original layout, achieving this exact gradient was not feasible. Despite this, all surrounding elements, including the handrail and tactile paving, have been designed to ensure full compliance with accessibility standards.

DEP LANDSCAPE ARCHITECTURE LTD
2 COMMERCIAL STREET
MANCHESTER, M15 4RQ
T: 0161 2419878
E: info@dep.co.uk
W: www.dep.co.uk

Client
Manchester City Council

Project
Gorton Square

Description
DETAILS - RAMP

Status
Construction

Scale	Drawn
1:100 @A2	EP

Job number	Drawing number	Date	Revision
5493	23	JAN 25	A

Copyright DEP Landscape Architecture Ltd

All levels and dimensions to be checked on site by contractor prior to commencement; Any variations to be reported to the client. This drawing is to be read in conjunction with all others relating to the project and all information derived accordingly; any anomolies to be reported to the client. Do not scale from this drawing. Use figured dimensions only. Work shown on this drawings to be carried out in accordance with current British Standards and Codes of Practice.

© Copyright to DEP Landscape Architecture Limited. The information shown on this drawing shall not be reproduced or copied in any form without prior written consent from DEP Landscape Architecture Limited.