




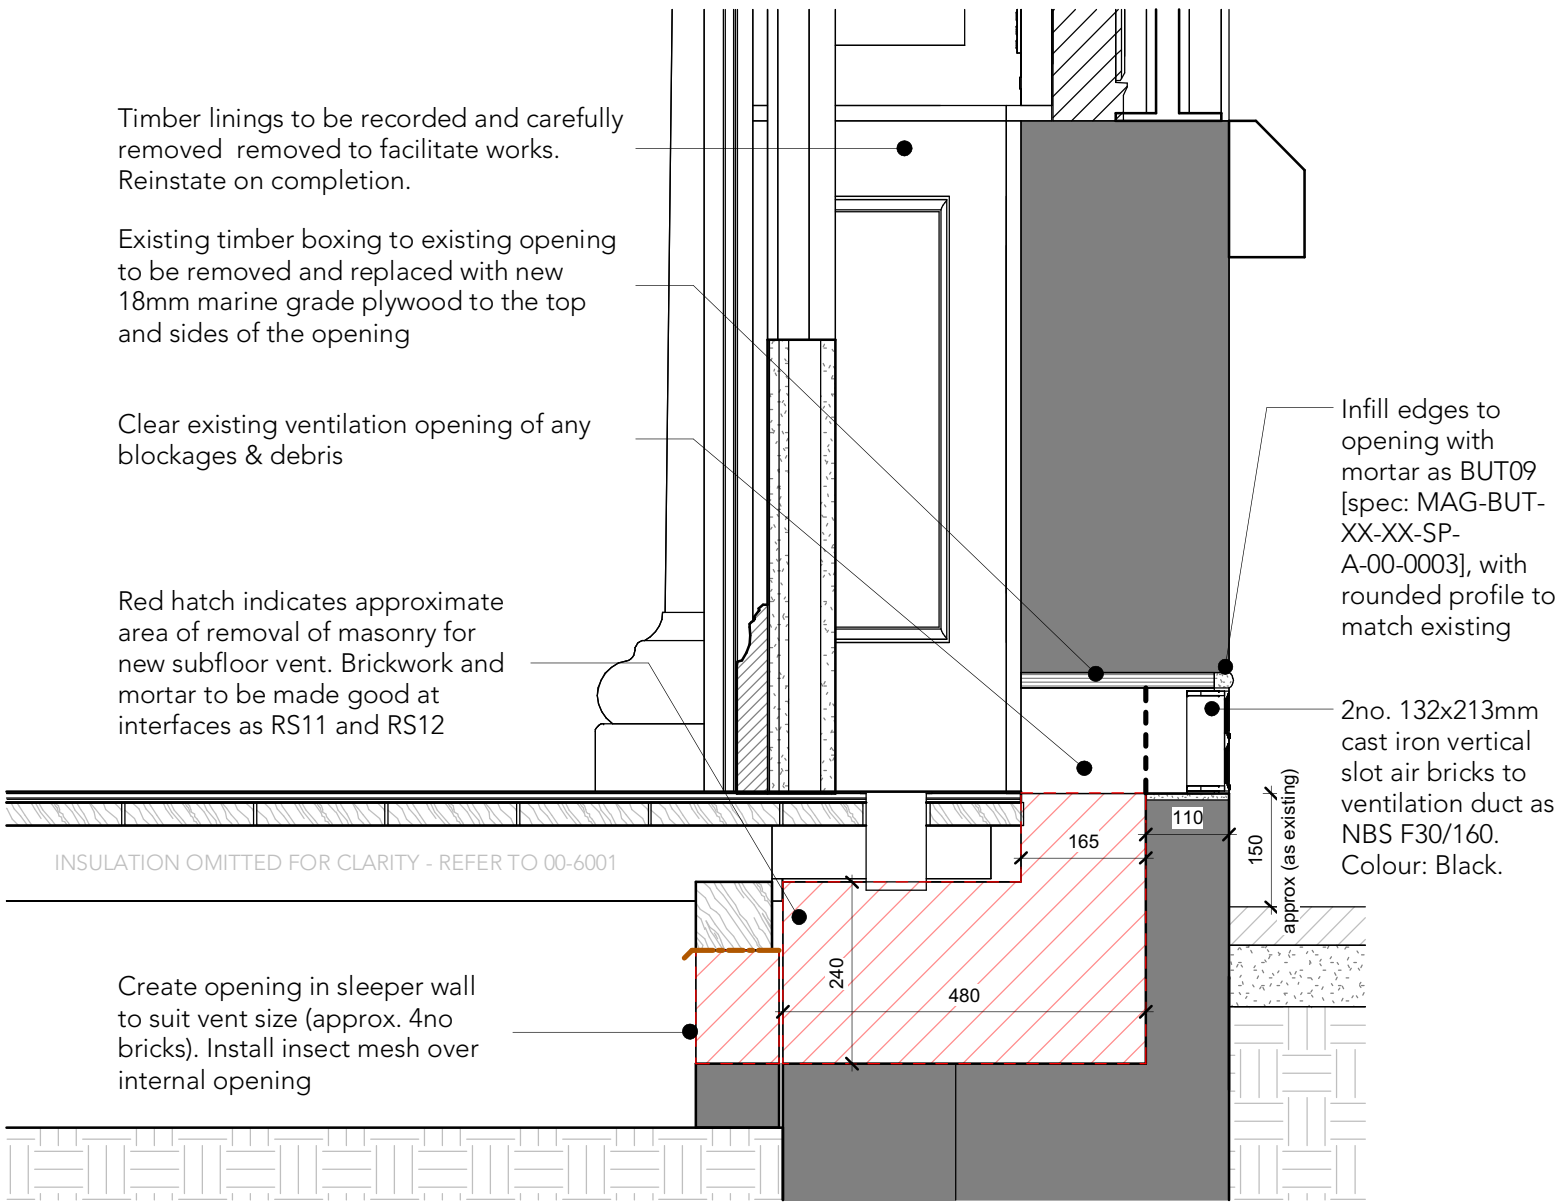


1 Vent Type 1 Typical Section
1 : 10

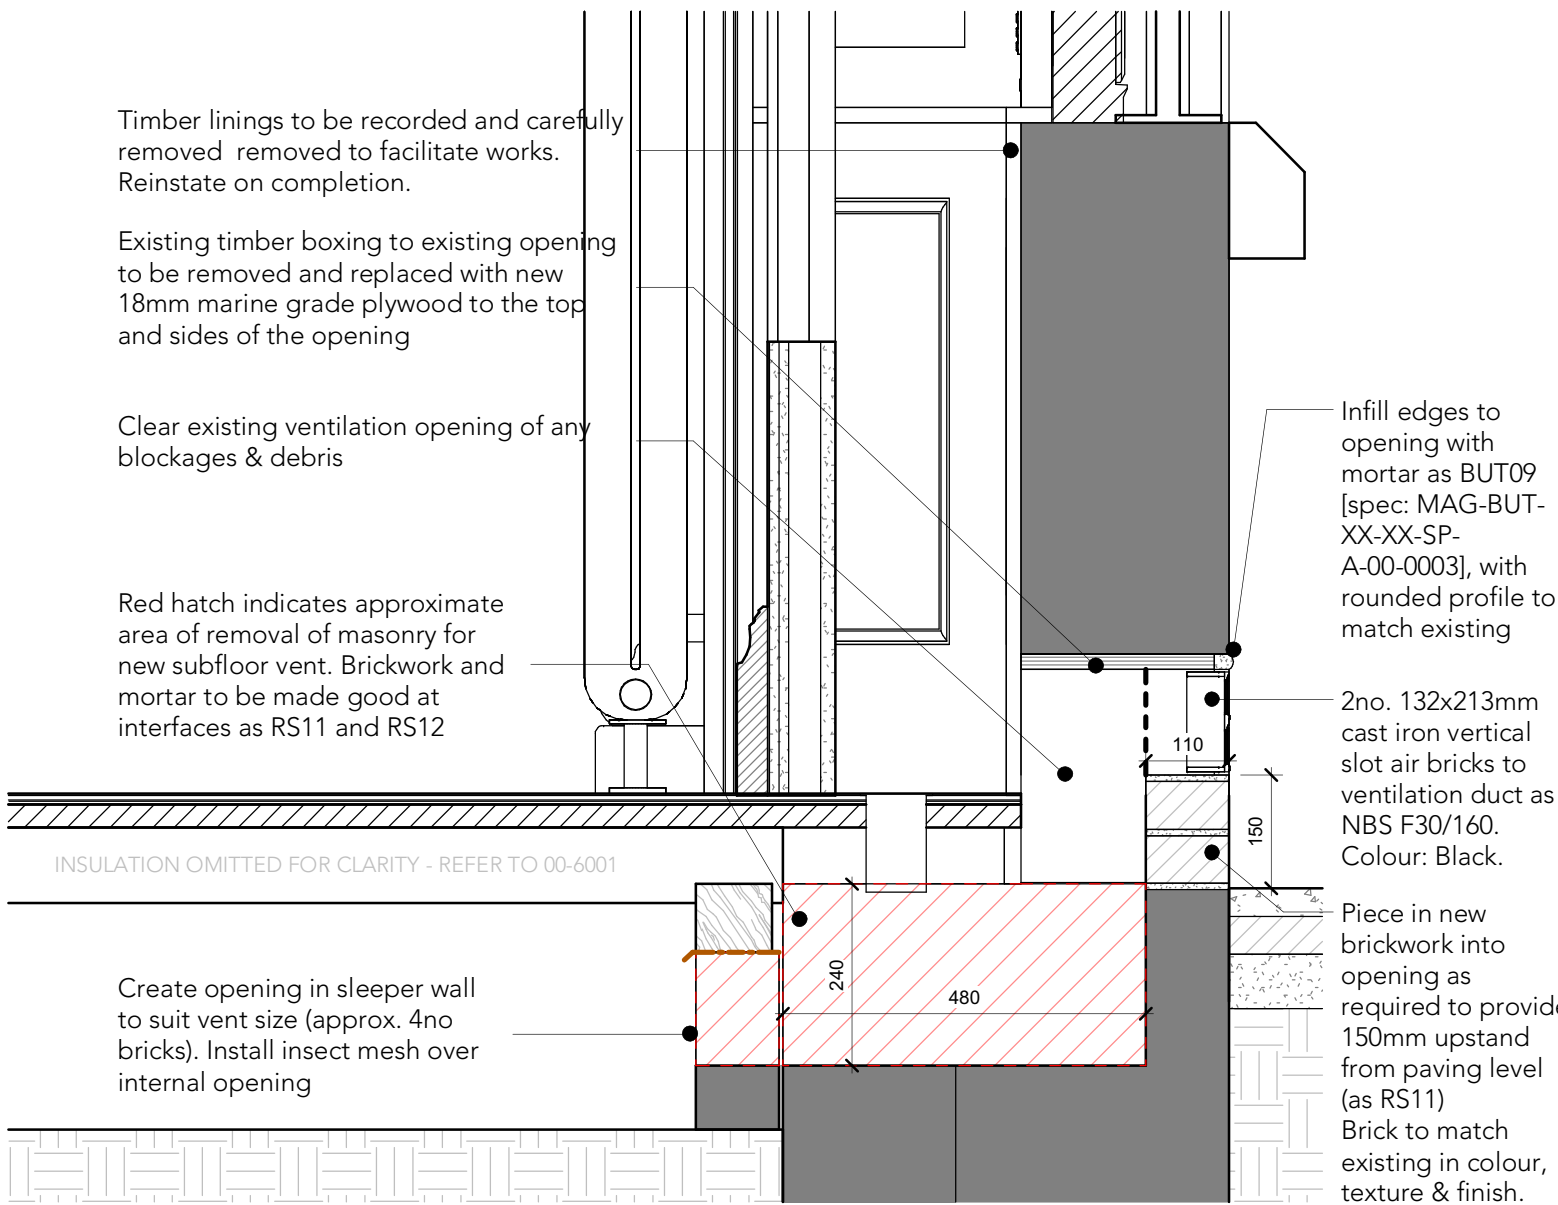


5 Vent Type 02 Typical Section
1 : 10

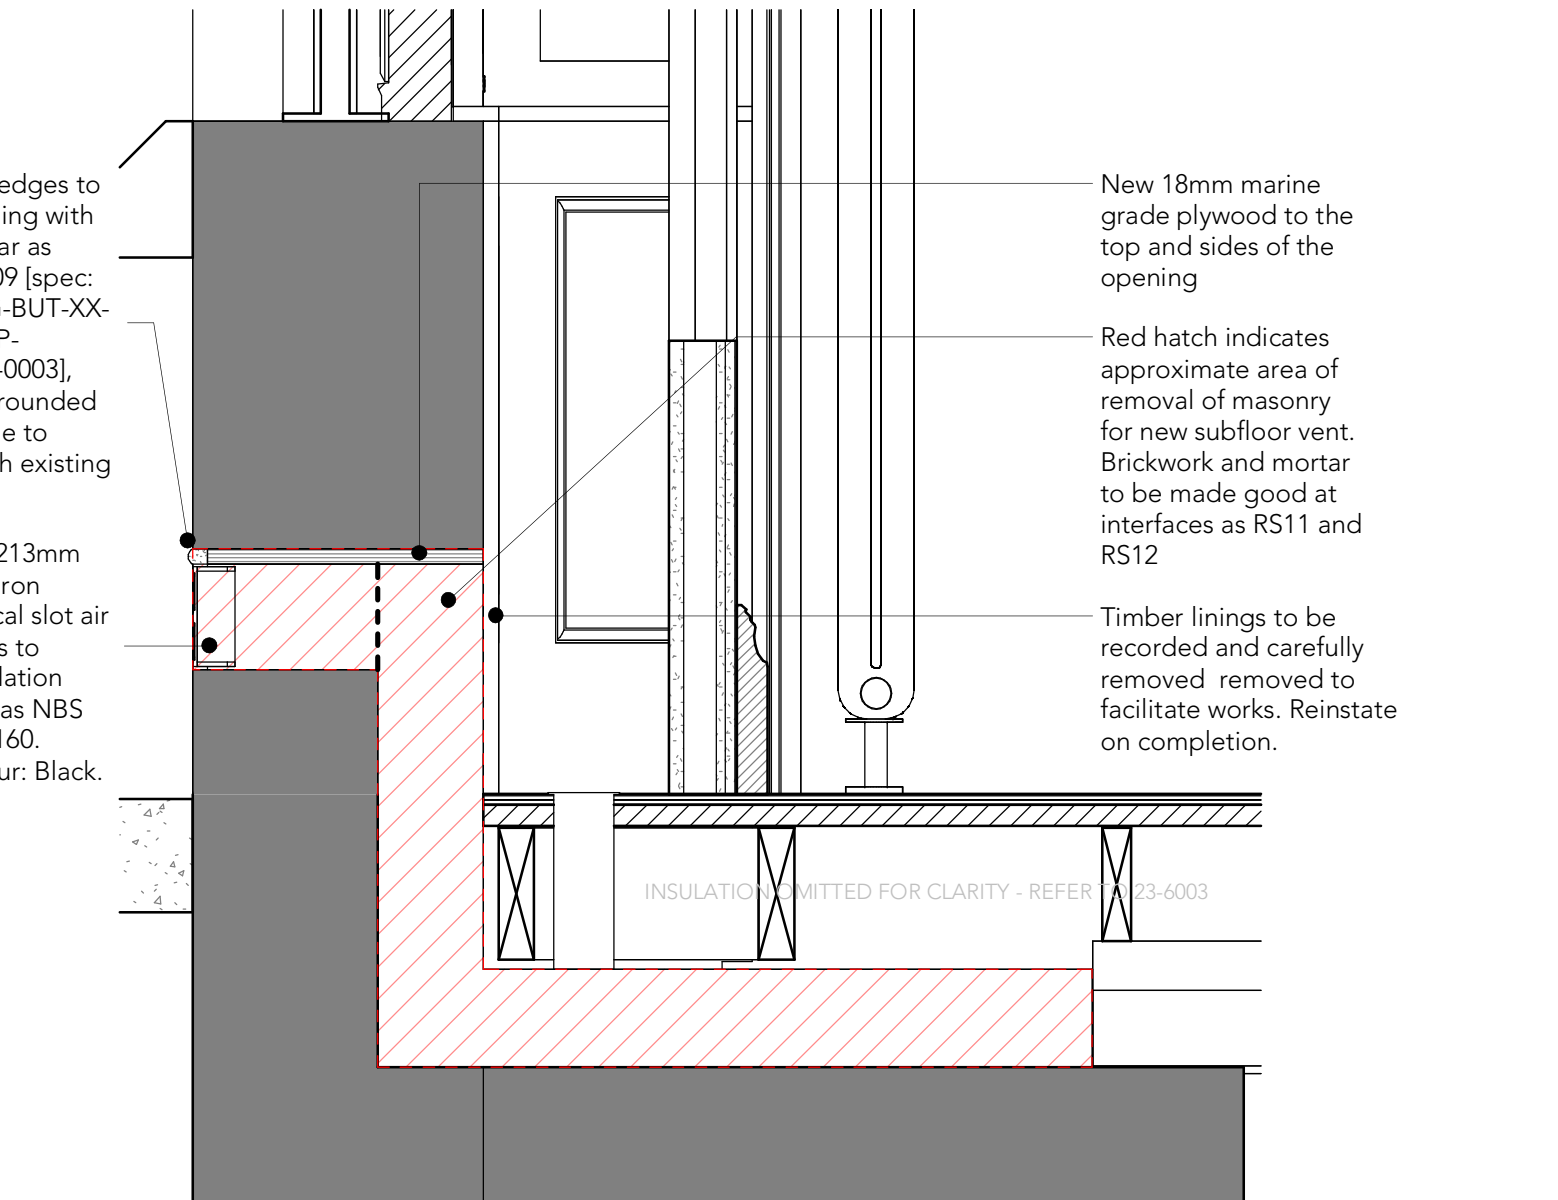


8 Vent Type 3 Typical Section
1 : 10

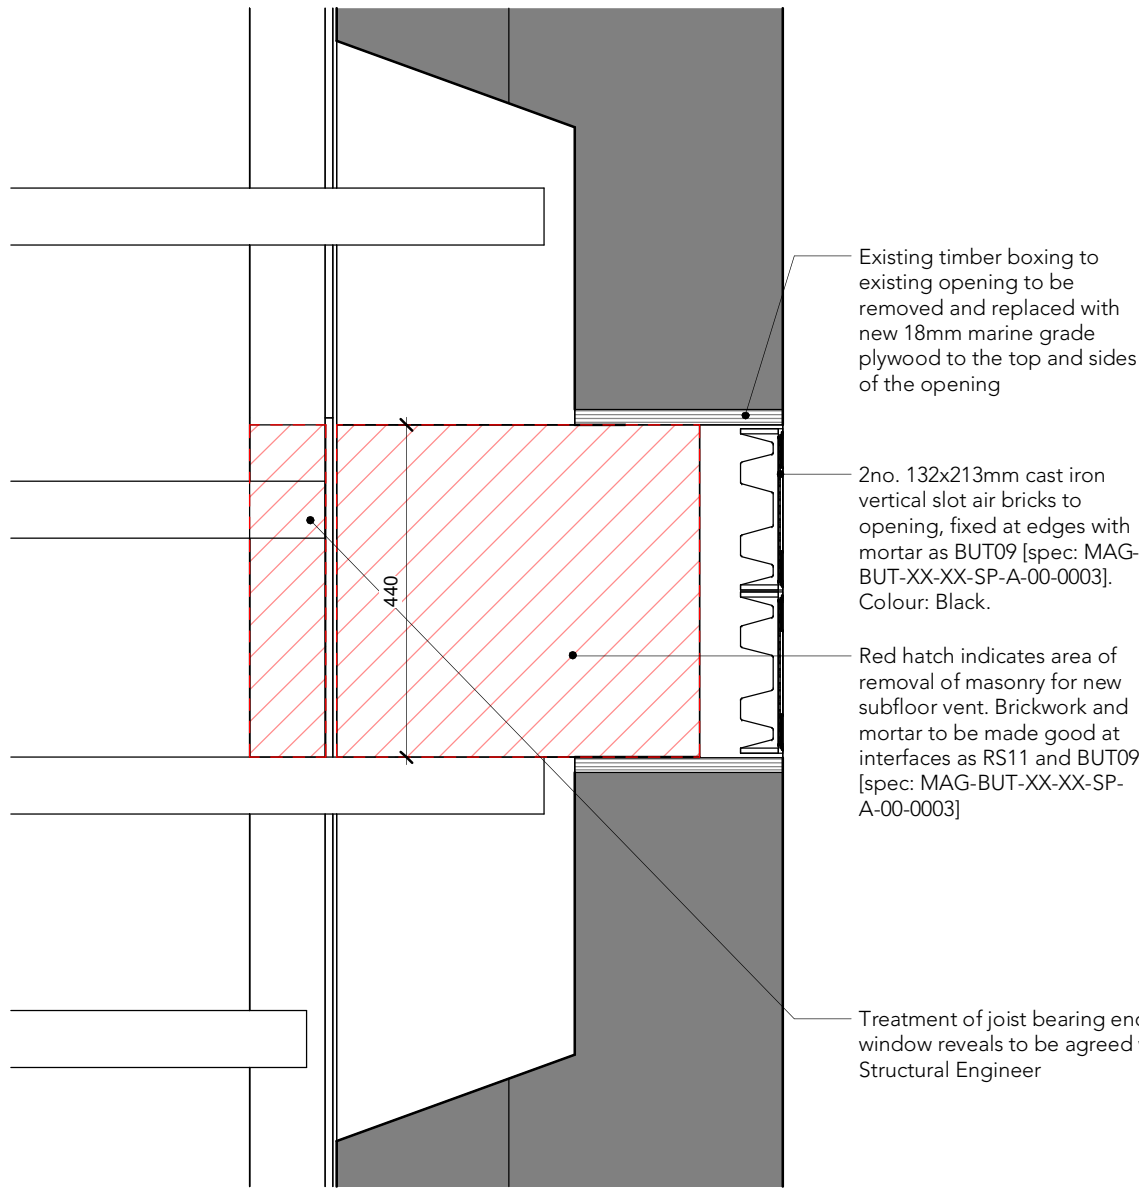


2 Vent Type 1 Typical Plan
1 : 10

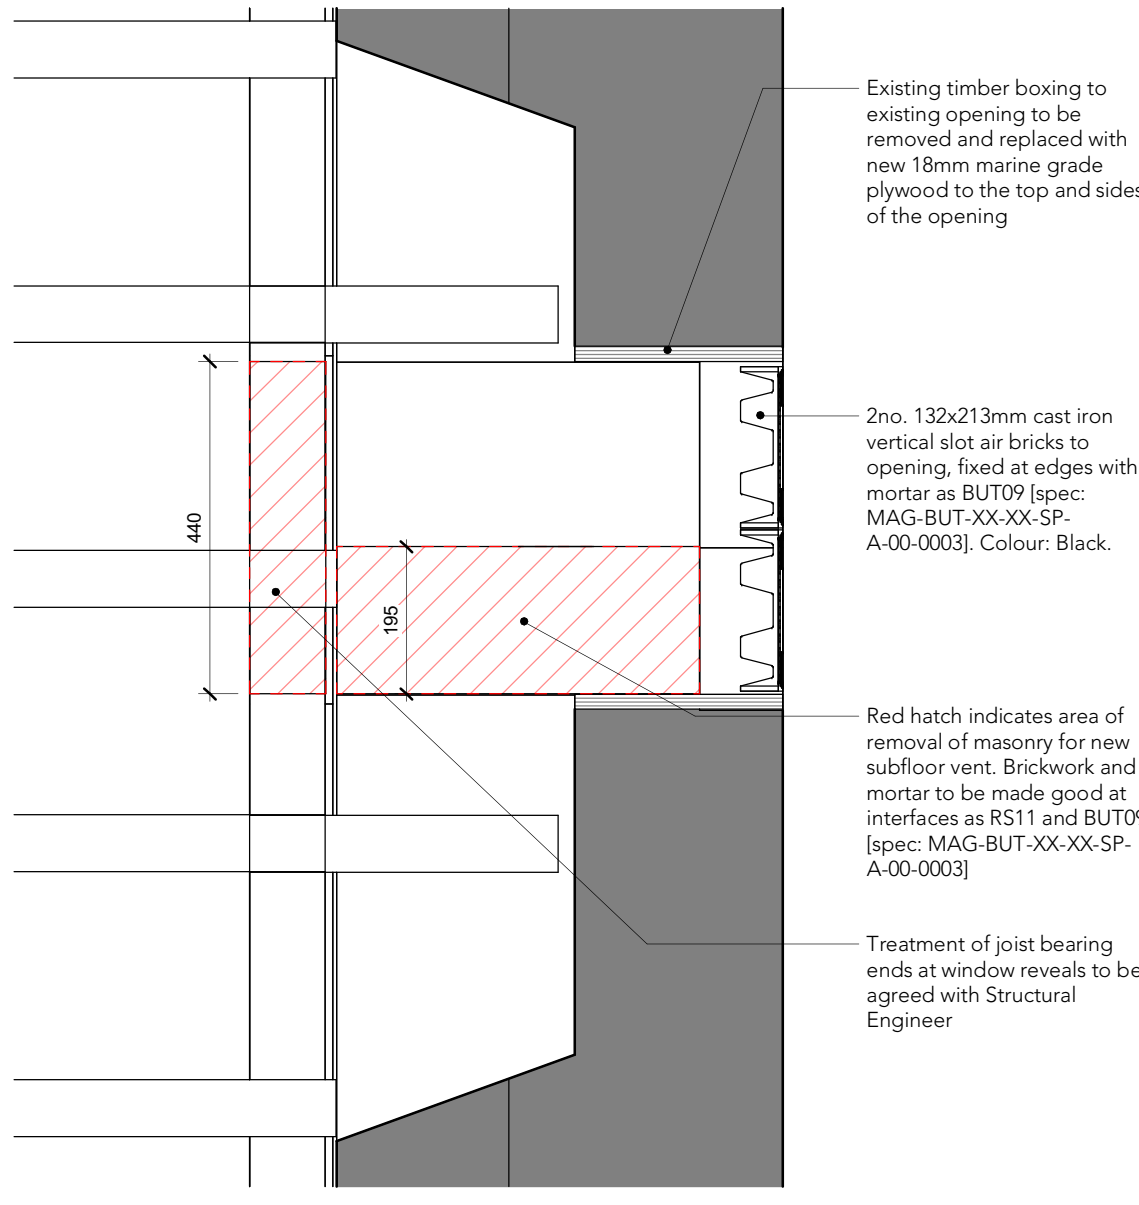


6 Vent Type 2 Typical Plan
1 : 10

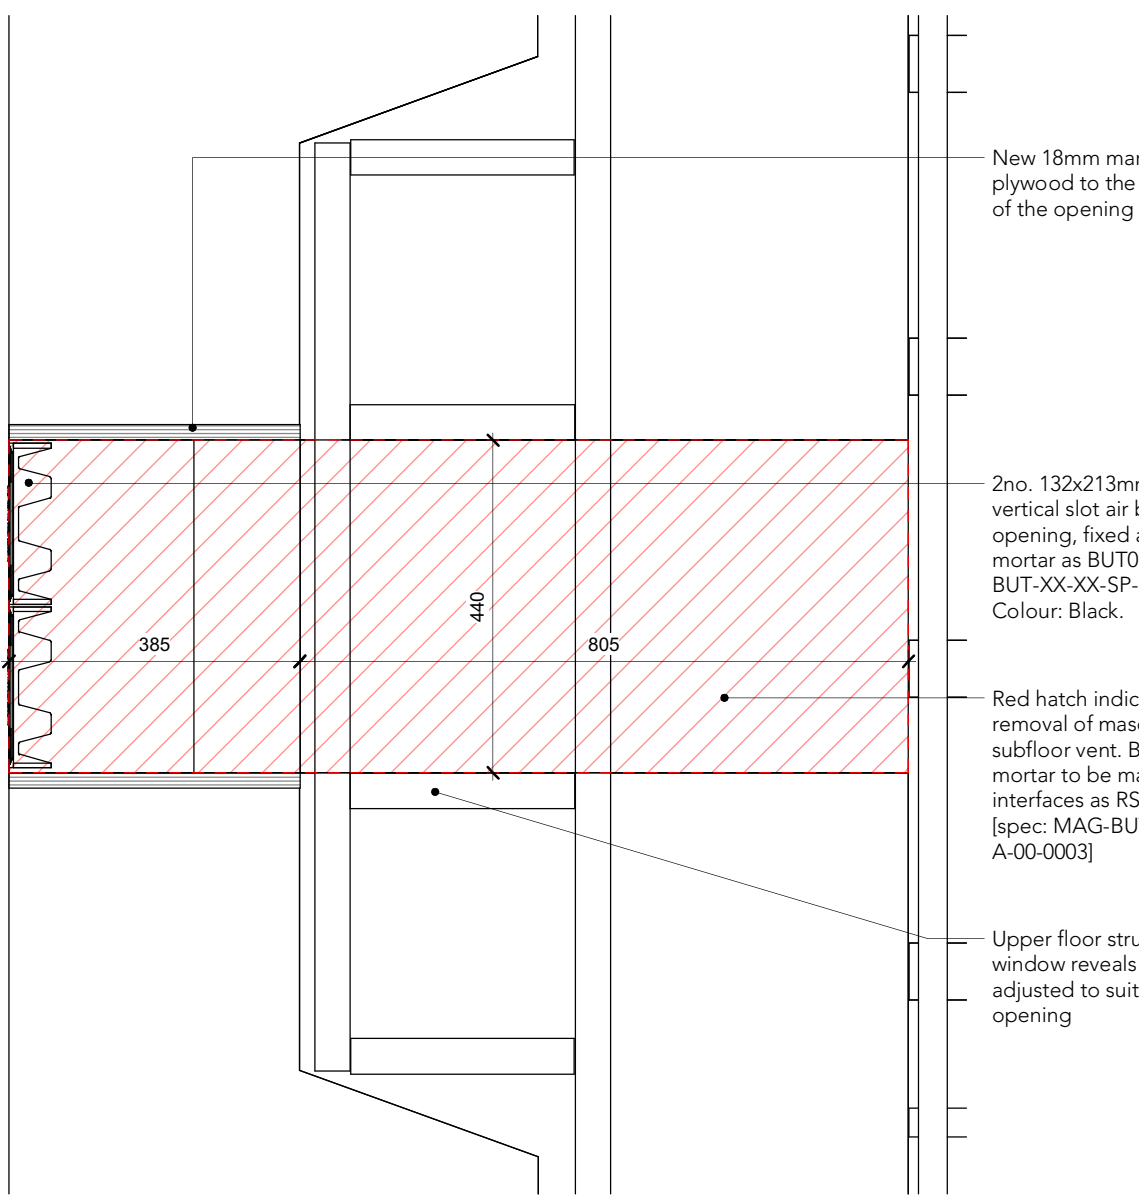


9 Vent Type 3 Typical Plan
1 : 10

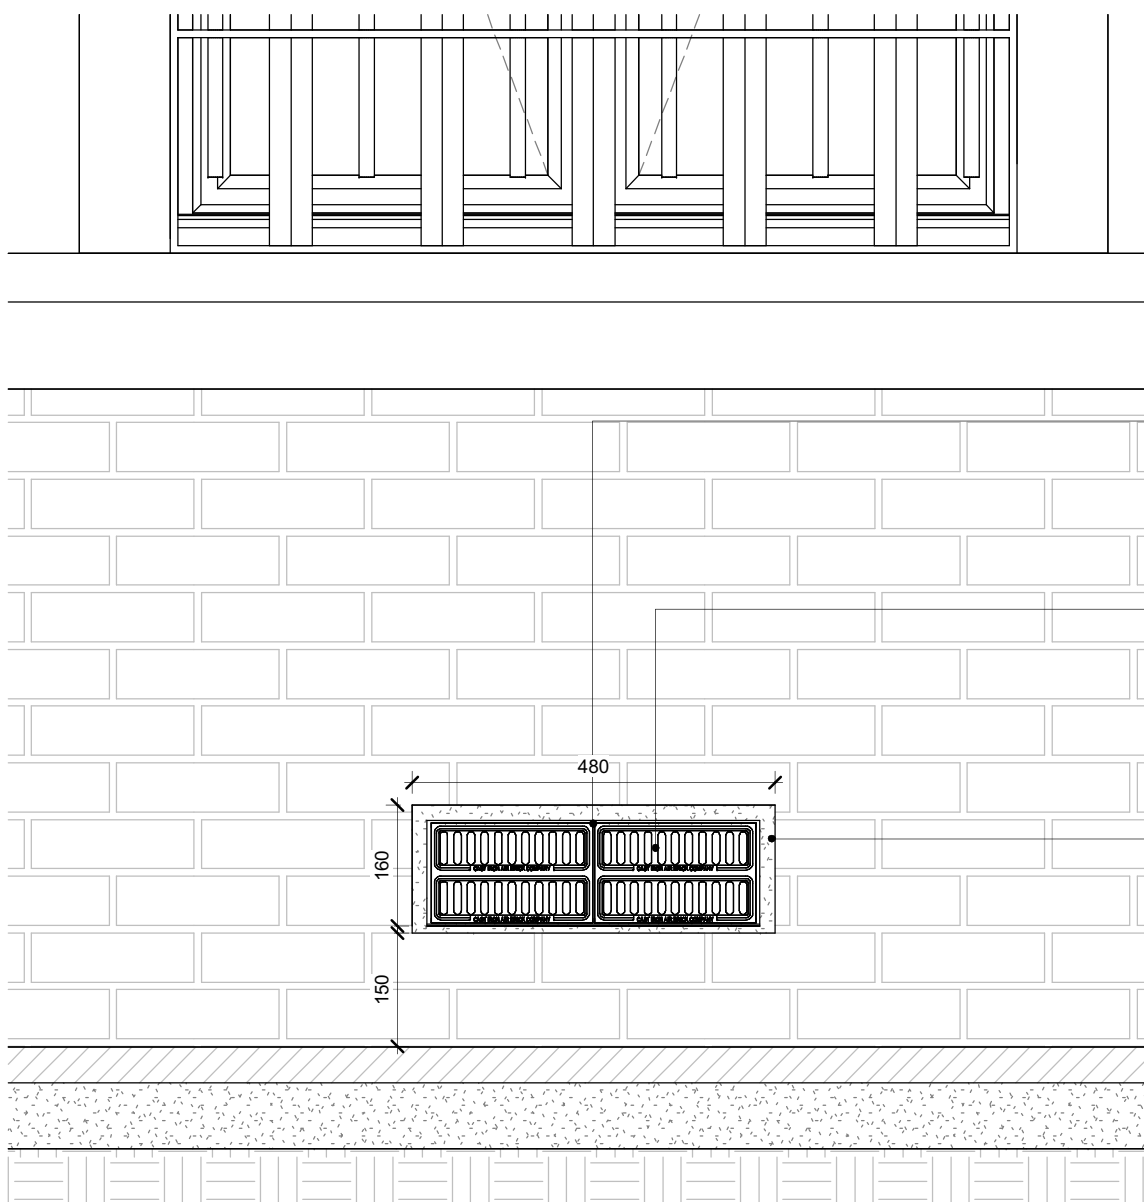

3 Vent Type 1 Typical Elevation
1 : 10

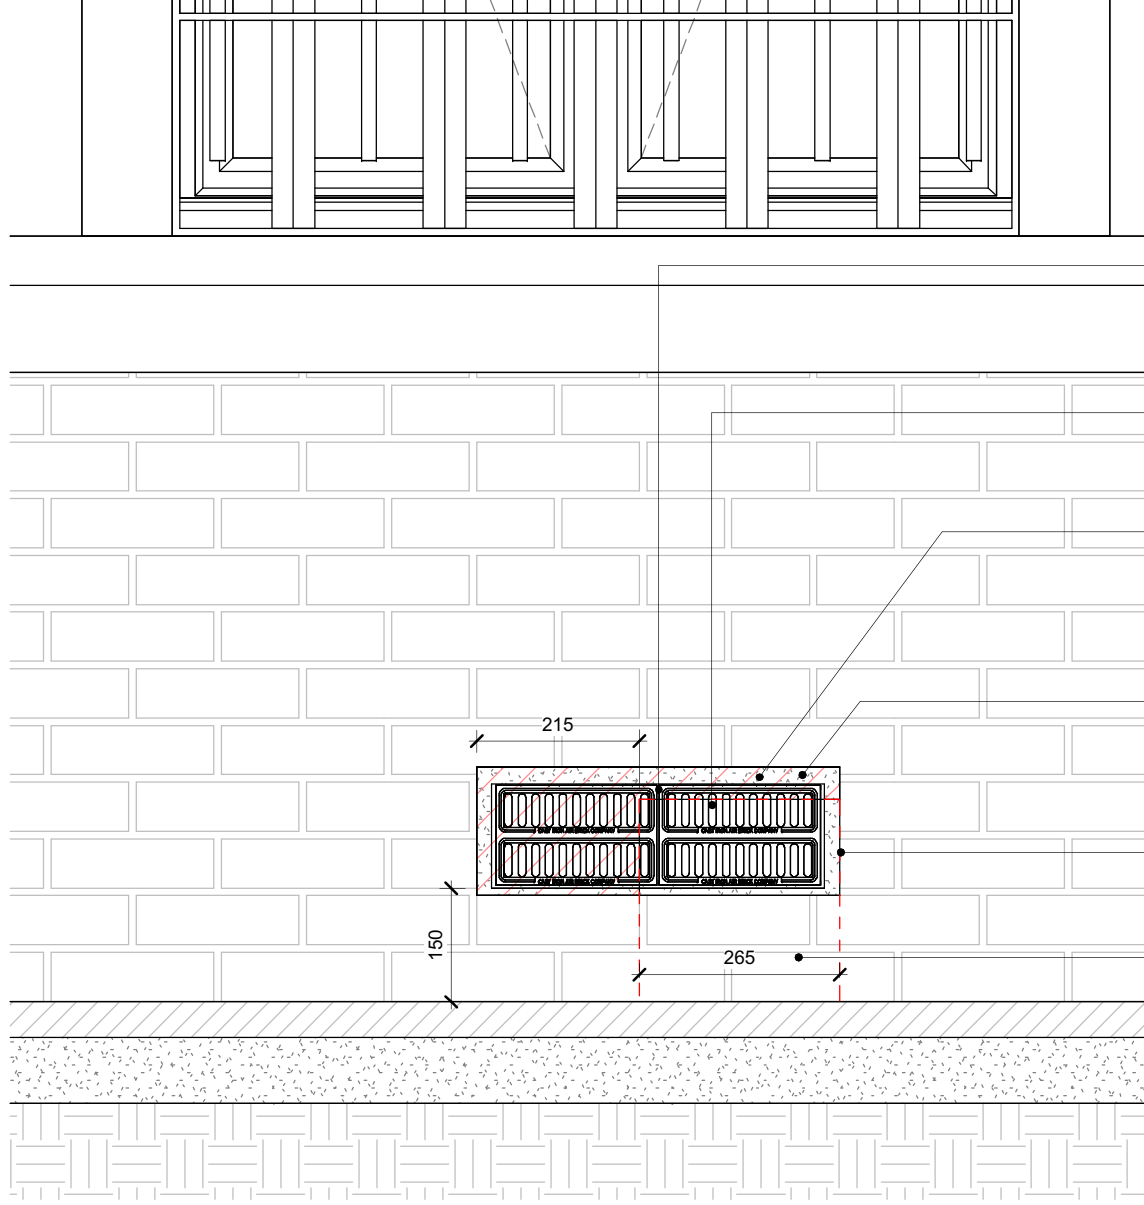

4 Vent Type 02 Typical Elevation
1 : 10

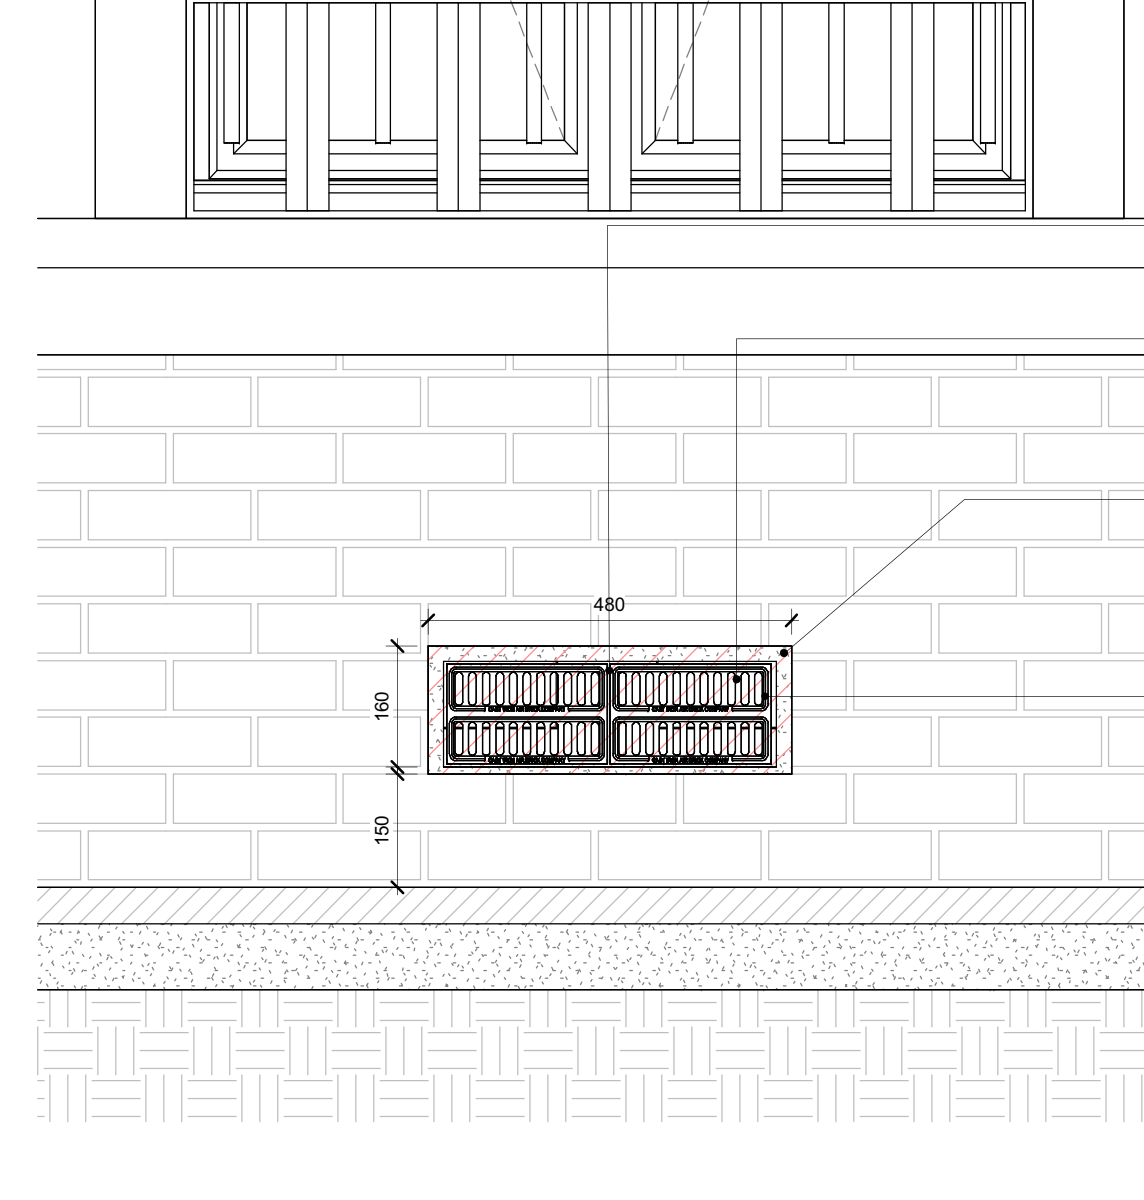


7 Vent Type 3 Typical Elevation
1 : 10




3 Vent Type 1 Typical Elevation
1 : 10




4 Vent Type 02 Typical Elevation
1 : 10

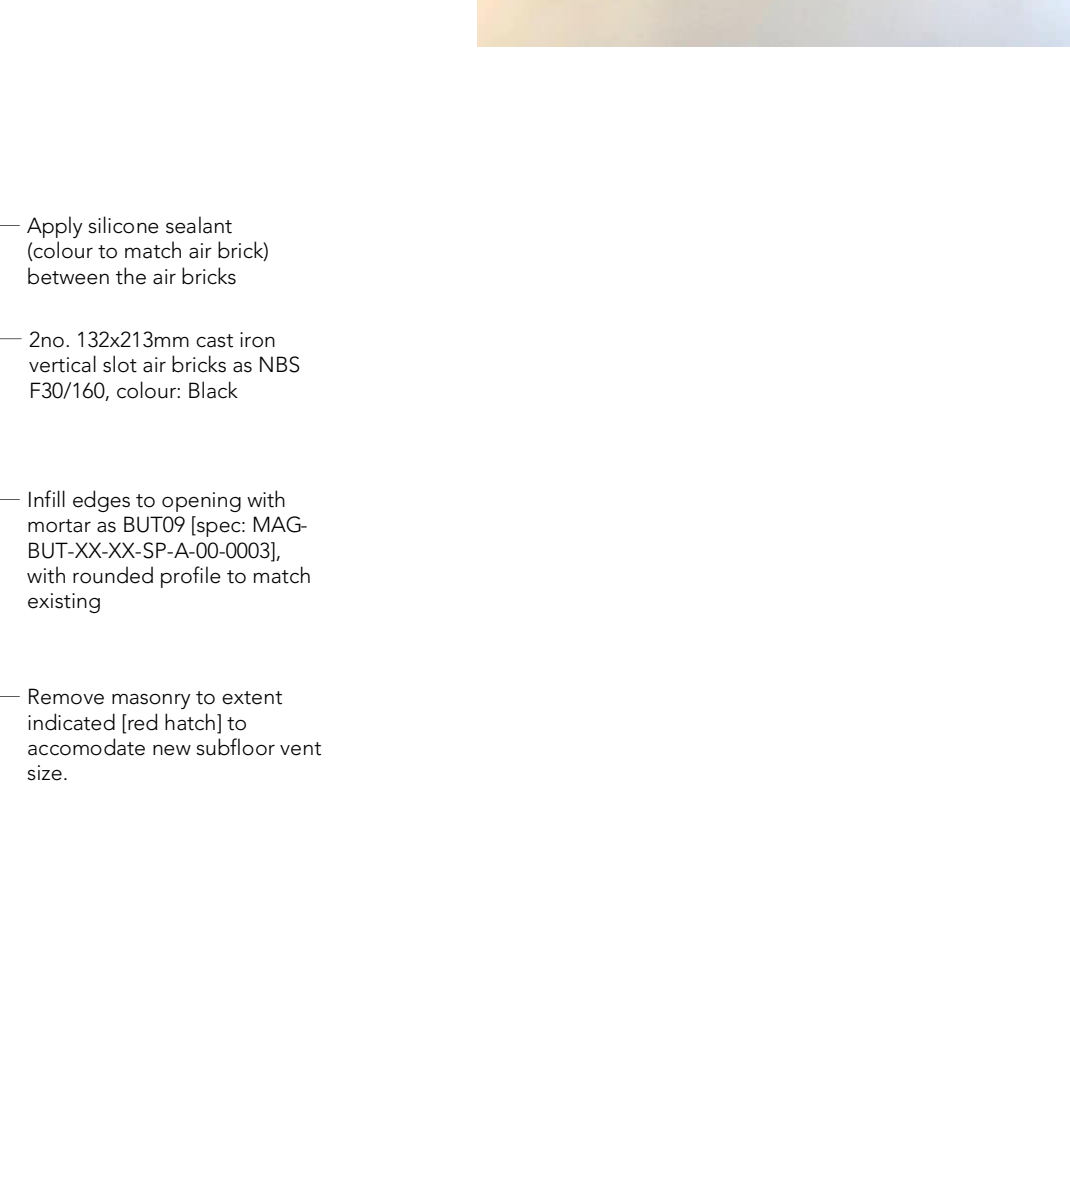

7 Vent Type 3 Typical Elevation
1 : 10

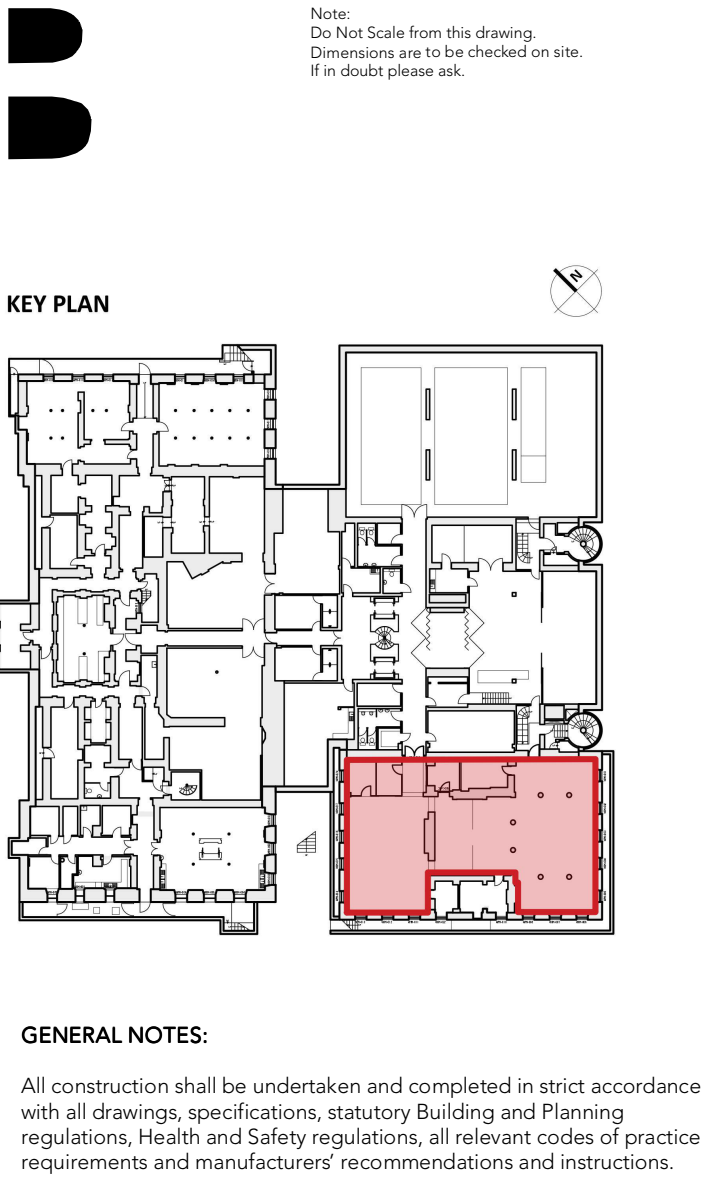

KEY PLAN

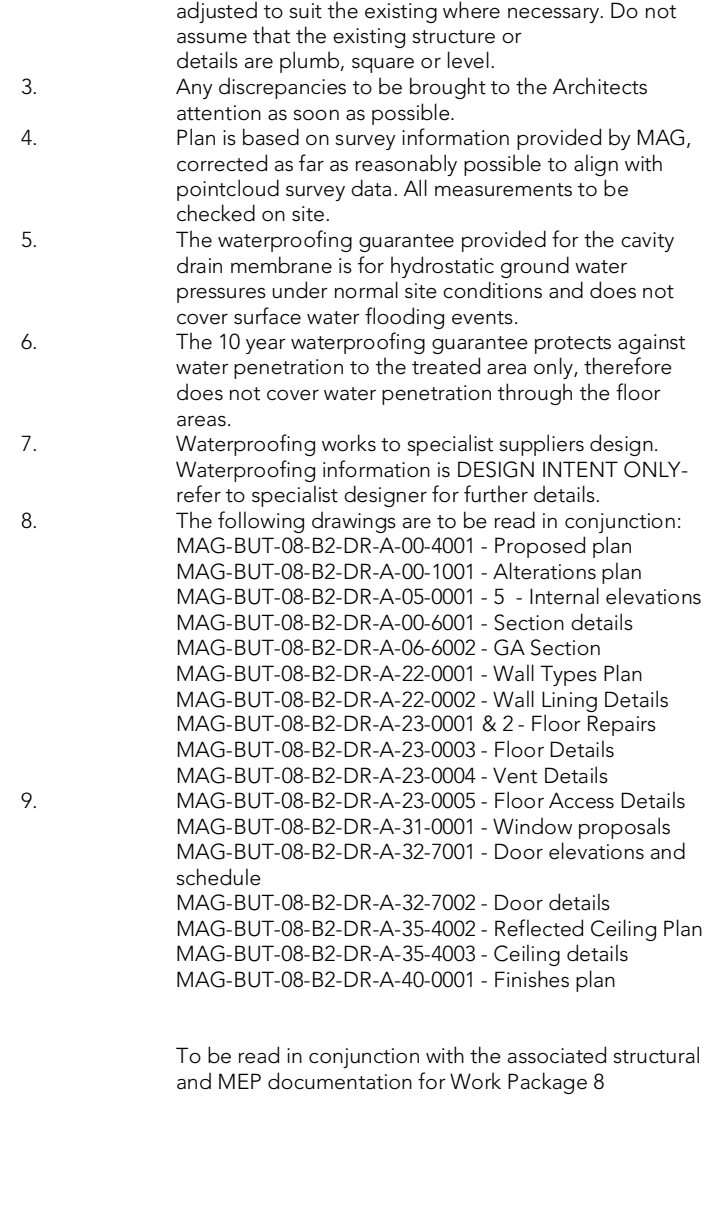

GENERAL NOTES



MANCHESTER CITY COUNCIL