






Front Proposed Elevation
No visual change

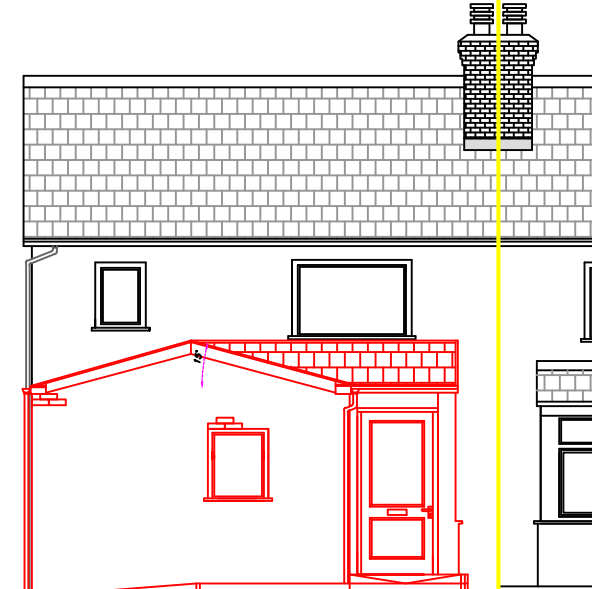

Rear Proposed Elevation

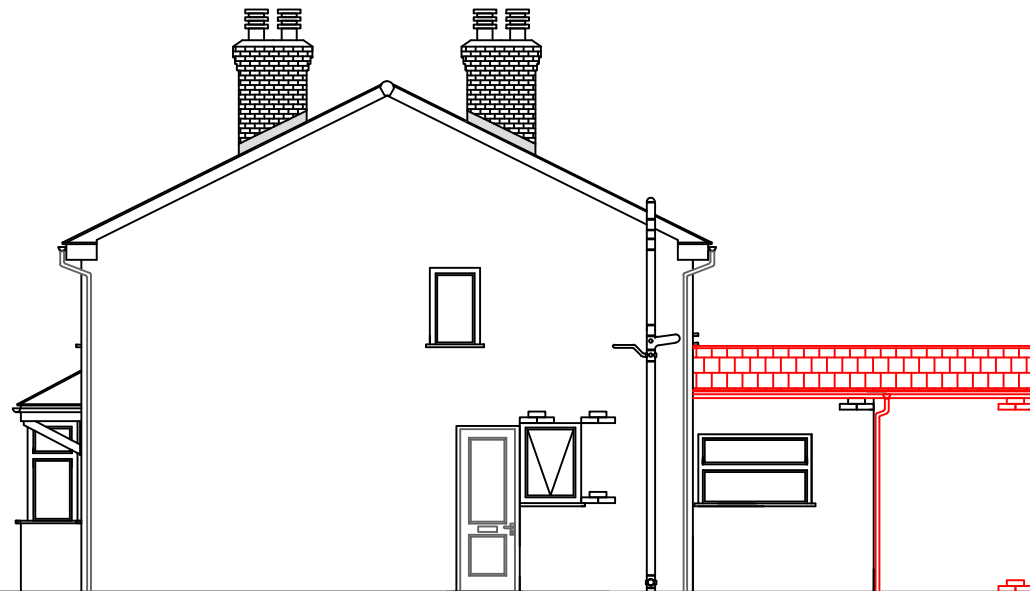

Side Proposed Elevation
Viewed from 234 Brantingham Road

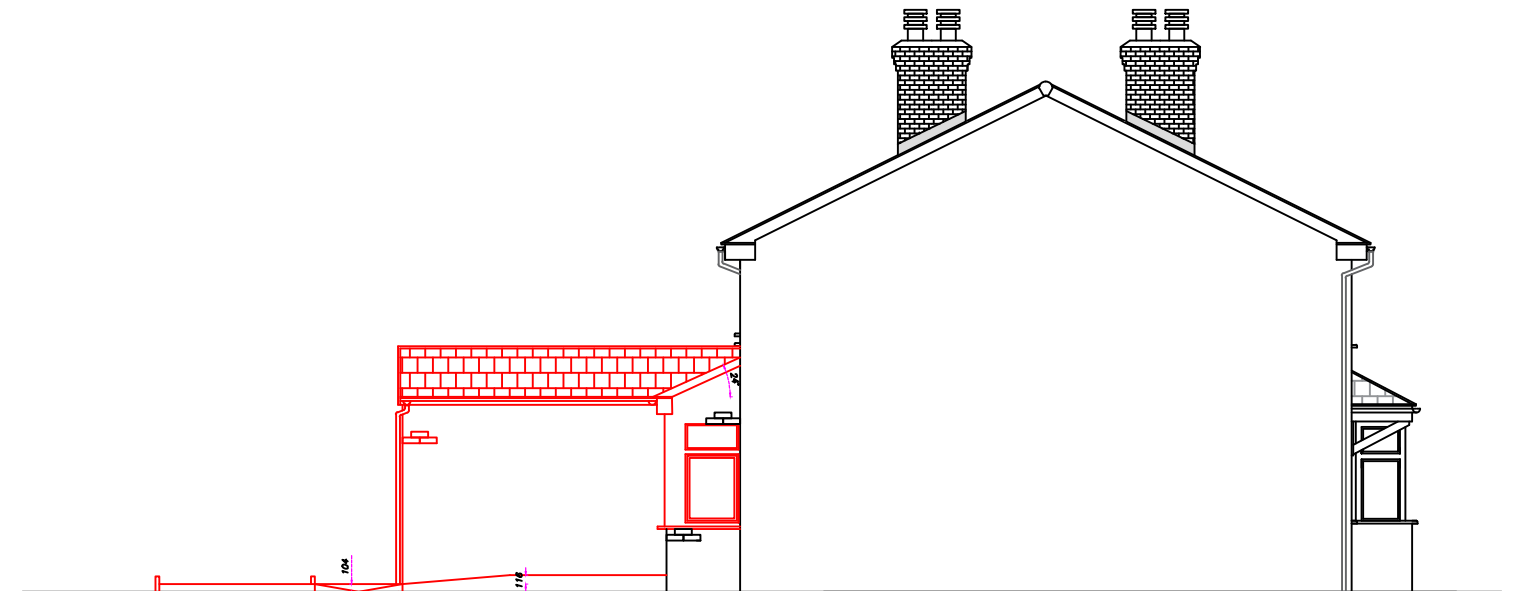

Side Proposed Elevation
Viewed from 238 Brantingham Road

I agree to M.L.C.O.'s proposed plans
Signed
Date



**Manchester
Equipment &
Adaptations
Partnership**

Neil Brickles - Technical Officer.
Manchester City Council
Manchester Local Care Organisation.
Philips Park Road. Beswick.
Manchester.
M4 6AZ
neil.brickles@manchester.gov.uk
Tel No : 0161 277 1704 - 07903 244482

Date:

23/01/2023

Scale / Paper:

1 : 50 @ A3

Revisions / Options

No.	Date.	Sig.
Elevations	07/02/2025	NB

Project - WF extention, Door widenings, CTH.

Lena Martin
236 Brantingham Road
Chorlton
Manchester
M21 0QZ