Location Plan



KEY


Property for the extension proposal

Property's garden & driveway boundary line

Scale 1:1250

0 10 20 30 40 50 60 70 80 90 100 m

Site Plan

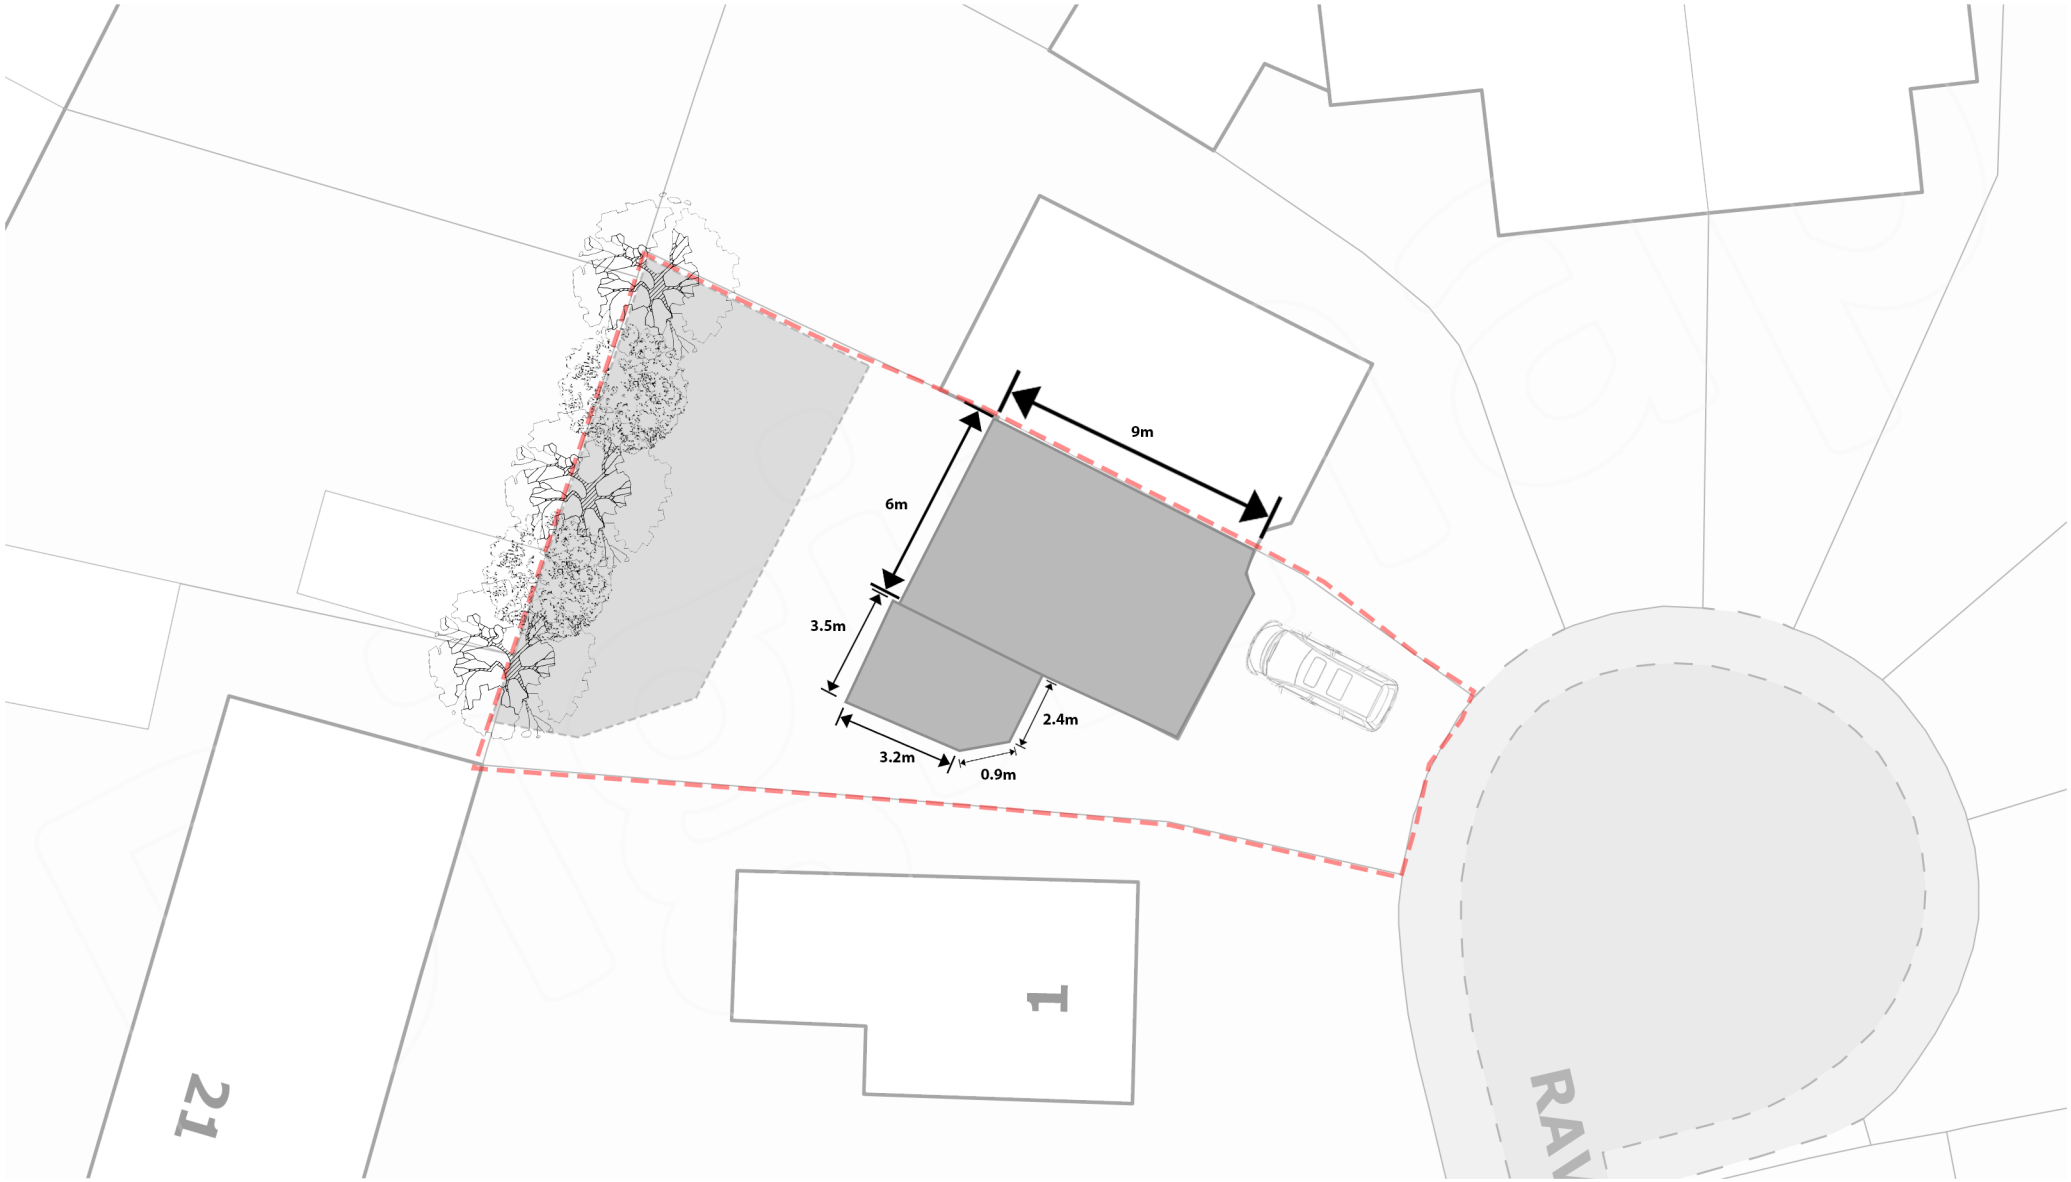

KEY


Existing Property- Ground Level

Property's existing garden


Property's garden & driveway boundary line

Scale 1:200


0 2 4 6 8 10 12 14 16 18 20 m

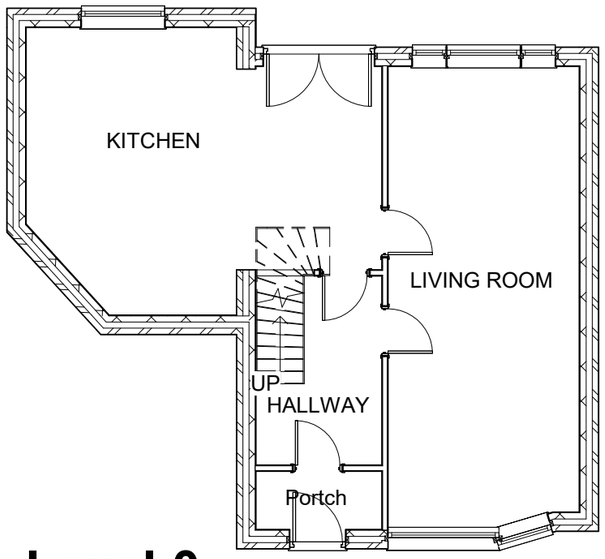


1 Level 0
1 : 100

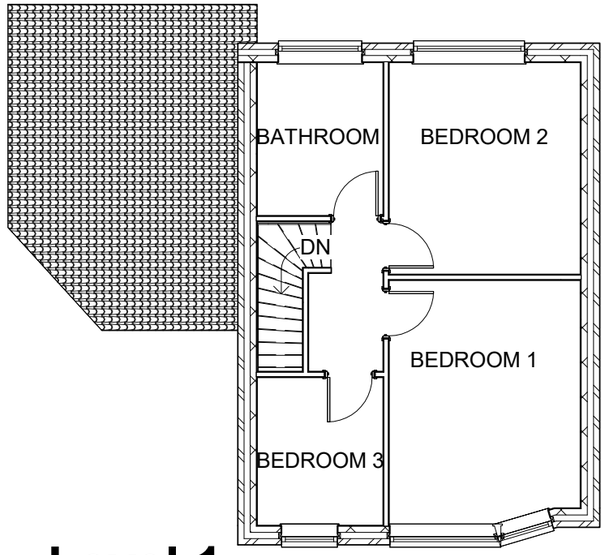


2 Level 1
1 : 100

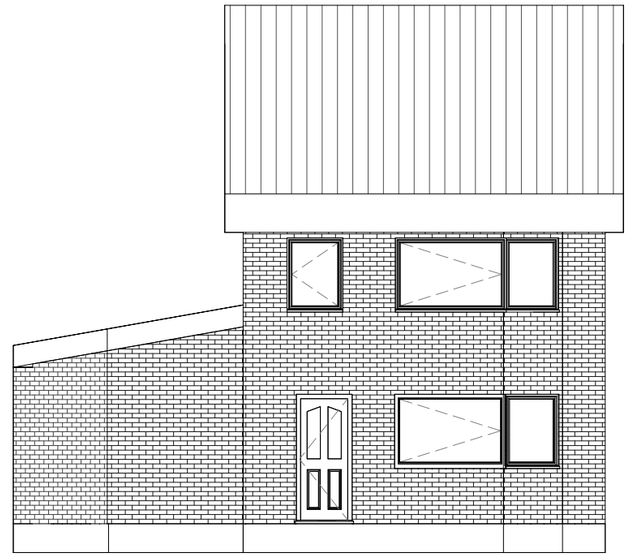

4 Front
1 : 100

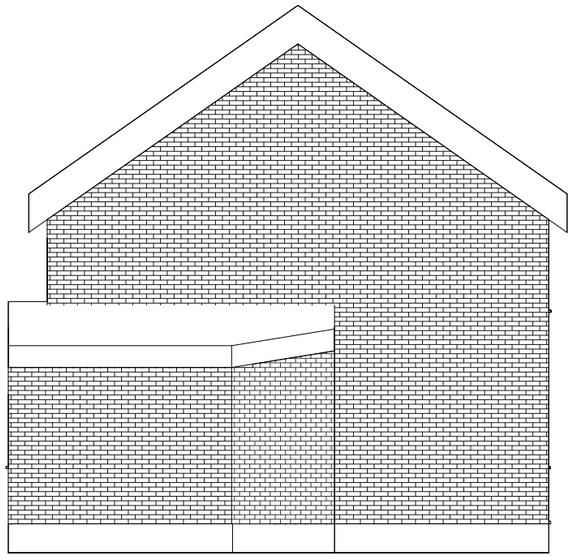

5 Side
1 : 100

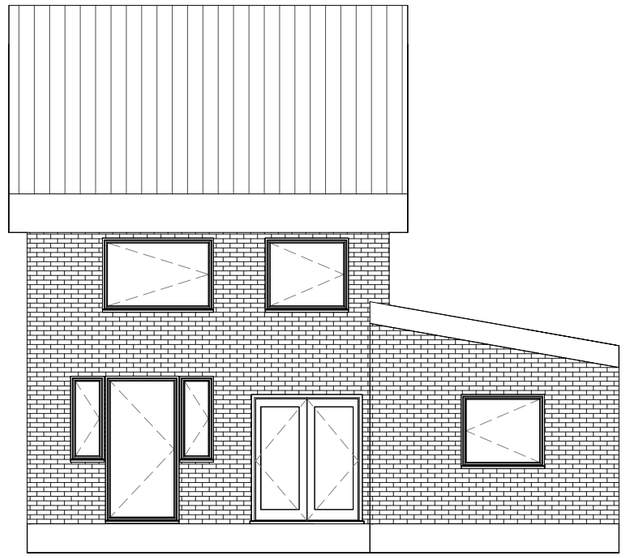

3 Rear
1 : 100



VISUAL SCALE 1:100 @ A3

DAR DESIGN

Manchester Business Park Aviator Way
3000 Aviator Way
Manchester M22 5TG

www.dardesign.co.uk
info@dardesign.co.uk

Design . Architecture . Renovation

No.	Description	Date

PROJECT
Raveley Avenue

CLIENT
Alhumaidat

SHEET
Existing Building


Date	Project number	Scale (@ A3)
08.02.2025	241110	1 : 100

Drawn by	DRWAING NUMBER	REV
WA	A101	

Checked by
MH

09/02/2025 14:21:41

Proposal

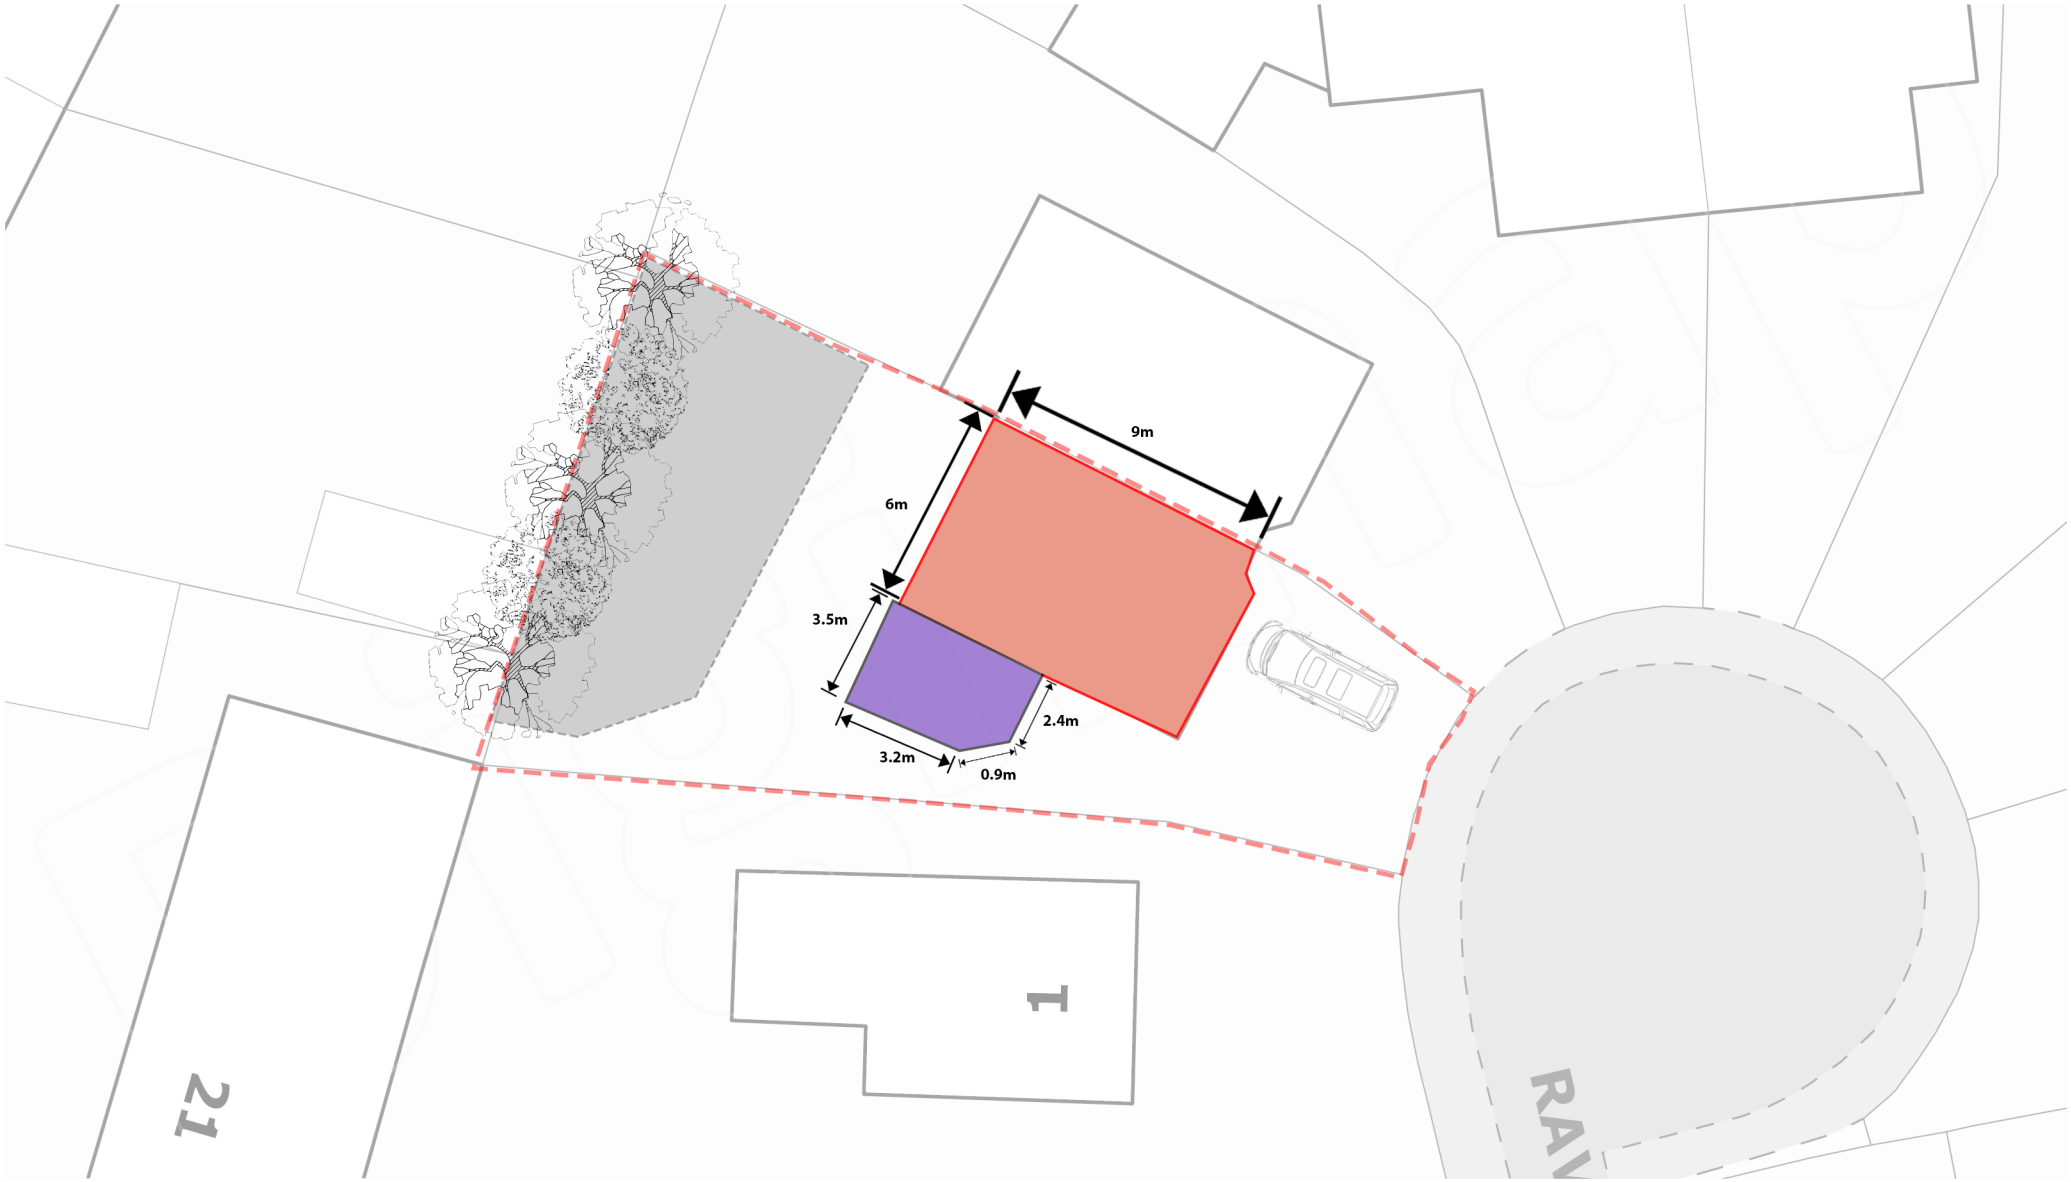

First Level

KEY

Existing Property- First Level

Proposal- First level


Property's garden & driveway boundary line

Property's existing garden


Scale 1:200

0 2 4 6 8 10 12 14 16 18 20 m


NOTE: The proposal is an extension on the first level of the exisiting property. The proposal is an extension upwards following the exisiting layout from the ground floor.

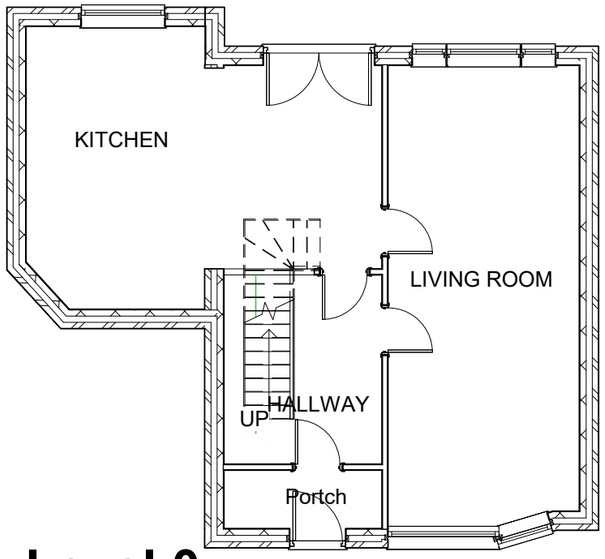


1 Level 0
1 : 100

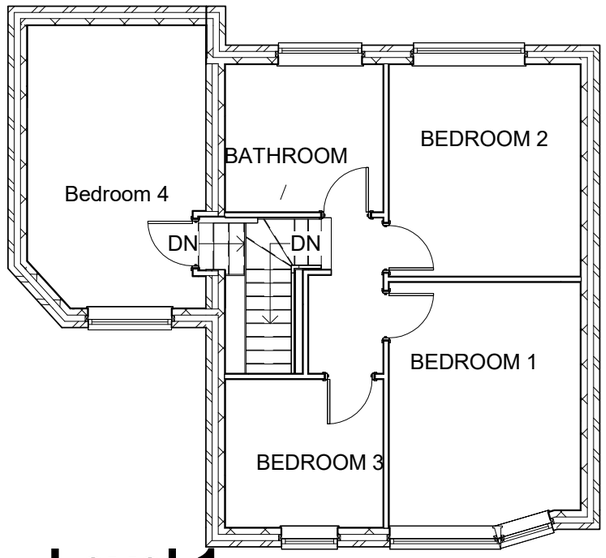


2 Level 1
1 : 100

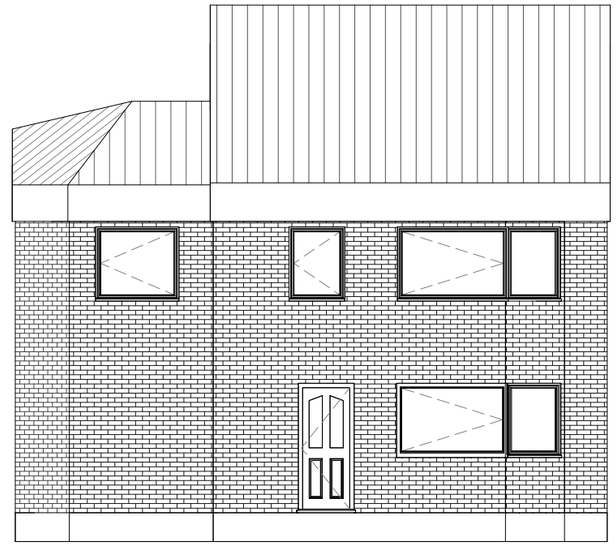

4 Front
1 : 100

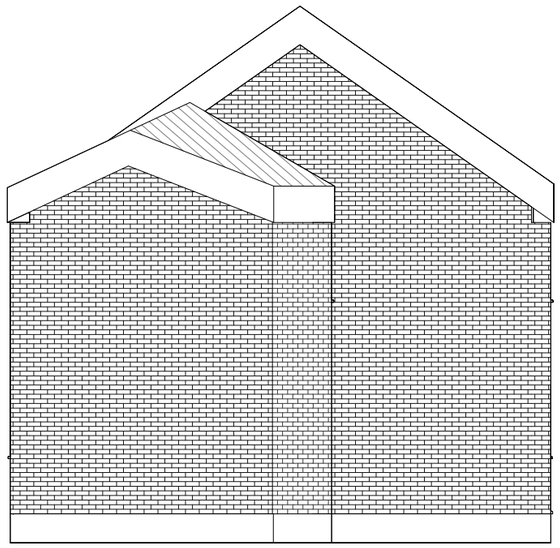

5 Side
1 : 100

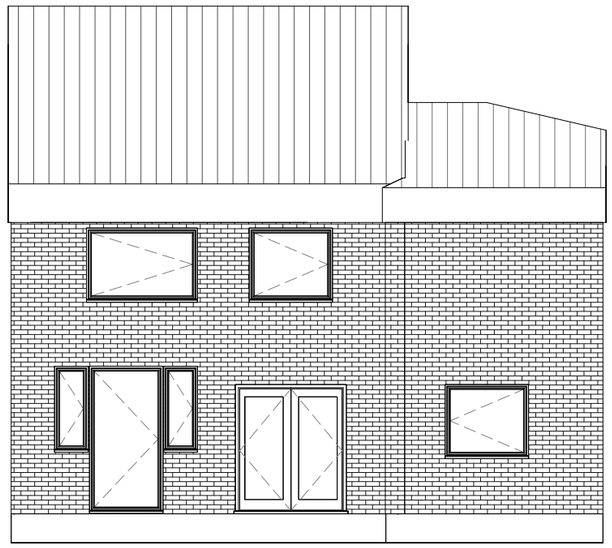

3 Rear
1 : 100



VISUAL SCALE 1:100 @ A3

DAR DESIGN

Manchester Business Park Aviator Way
3000 Aviator Way
Manchester M22 5TG

www.dardesign.co.uk
info@dardesign.co.uk

Design . Architecture . Renovation

No.	Description	Date

PROJECT
Raveley Avenue

CLIENT
Alhumaidat

SHEET
Proposed Building

Date
08.02.2025

Project number
241110

Scale (@ A3)
1 : 100

Drawn by
WA

DRWAING NUMBER
A101

REV

Checked by
MH

09/02/2025 19:33:18