



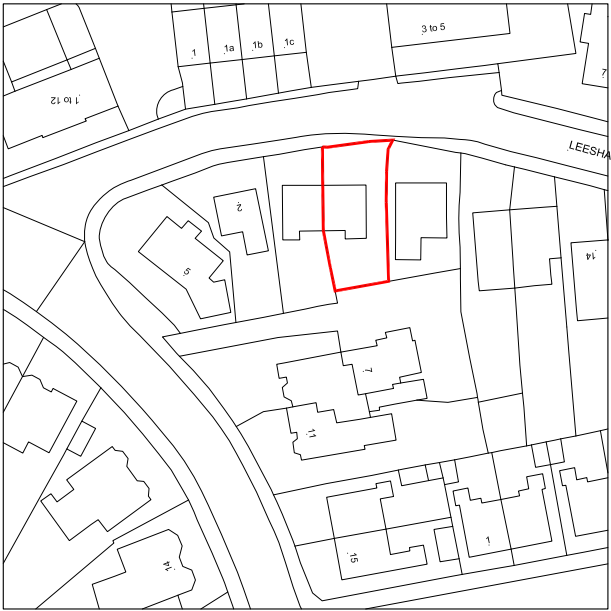

Site Location Plan
Scale 1:1250@A3

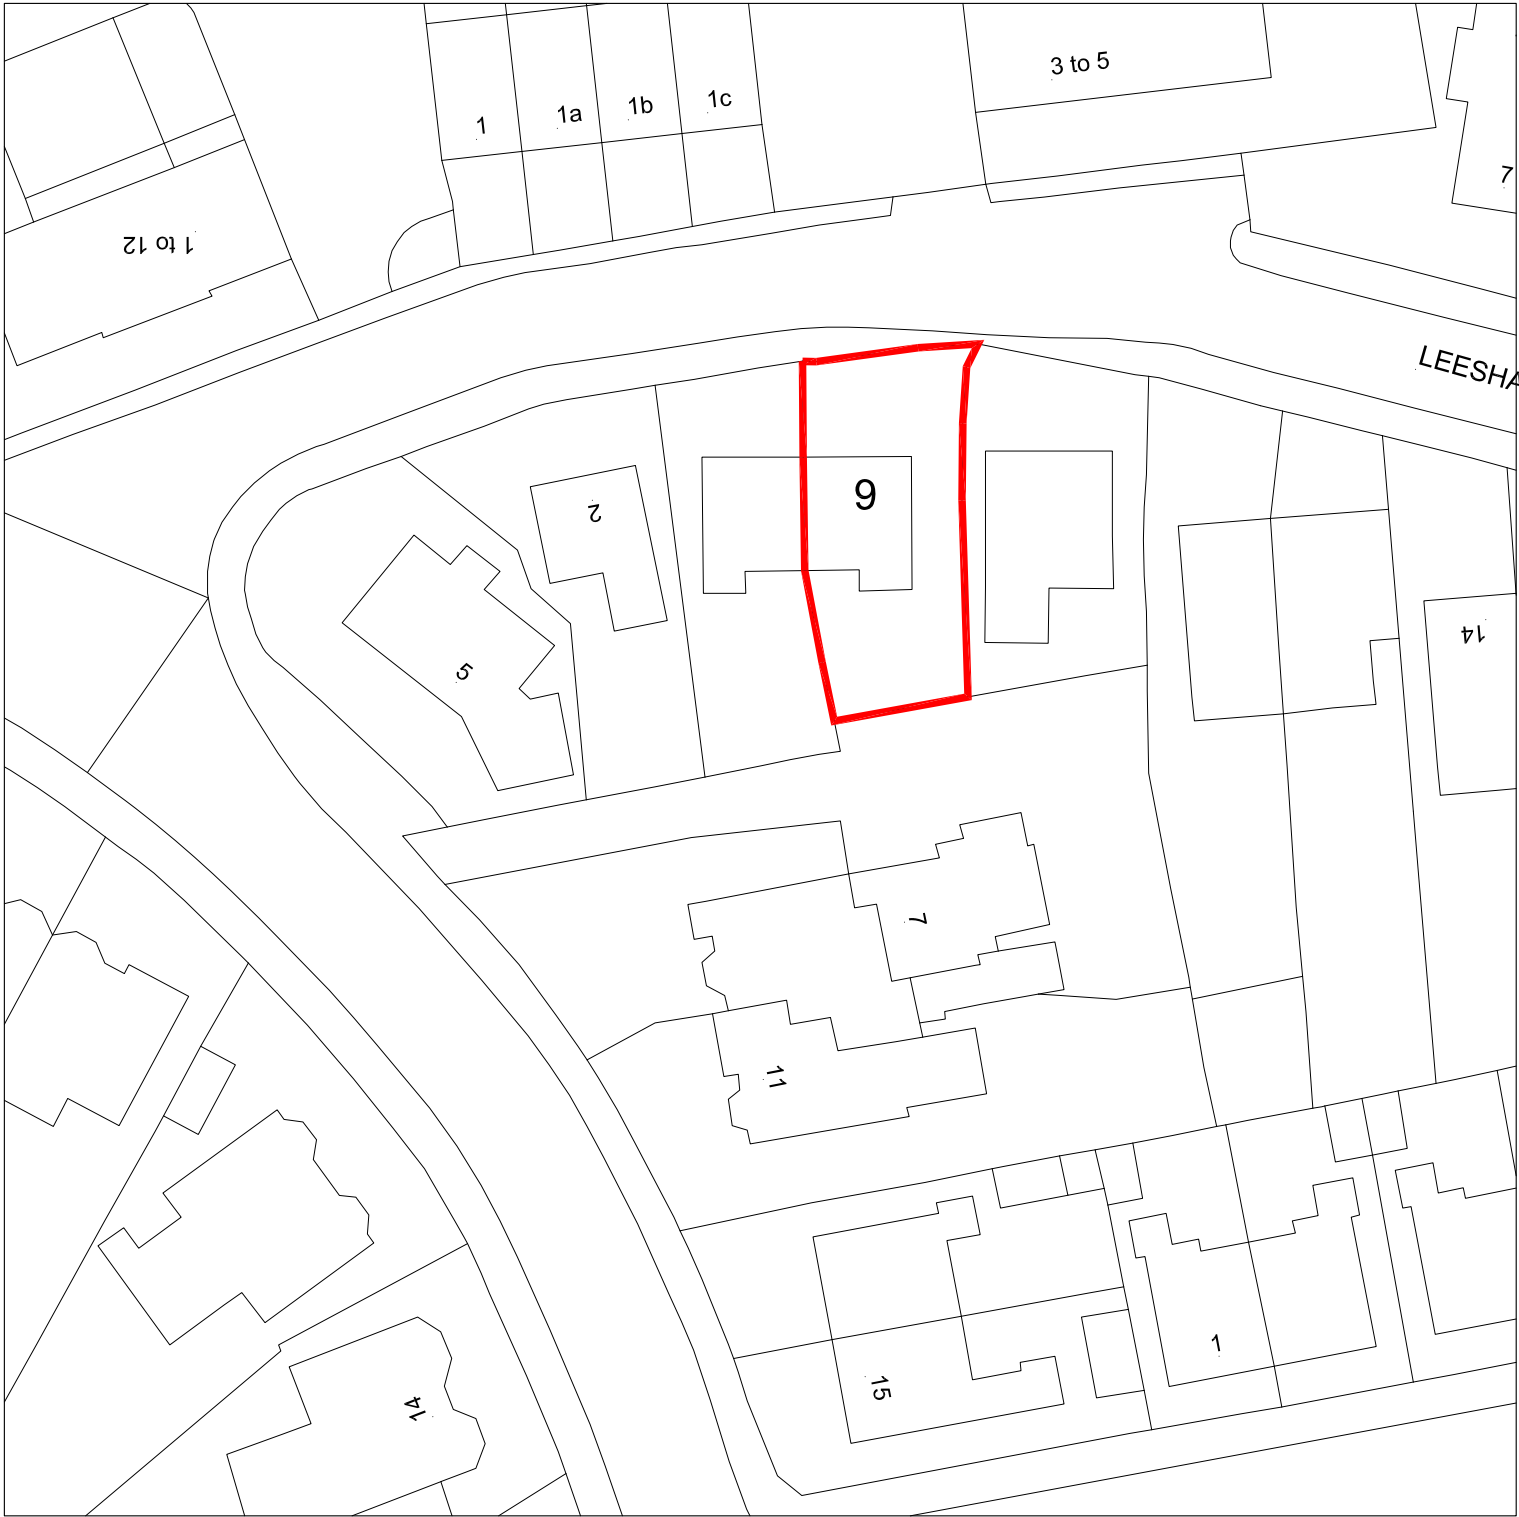

Site Boundary

SITE LOCATION PLAN

PROJECT:
6 Lees Hall Crescent

DRAWING:
Site Location Plan

DATE: Jan 25	DRAWN BY: FA	CHECKED BY: AS
SCALE: 1:200@A3	DRAWING NO: 0-1	REV: 00