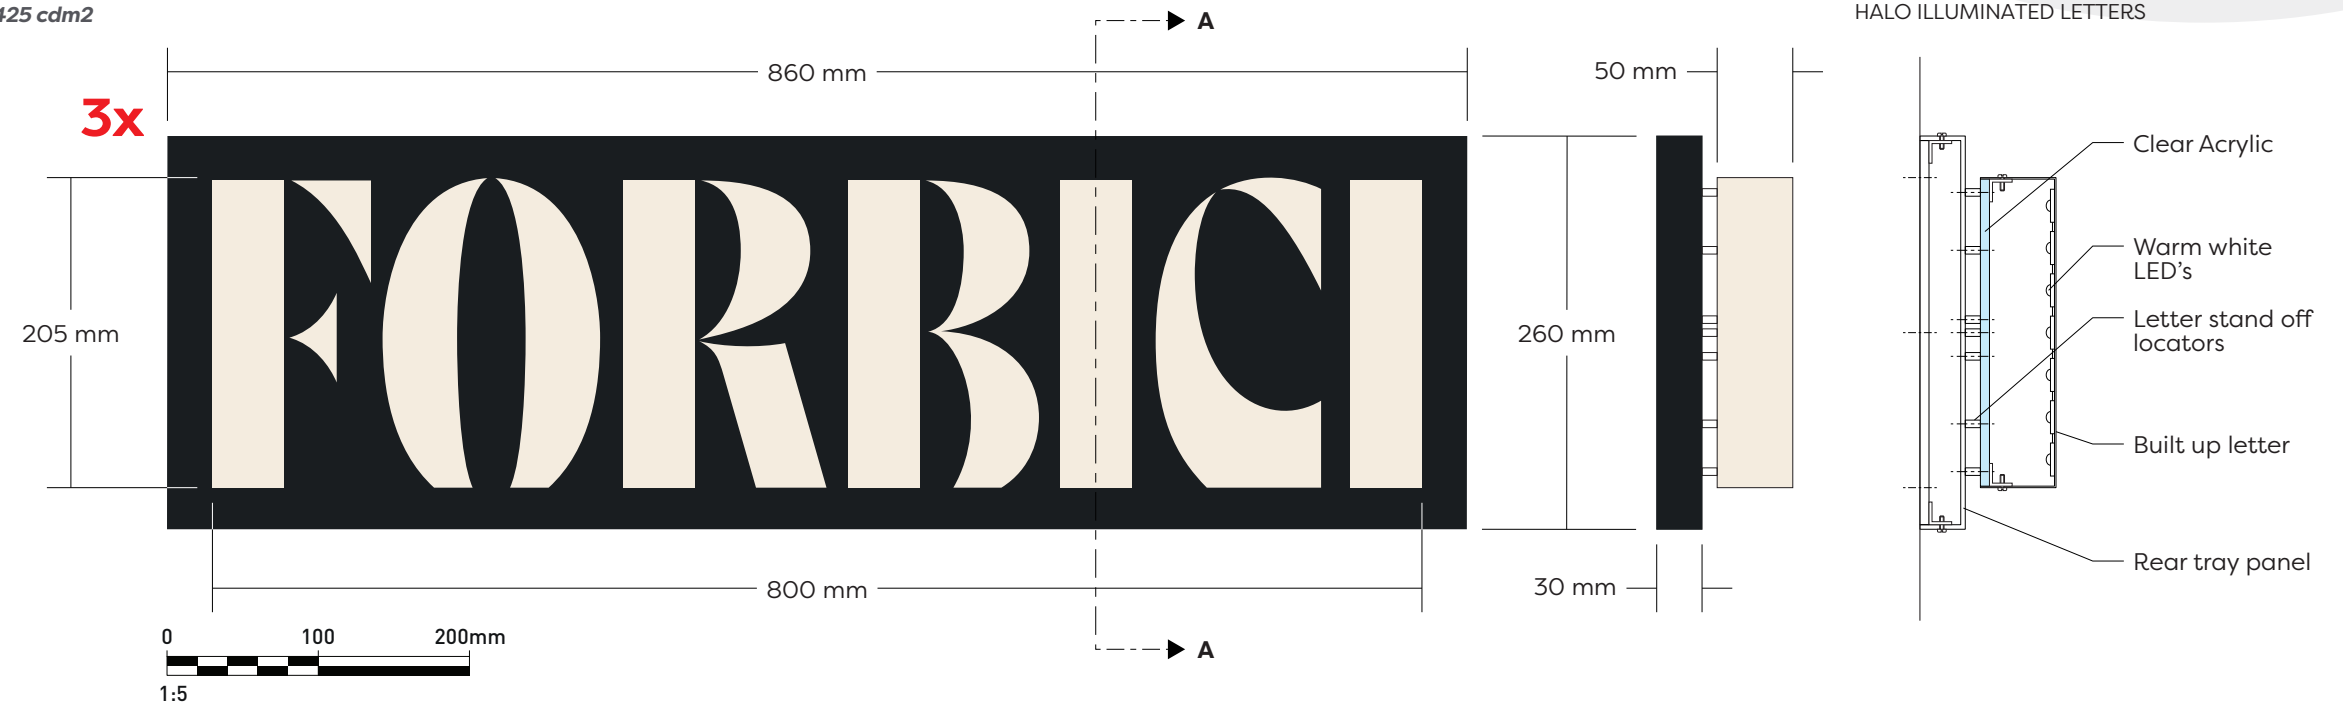


1 2 3 HALO ILLUMINATED SIGNS - SCALE 1:5 @A3

3x sets fabricated built up aluminium letters with 50 returns & clear backs. Letters to be internally illuminated by means of warm white LEDs.

All to be stood off on locators on a black powder coated trays.

Illumination in Candelas: **425 cdm2**

**4 5 PROJECTION SIGN - SCALE 1:10 @ A3**

2x double sided projection signs consisting of fabricated double sided internally warm white LED illuminated fret cut faced, back to back aluminium trays & push through opal acrylic logos with bonded flat metal, black powder coated faces to give halo effect illumination.

Illumination in Candelas: **365 cdm2**

