



- NOTES
1. All dimensions are in millimetres unless otherwise stated
 2. This drawing is to be read with all other relevant documentation
 3. Do not scale from this drawing, all measurement data should be taken directly from the model

- LEGEND
- CCTV:
BULLET TYPE AS AXIS M2036-LE
DOME TYPE AS AXIS P3265-LV
 - RADAR DETECTORS AS AXIS RADAR D2110-VE.
RADAR TO COVER A RANGE WITH 120 DEGREES HORIZONTAL AND UP TO 50 METER RANGE.
 - NETWORK HORN SPEAKER
 - DRAW PIT
 - PROPOSED NEW BURIED 50mm DUCT FOR NEW BROADBAND CABLE AND CCTV CABLES

DRAWING NOTES

THE CONTRACTOR SHALL CO-ORDINATE WITH THE CCTV SPECIALIST, GRANTFEN, IN ORDER TO FINALISE ALL EQUIPMENT REQUIRED AND FINAL LOCATIONS OF ALL EQUIPMENT INSTALLED.

THE CONTRACTOR SHALL CO-ORDINATE WITH THE CCTV SPECIALIST, GRANTFEN, IN ORDER TO CONFIRM ALL POWER SUPPLIES AND DATA POINTS REQUIRED.

THE CONTRACTOR SHALL SUPPLY AND INSTALL ALL REQUIRED POWER SUPPLIES AND DATA POINTS REQUIRED TO FORM A COMPLETE WORKING CCTV SYSTEM.

EQUIPMENT SHALL BE MANUFACTURED BY AXIS.

- THE CONTRACTOR SHALL SUPPLY AND INSTALL A COMPLETE WORKING CCTV & SECURITY SYSTEM AS INDICATED. THE SYSTEM SHALL INCLUDE:
- ALL-IN-ONE STREAMVAULT UNIT
 - BULLET / DOME CAMERA AS INDICATED
 - NETWORK HORN SPEAKER
 - NETWORK RADAR DETECTOR
 - 22" LED LCD MONITOR
 - RACK KIT
 - UNMANAGED OUTDOOR SWITCH

THE CCTV SYSTEM SHALL BE GENETEC COMPATIBLE. IT SHALL BE CAPABLE OF BEING MONITORED ON-SITE AND SHALL BE READY FOR OFF-SITE MONITORING CONNECTION IN THE FUTURE.

THE DUCT ROUTE SHOWN IS INDICATIVE ONLY. THE CONTRACTOR SHALL CLOSELY INSPECT THE ROUTE PRIOR TO STARTING

THE CONTRACTOR SHALL INCLUDE FOR A DETAILED DUCT DESIGN DRAWING INCLUDING ANY NECESSARY TOPOGRAPHIC AND TREE SURVEYS REQUIRED, PRIOR TO THE TRENCH / DUCT WORKS COMMENCING.

THE CONTRACTOR SHALL REPORT ANY SIGNIFICANT ISSUES TO THE CONTRACT ADMINISTRATOR.

THE CONTRACTOR SHALL PROVIDE A PROPOSED CONSTRUCTION DRAWING DETAILING THE EXACT DUCT ROUTE AND INSTALLATION DETAILS FOR APPROVAL PRIOR TO STARTING THE WORKS.

THE NUMBER AND LOCATION OF DRAW PITS IS INDICATIVE ONLY.

SIGNIFICANT DIFFERENCES BETWEEN DESIGN DRAWINGS AND CONSTRUCTION ISSUE SHALL BE AGREED WITH THE PLANNING OFFICER.

E	DUCT ROUTE AMENDED; RADAR 02 OMITTED	09.09.24	TB
D	BT DUCT REMOVED; DRAWING NOTES AMENDED	18.07.24	TB
C	DUCT ROUTE AMENDED	21.06.24	TB
B	DUCT DETAIL ADDED	12.07.23	TB
A	COLUMN MOUNTED CAMERA LOCATION AMENDED	20.01.23	TB
REV.	DESCRIPTION	DATE	BY



MANCHESTER CITY COUNCIL


Capital Programmes Division

Manchester City Council
PO Box 532, Town Hall
Manchester
M60 2LA


DRAWING STATUS		Information	
PROPERTY TITLE Clayton Hall (inc. Old Part) Ashton New Road, Clayton Manchester M11 4RU			
UPRN 000077215117		DFE NO. -	
PROJECT TITLE Security measures including fencing, fire alarm & intruder alarm			
DRAWING TITLE Proposed Security System Layout			
JOB NO AMP44943.1		DATE 04.10.22	
SCALE 1:100@A1		AUTHOR TB	CHECKED BY TJ
		APPROVED BY TJ	REV D
DRAWING NO MCC-ZZ-XX-DR-E-0010			

1No 50mm DUCT FOR CAMERA CABLES
1No 50mm DUCT FOR FUTURE BROADBAND
FOR CONTINUATION REFER TO DRAWING
MCC-ZX-XX-DR-E-0012


1No 50mm DUCT FOR CAMERA CABLES
FOR CONTINUATION REFER TO DRAWING
MCC-ZX-XX-DR-E-0012

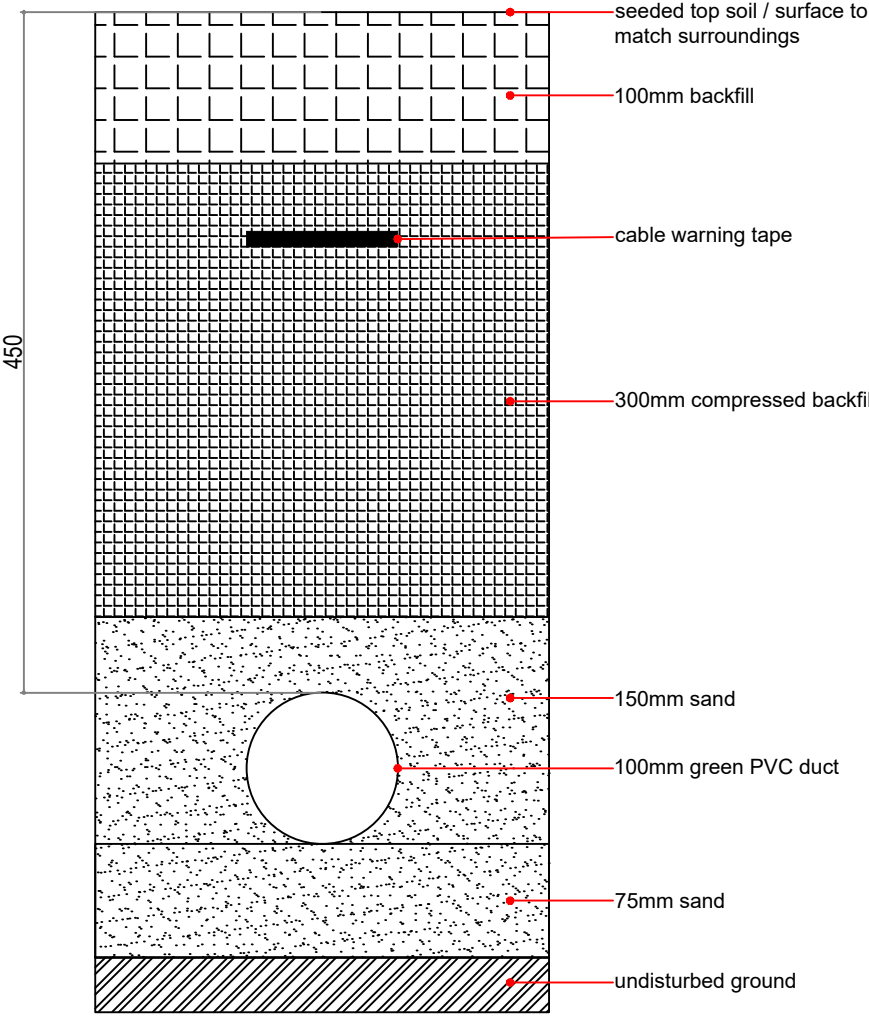

DUCT LAYING DETAIL

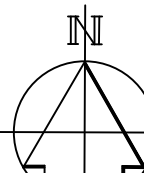

No part of this drawing or data file may be reproduced without prior written permission of the Manchester City Council or approved representative.

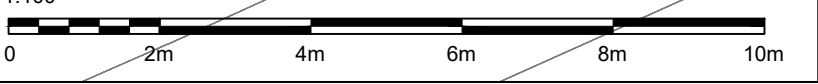

1:100