


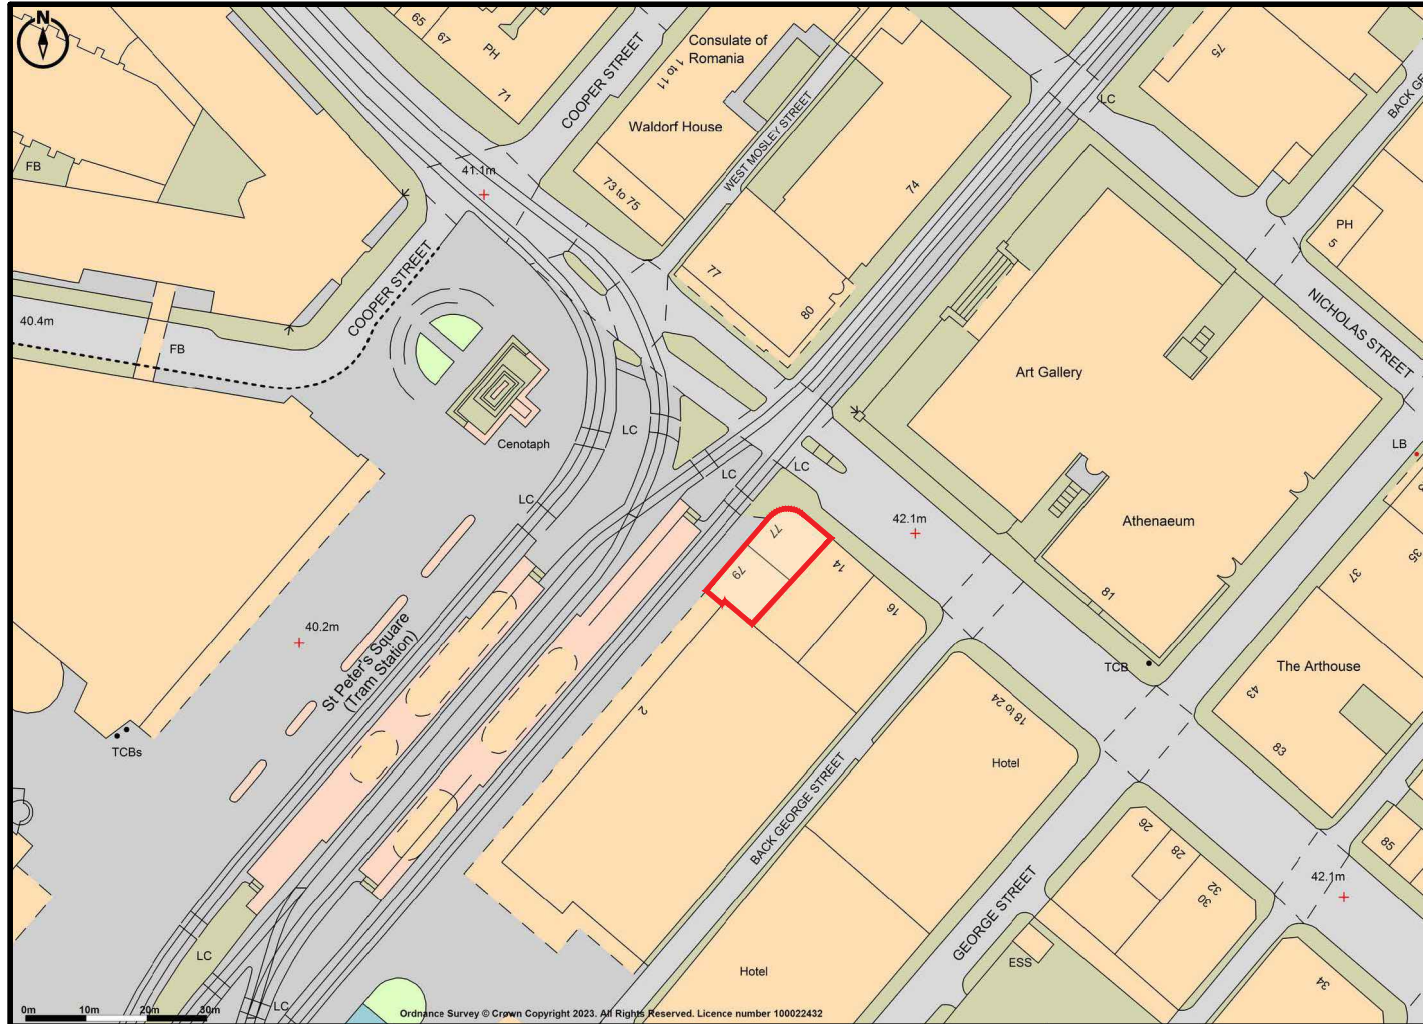


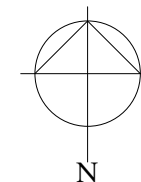

Site Location Plan

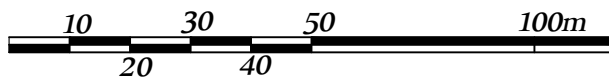

77 - 79 Mosley Street
Manchester
M2 3LQ

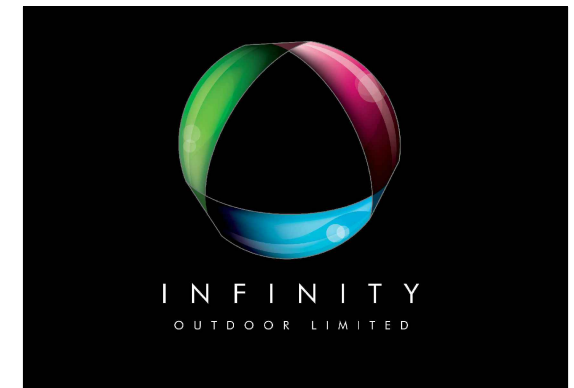

First Floor, 44 Charlotte Street,
London, W1T 2NR
T. 0207 6372057 www.infinity-outdoor.co.uk

Scale	Size	Date
1:1250	A4	June 2023

Drawing Title
Site Location Plan

Drawing Ref
IOL.MS.01

Revision No.

This drawing is the property of Infinity Outdoor Limited (copyright is reserved). This drawing is issued on condition that it is not copied, reproduced, retained or disclosed to any unauthorised person, either wholly or in part without the consent in writing of Infinity Outdoor Limited.