




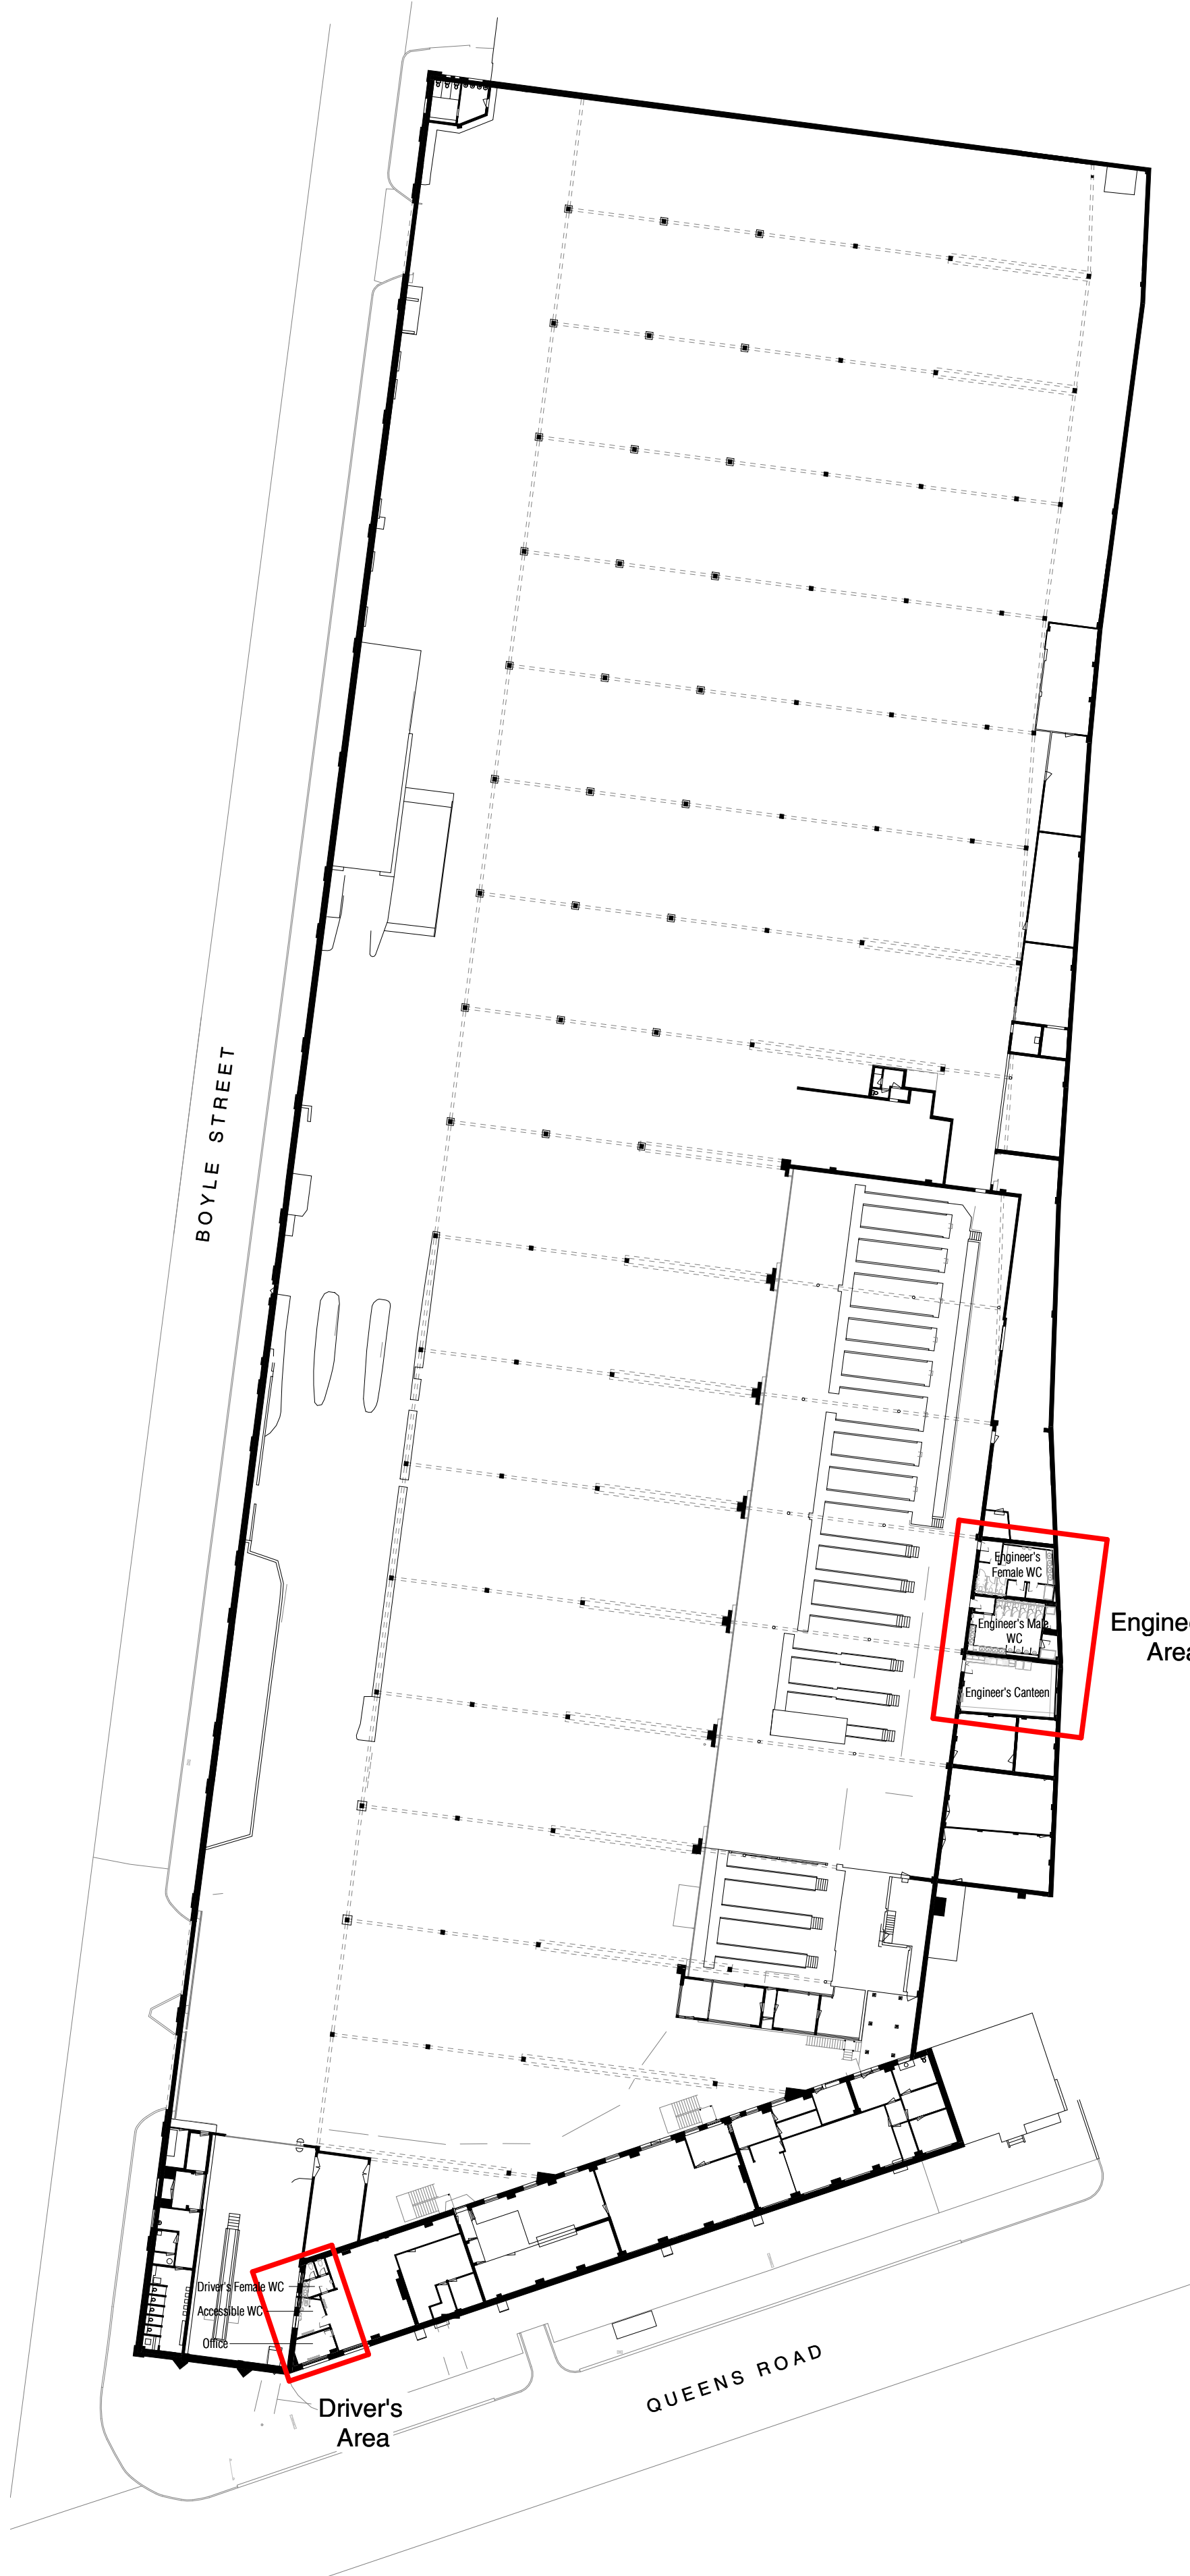

1 Site Plan
1 : 500

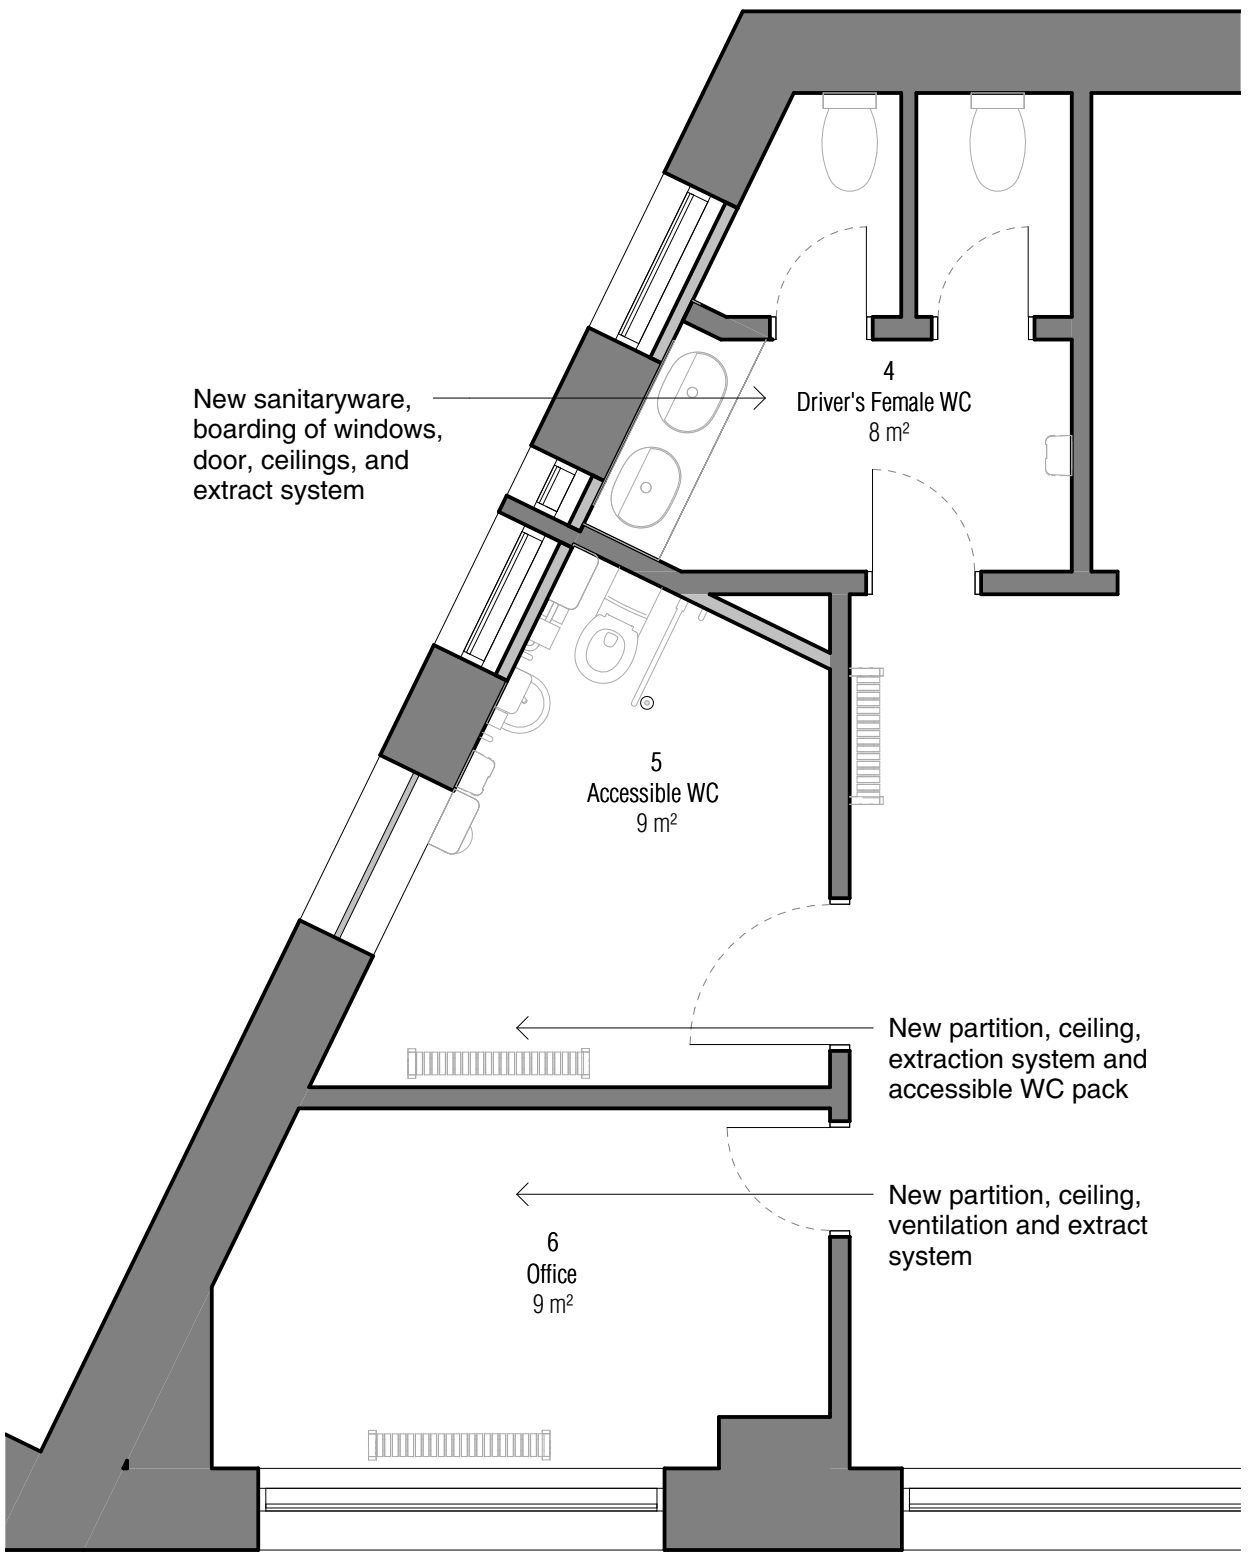

2 Driver's Area
1 : 50

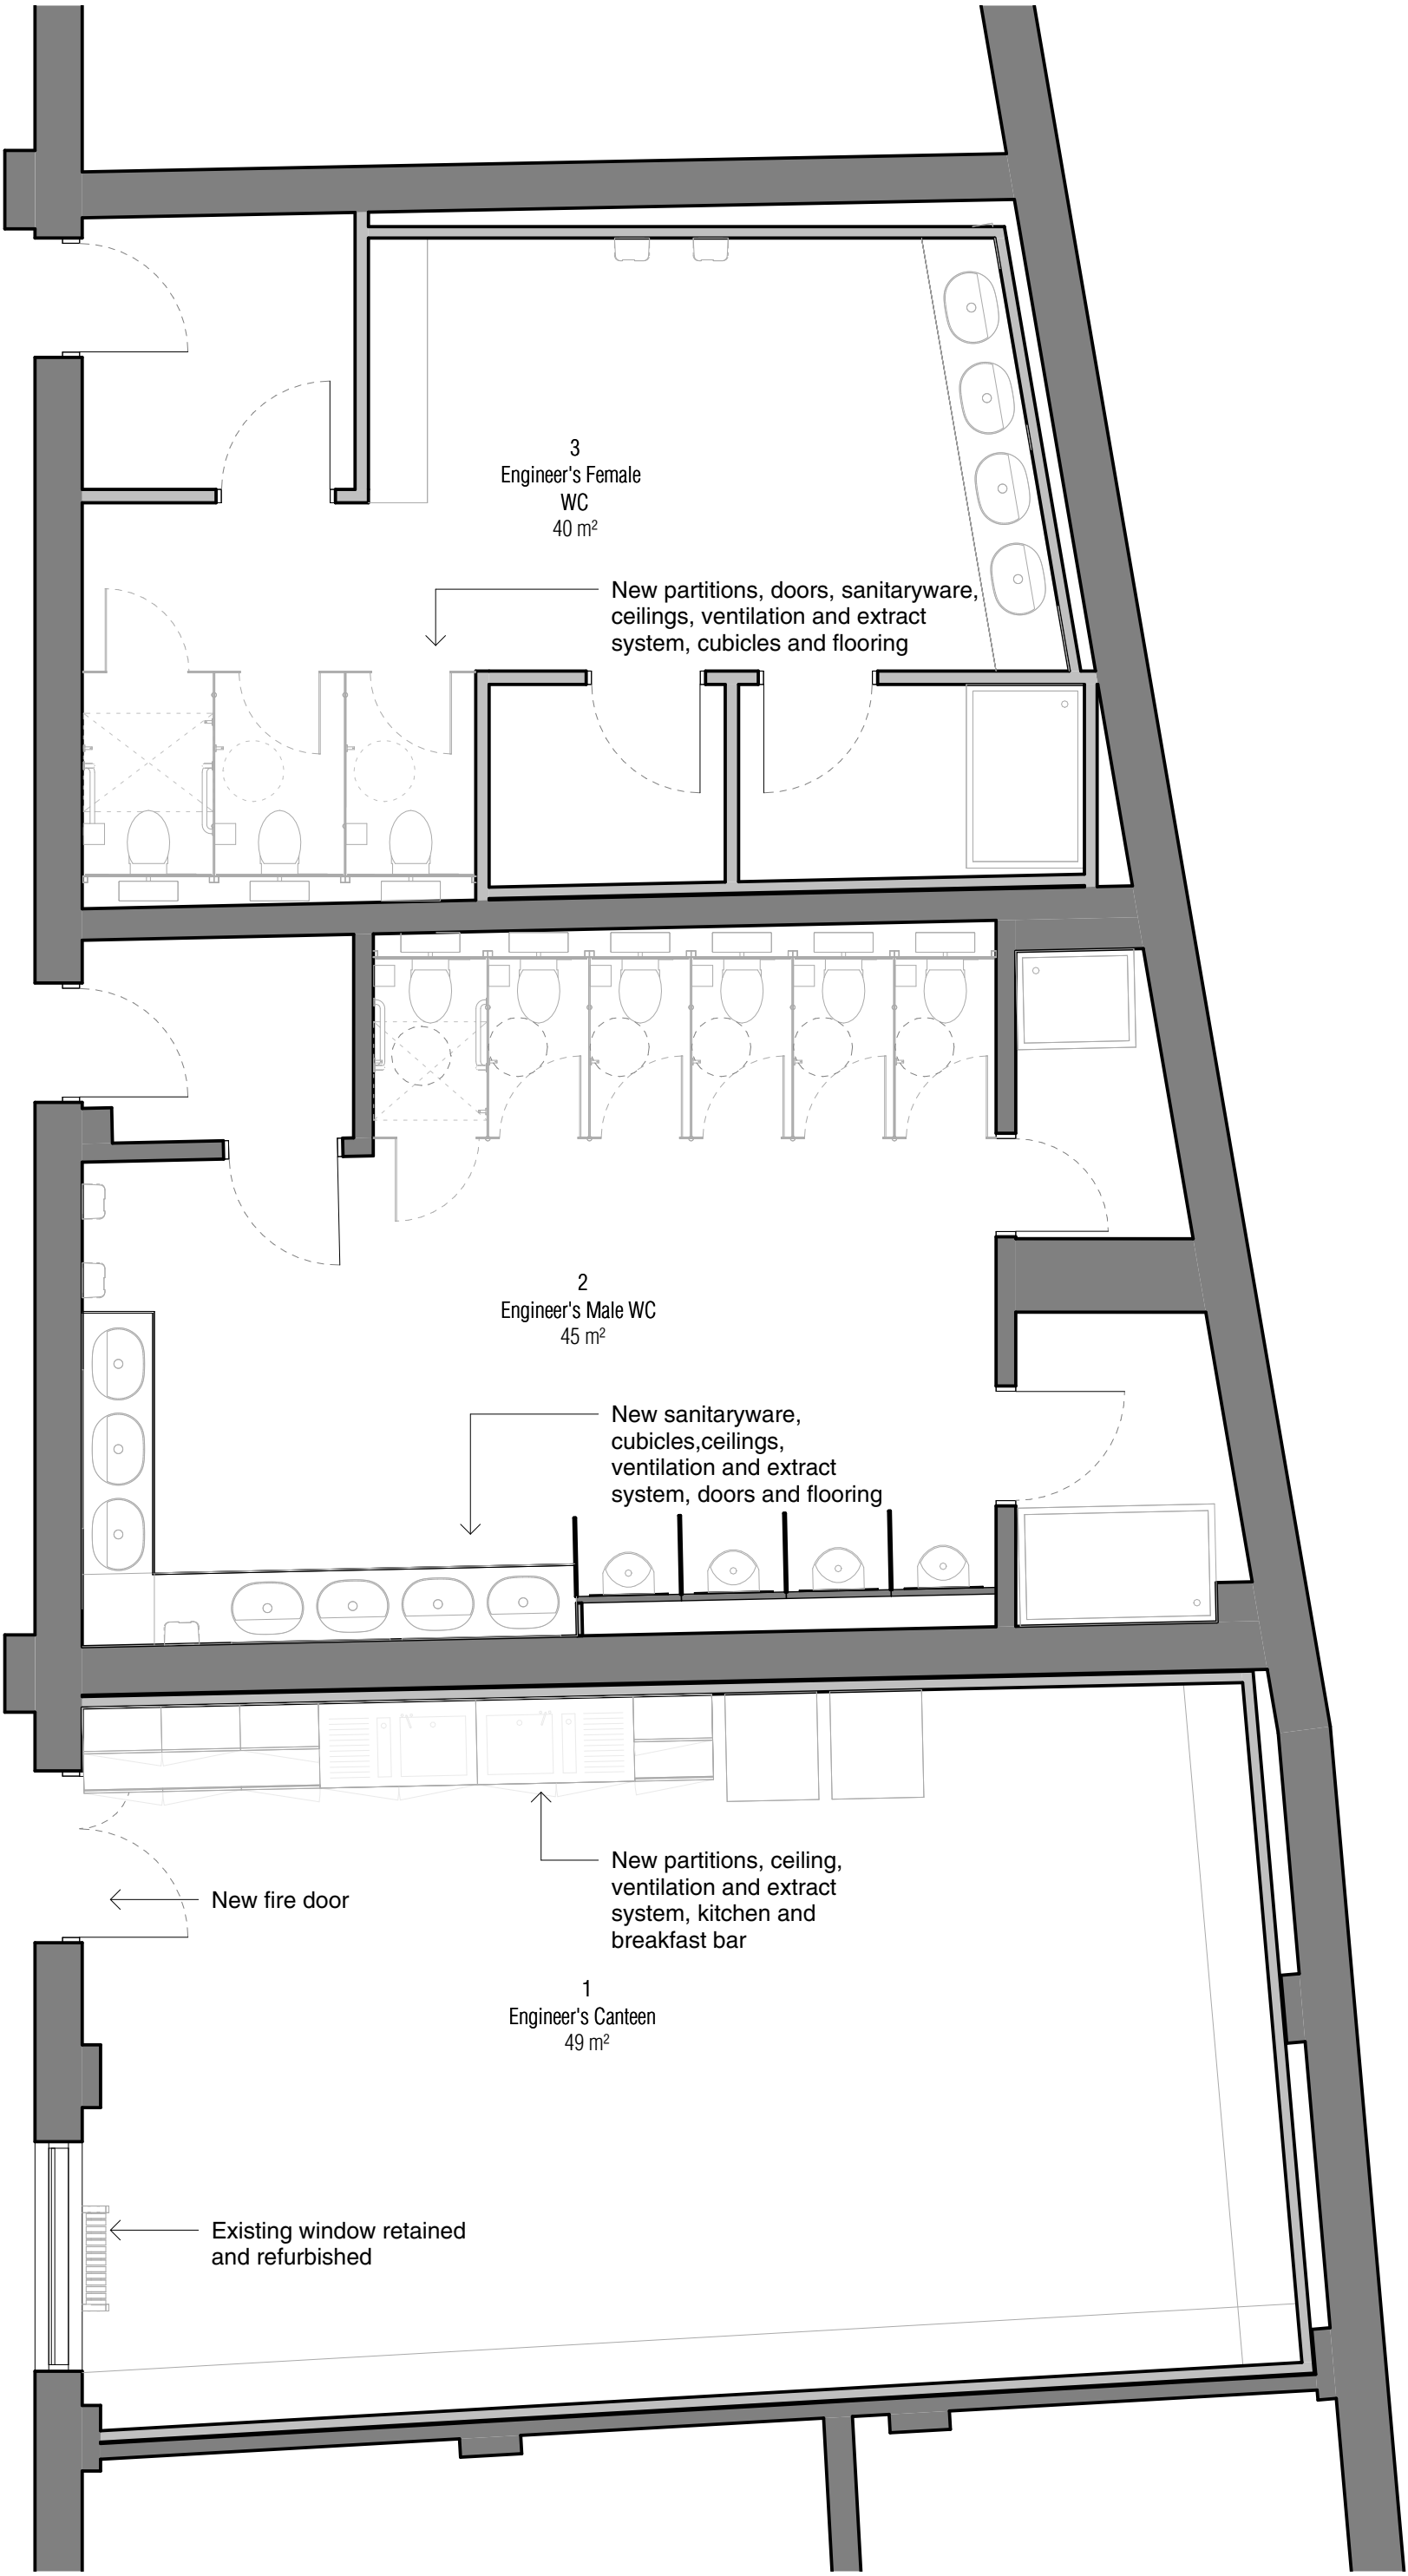

3 Engineer's Area
1 : 50