


ALL ABOUT FOOD | MANCHESTER

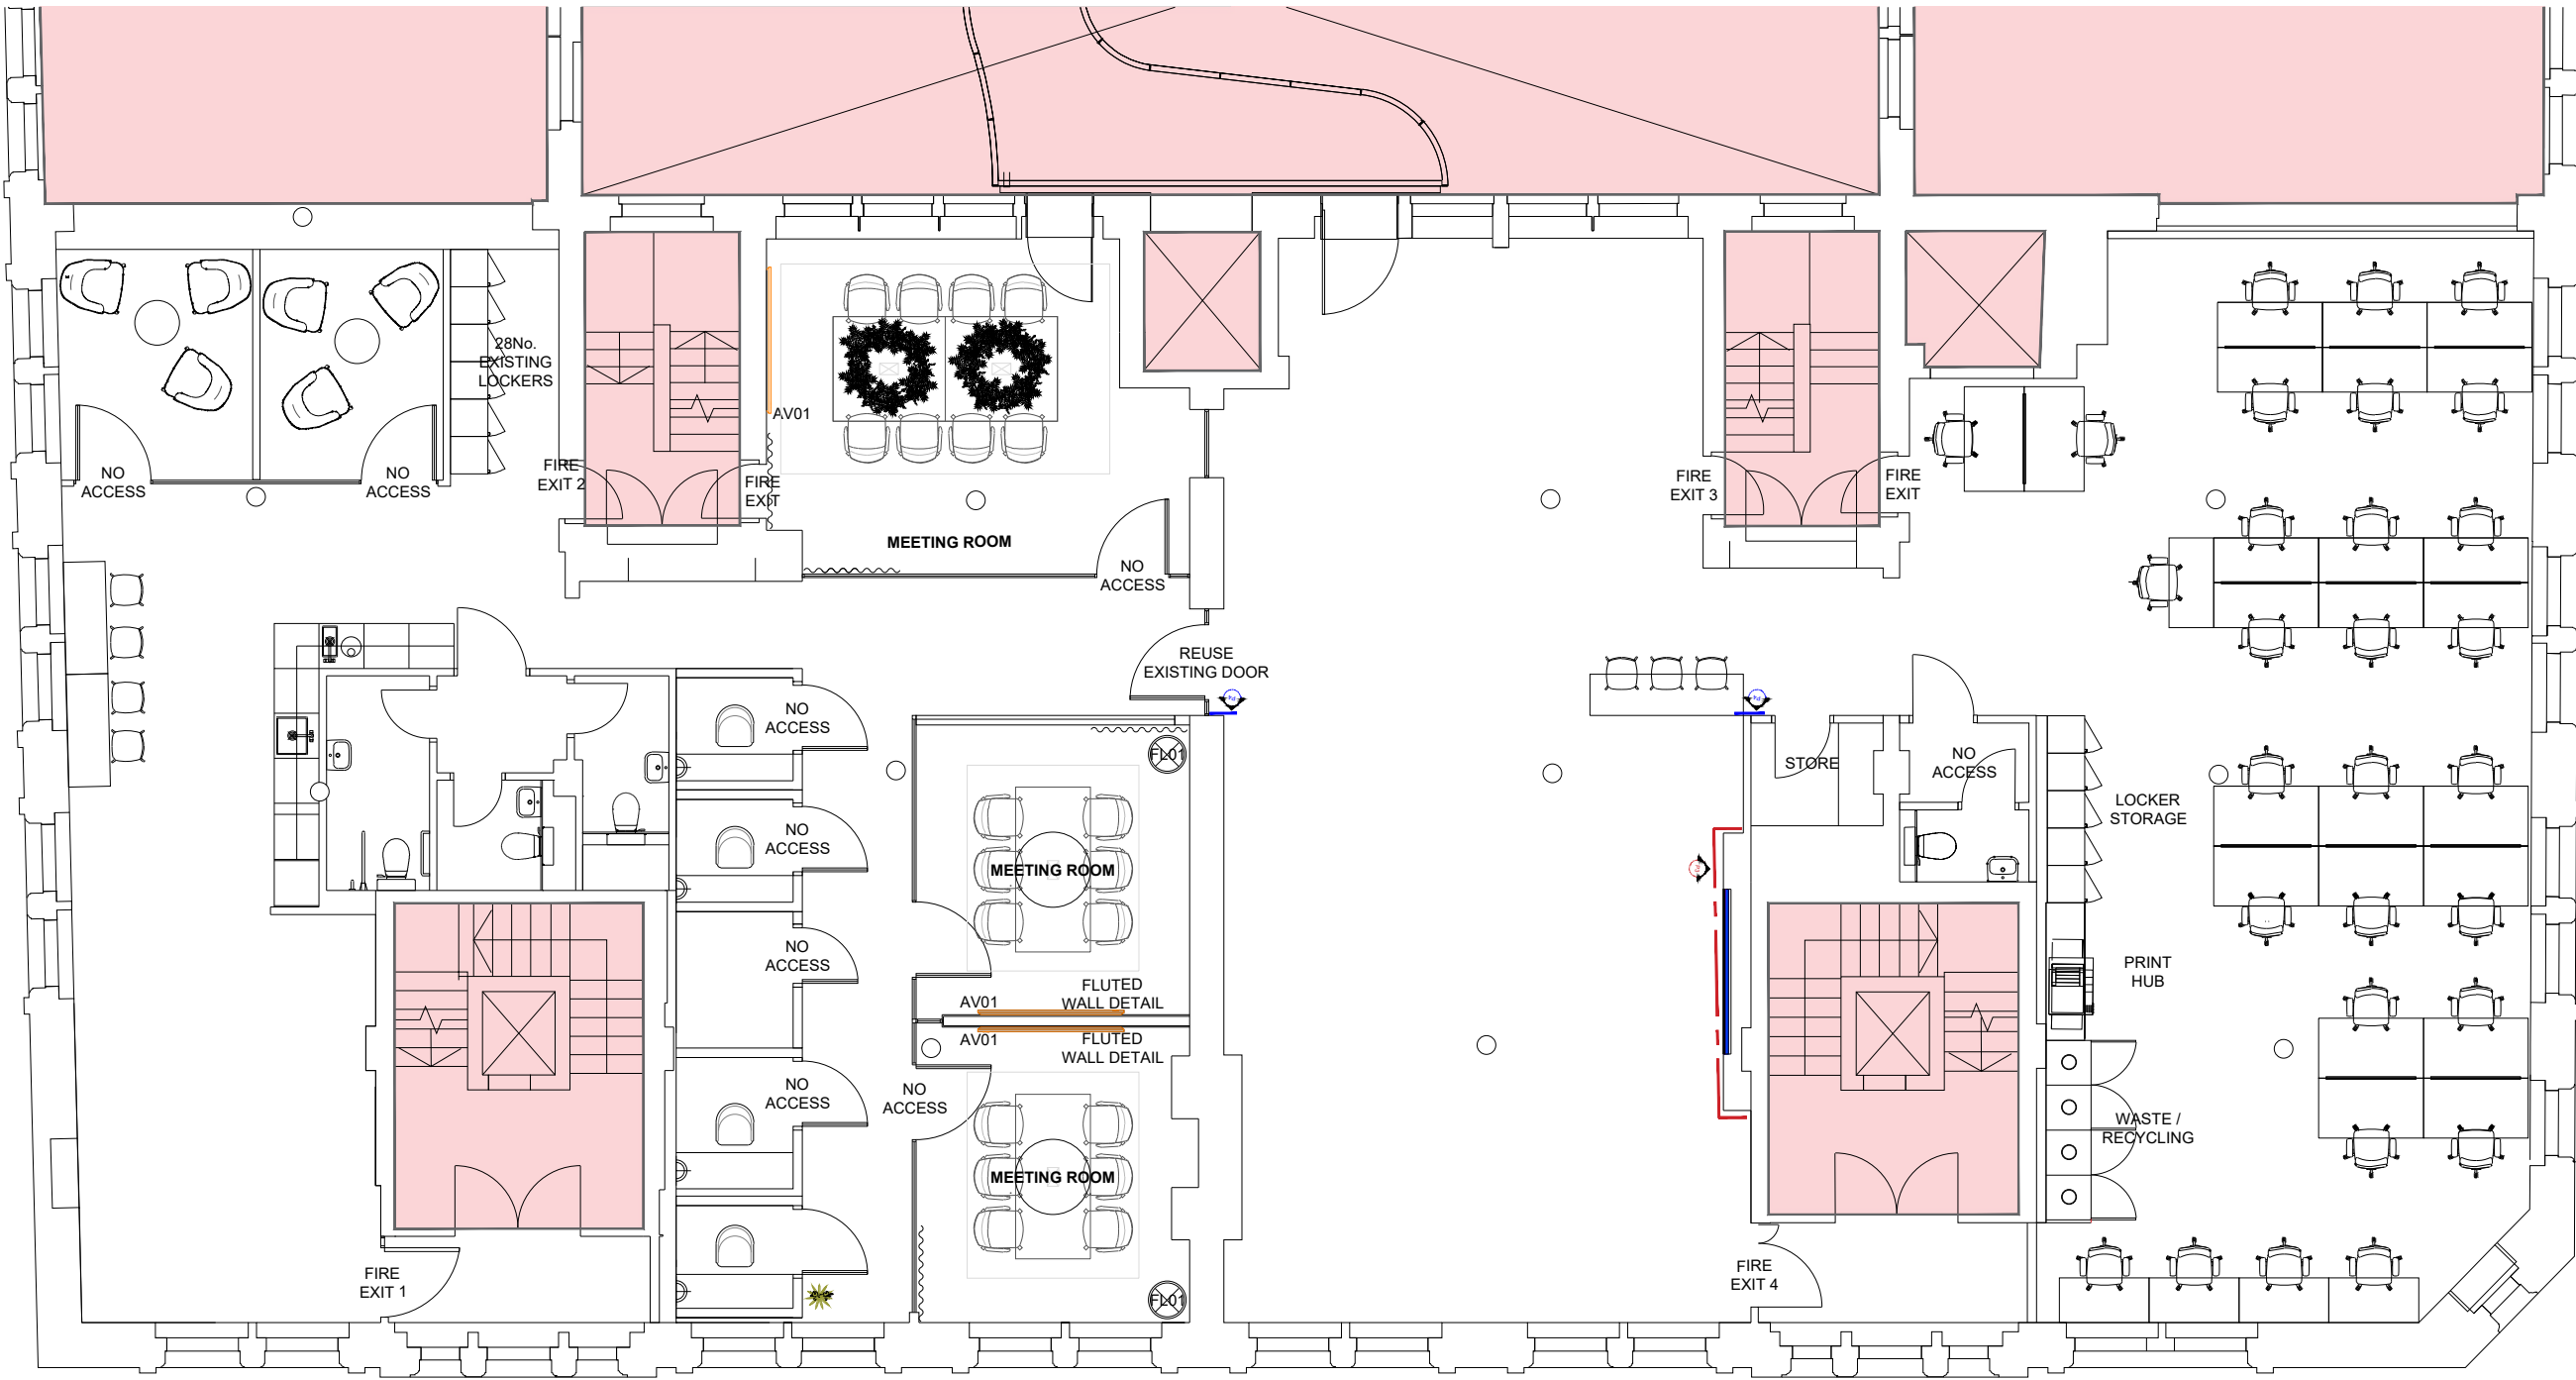

PROPOSED FIRST FLOOR
377 sqm | 4057 sqft

LEGEND

AREA NOT IN SCOPE

DECORATION KEY:



PAINT FINISH 1
DULUX TRADE DIAMOND MATT EMULSION
Dulux 20YY 11/017 Raising Cake



PAINT FINISH 2
DULUX TRADE DIAMOND MATT EMULSION
Heritage pale nutmeg



PAINT FINISH 3
COLOUR TO MATCH EXISTING- RED




PAINT FINISH 4
COLOUR TO MATCH EXISTING- WHITE




ACOUSTIC WALLCOVERING
FABRIC WRAPPED IN CAMIRA CARA
LERWICK EJ194

DEMISE AREA'S

1ST 377 sqm | 4057 sqft
4TH 231 sqm | 2486 sqft

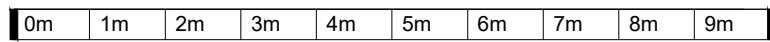

1:100

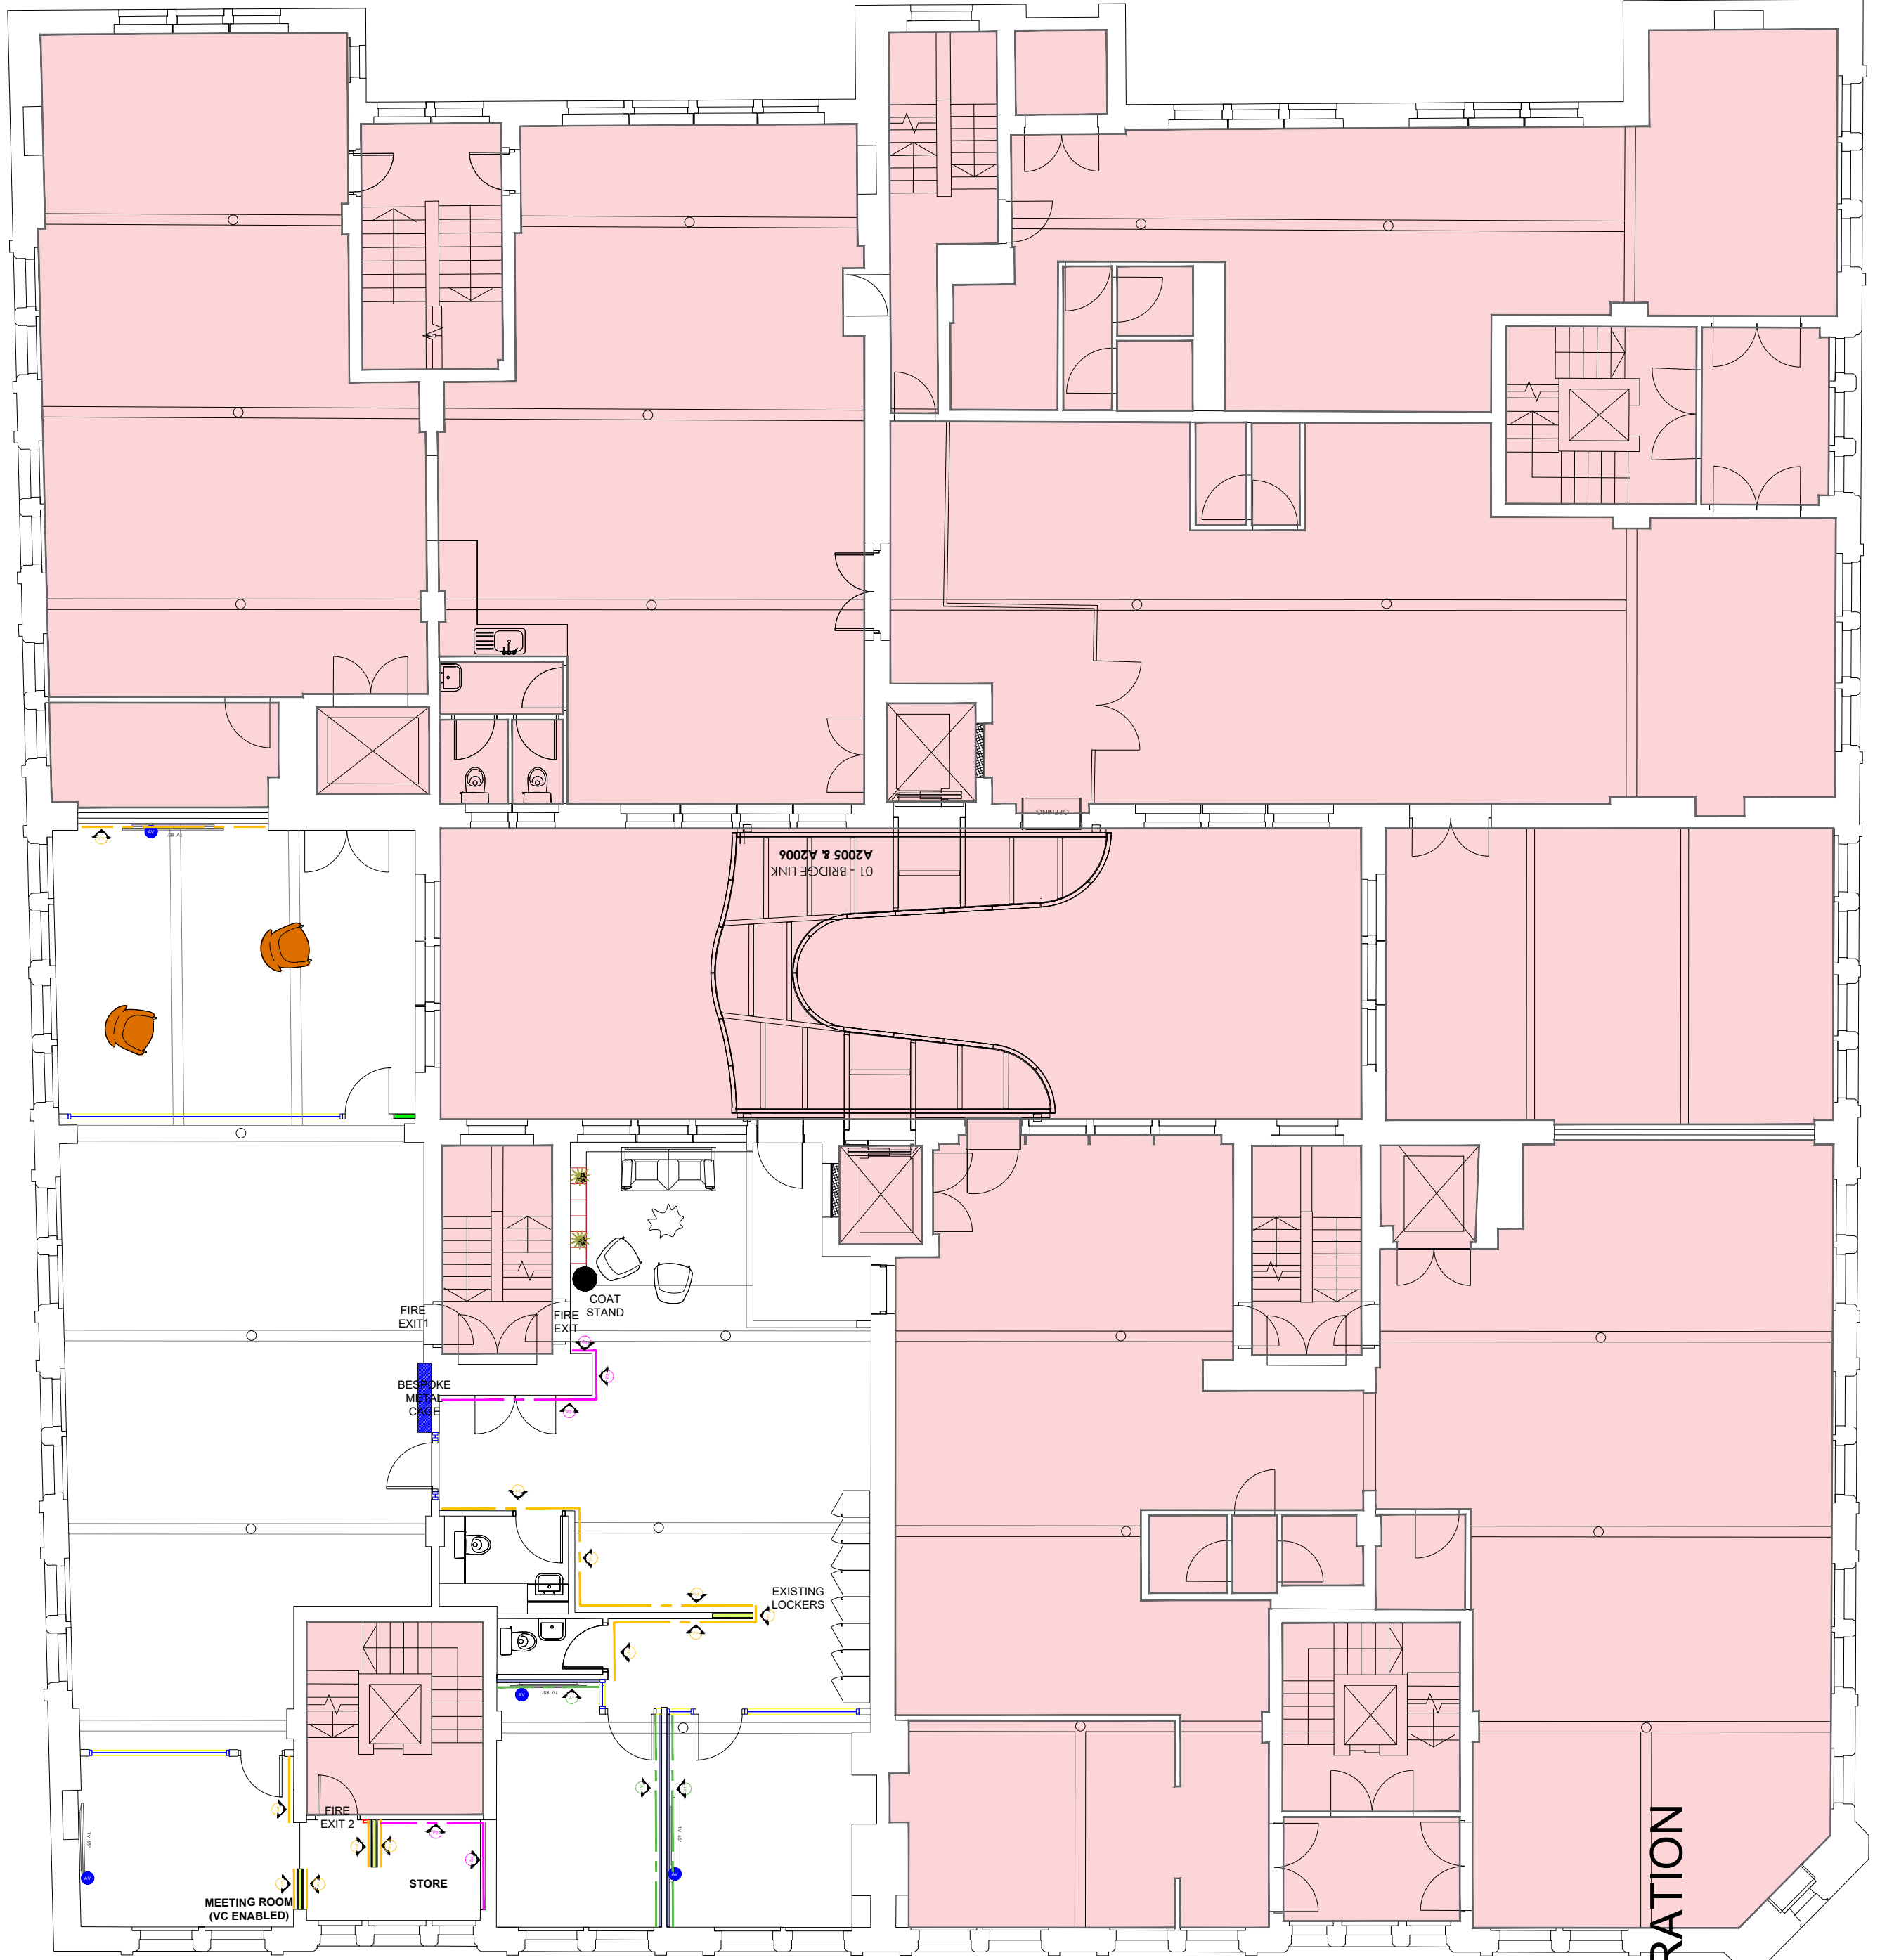

PROPOSED FOURTH FLOOR
231 sqm | 2486 sqft

PROPOSED FIRST & FOURTH FLOOR - DECORATION

CHECKED		Date	By
A		12.02.25	SVL
NOTE:		NOTE TO REUSE GLAZED DOOR ON FIRST FLOOR ADDED. NOW TO BE SINGLE PANE TO MATCH EXISTING. ADDITIONAL DOOR ADDED ON FOURTH FLOOR. GLAZED NIB SWAPPED TO SOLID NIB.	
THIS DRAWING IS THE COPYRIGHT OF CLAREMONT GROUP INTERIORS LTD. AND MAY NOT BE REPRODUCED IN ANY FORM WITHOUT PRIOR WRITTEN CONSENT.		DO NOT SCALE FROM THIS DRAWING. ALL DIMENSIONS ARE TO BE CHECKED ON SITE. ALL DIMENSIONS ARE SHOWN IN MILLIMETERS (SCALING BY LOCAL AUTHORITIES IS PERMITTED).	
		CLIENT ALL ABOUT FOOD	
PROJECT TITLE & SITE ADDRESS Fourways House, 57 Hilton Street, Manchester, M1 2EJ		DRAWING TITLE PROPOSED FIRST & FOURTH FLOOR DECORATION	
DRAWING NO E013981 1&4F 105		REVISION A	
LEAD DESIGNER FB		DRAWN BY SW	
DATE 08.01.25		SCALE 1:100	
DRAWING STATUS PLANNING		PAPER SIZE A1	