

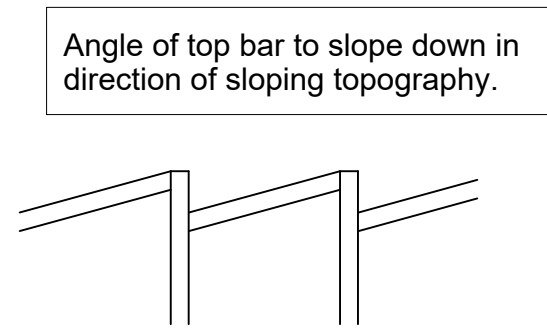
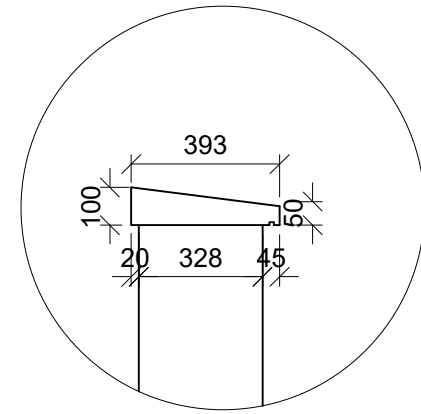


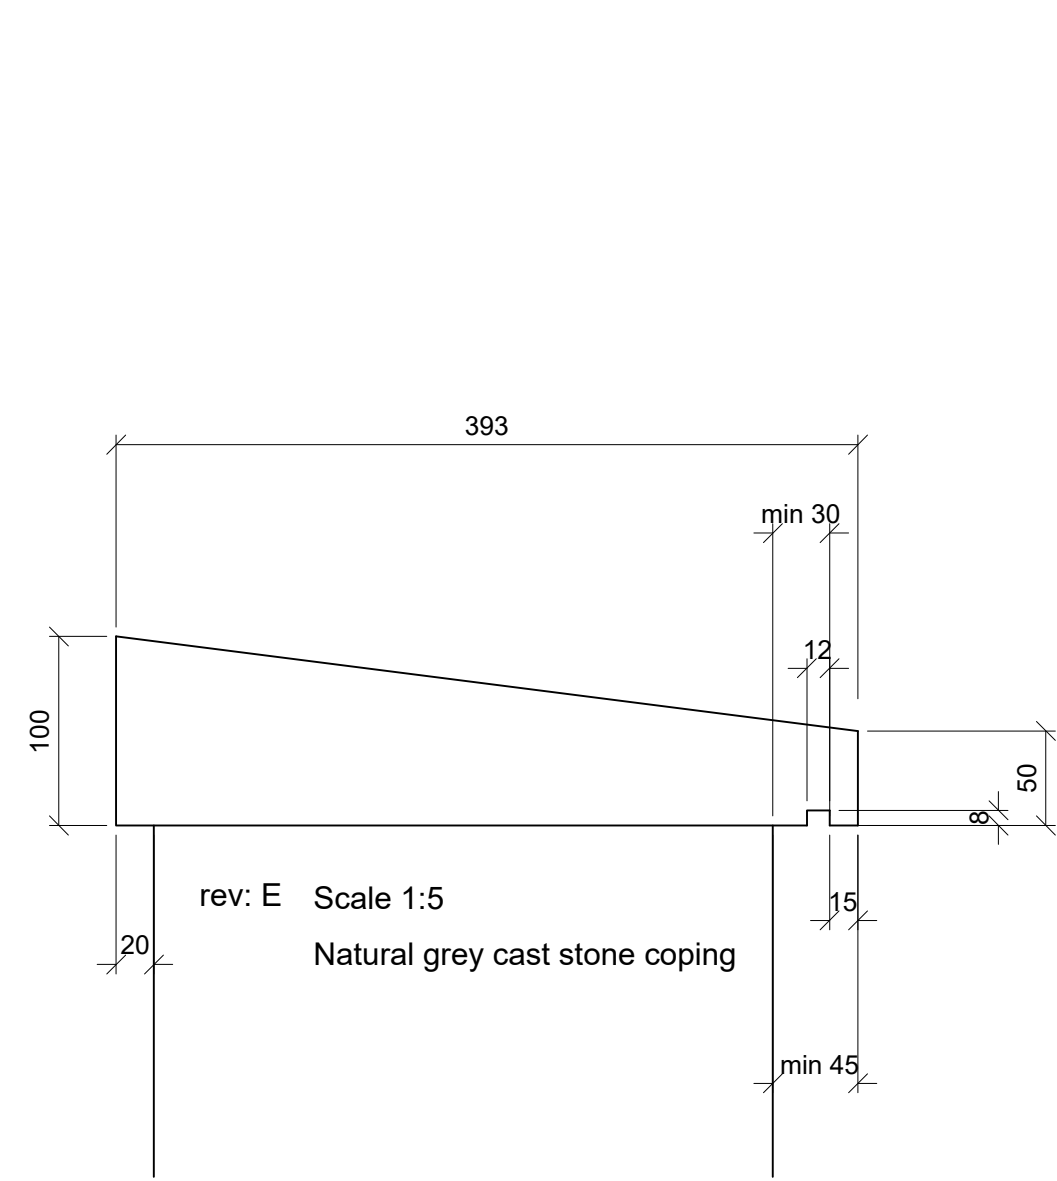


Angle of top bar to slope down in direction of sloping topography.

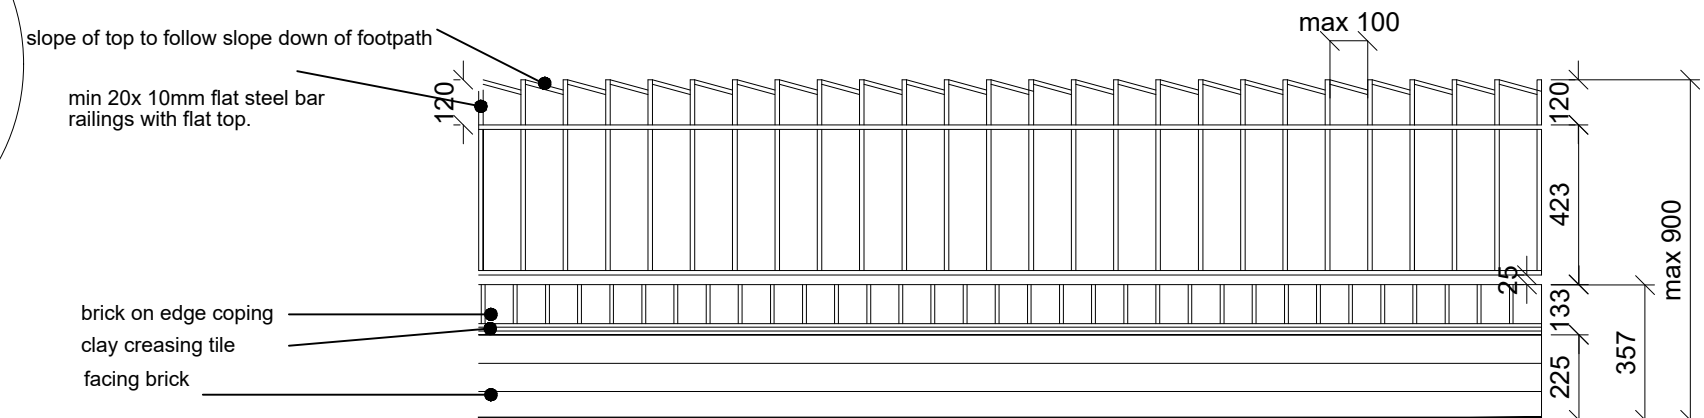

Boundary Type 1.



New steel railings and posts on 347mm high brick wall (RG and Smooth Red RG copings).
Steel to be galvanized with black polyester powder coated finish.

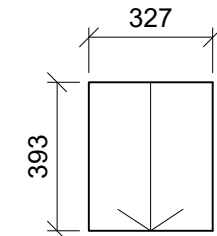

FOUNDATIONS TO CIVIL/STRUCTURAL ENGINEERS DETAILS


Boundary Type 1 SINGLE GATE.

Steel to be galvanized with black polyester powder coated finish.

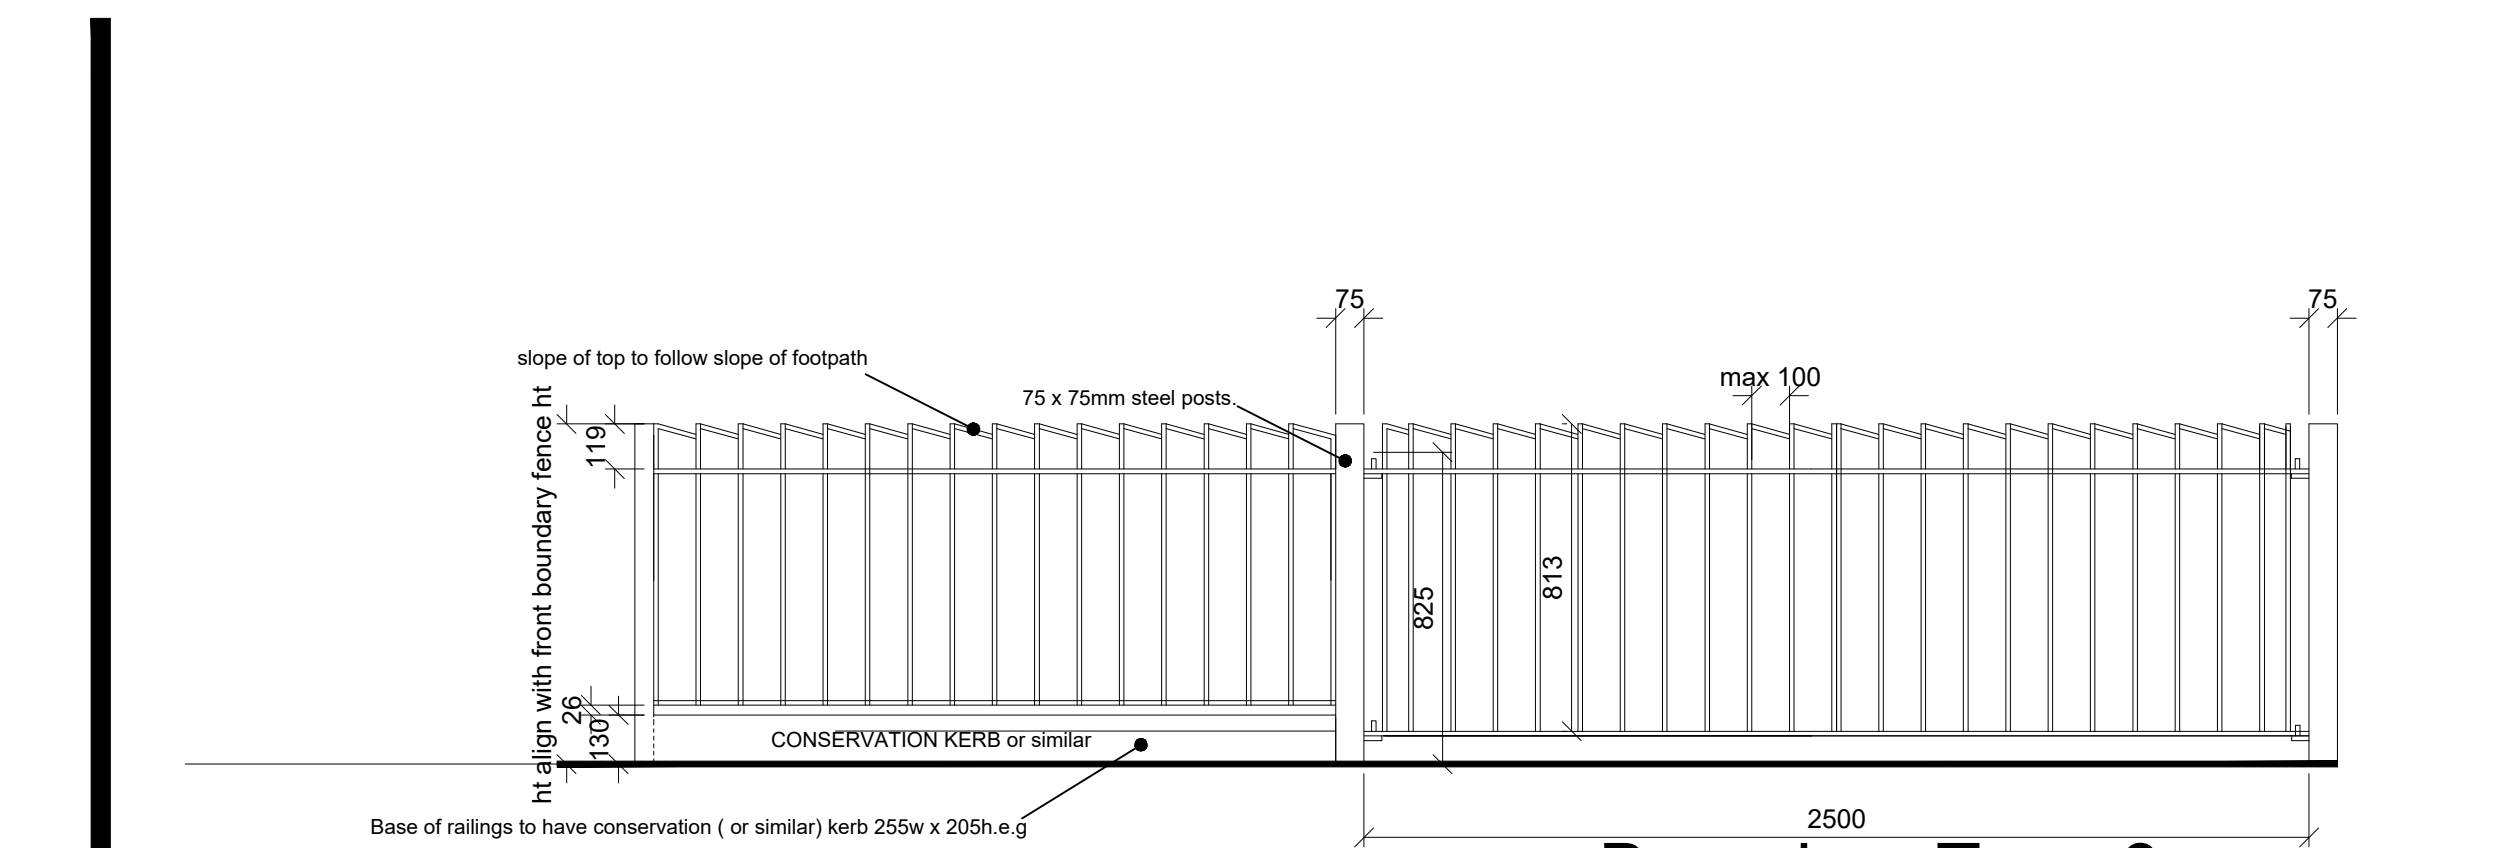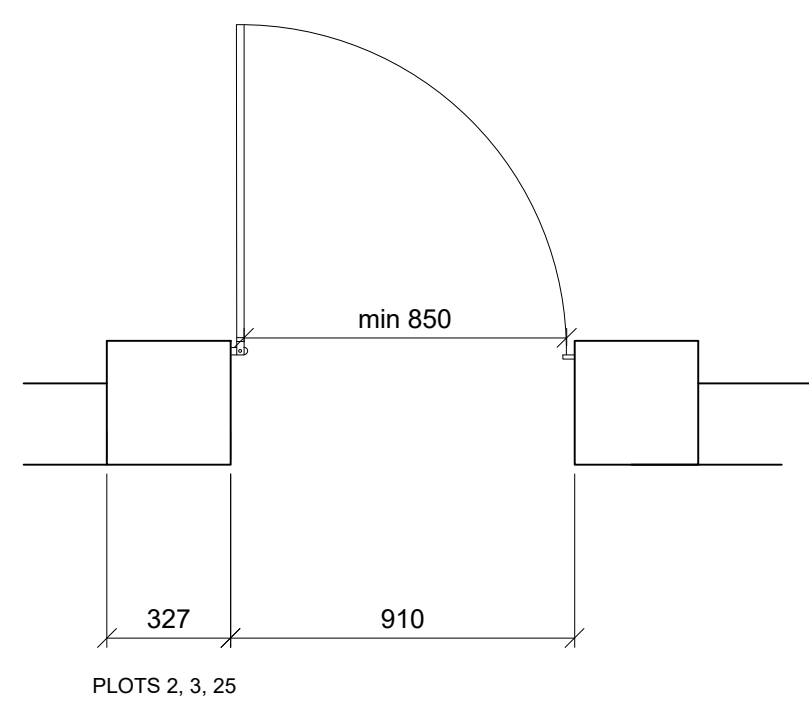


Boundary Type 3 DOUBLE GATES.

Steel to be galvanized with black polyester powder coated finish.

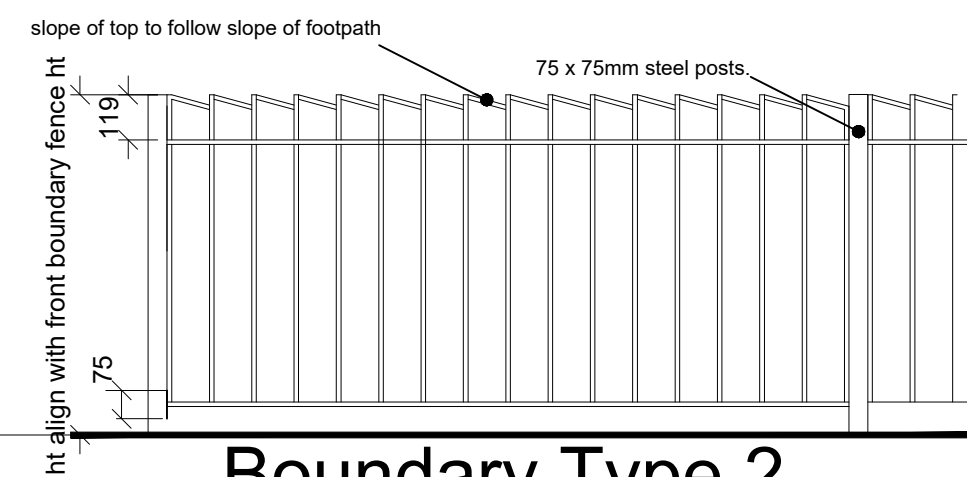


Boundary Type 2.

Steel to be galvanized with black polyester powder coated finish.

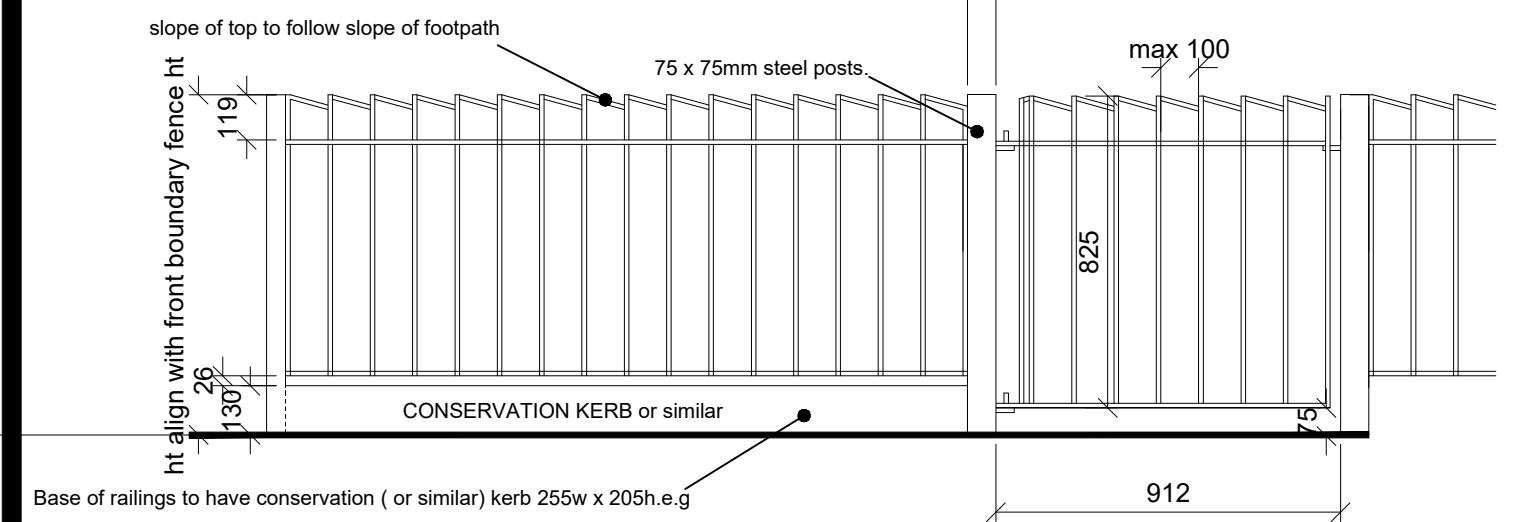

Boundary Type 3 SINGLE GATES.

Steel to be galvanized with black polyester powder coated finish.

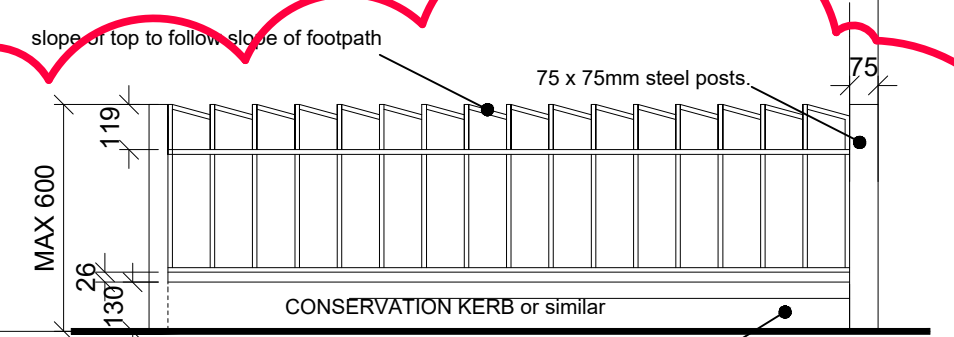


Boundary Type 3a

rev: B

Boundary Type 1 DOUBLE GATES.

Steel to be galvanized with black polyester powder coated finish.

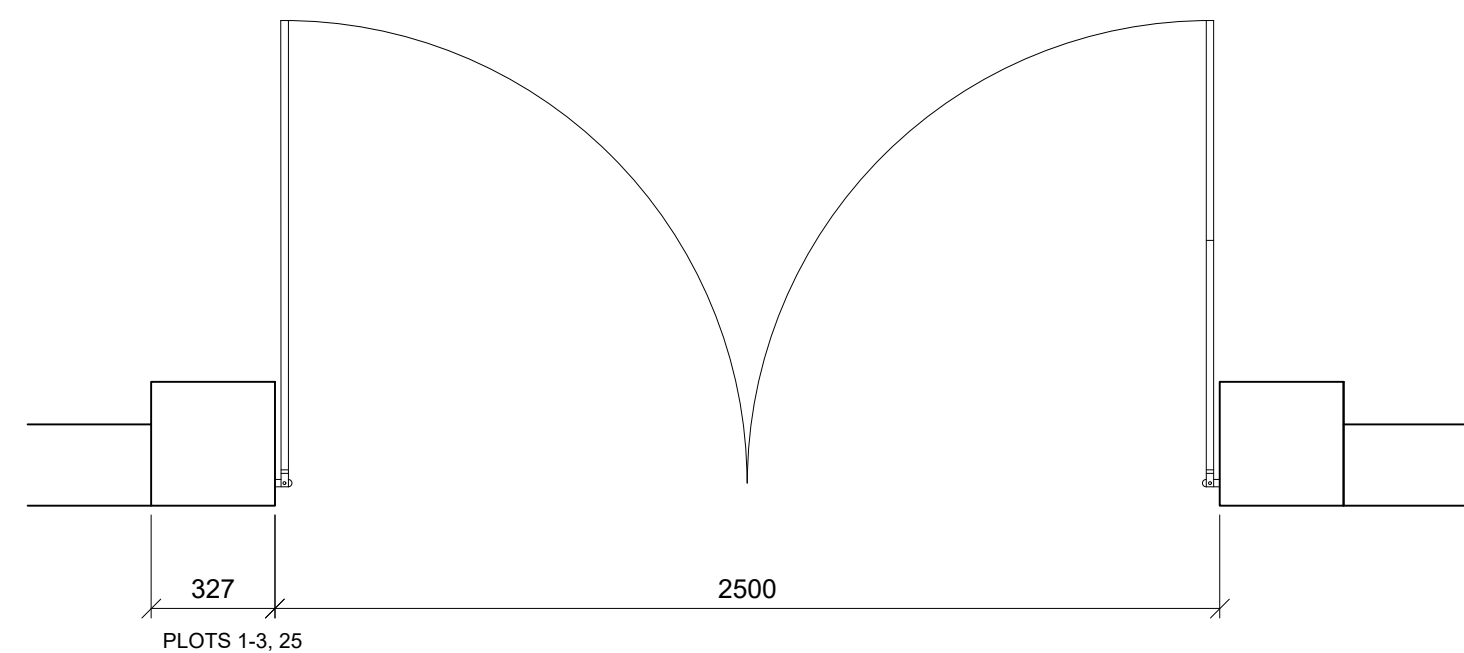

READ THIS DRAWING IN CONJUNCTION WITH DWNGS 20.03 PL06, BDT02 and JIGSAW'S EMPLOYERS REQUIREMENTS.