



Proposed Elevation 1

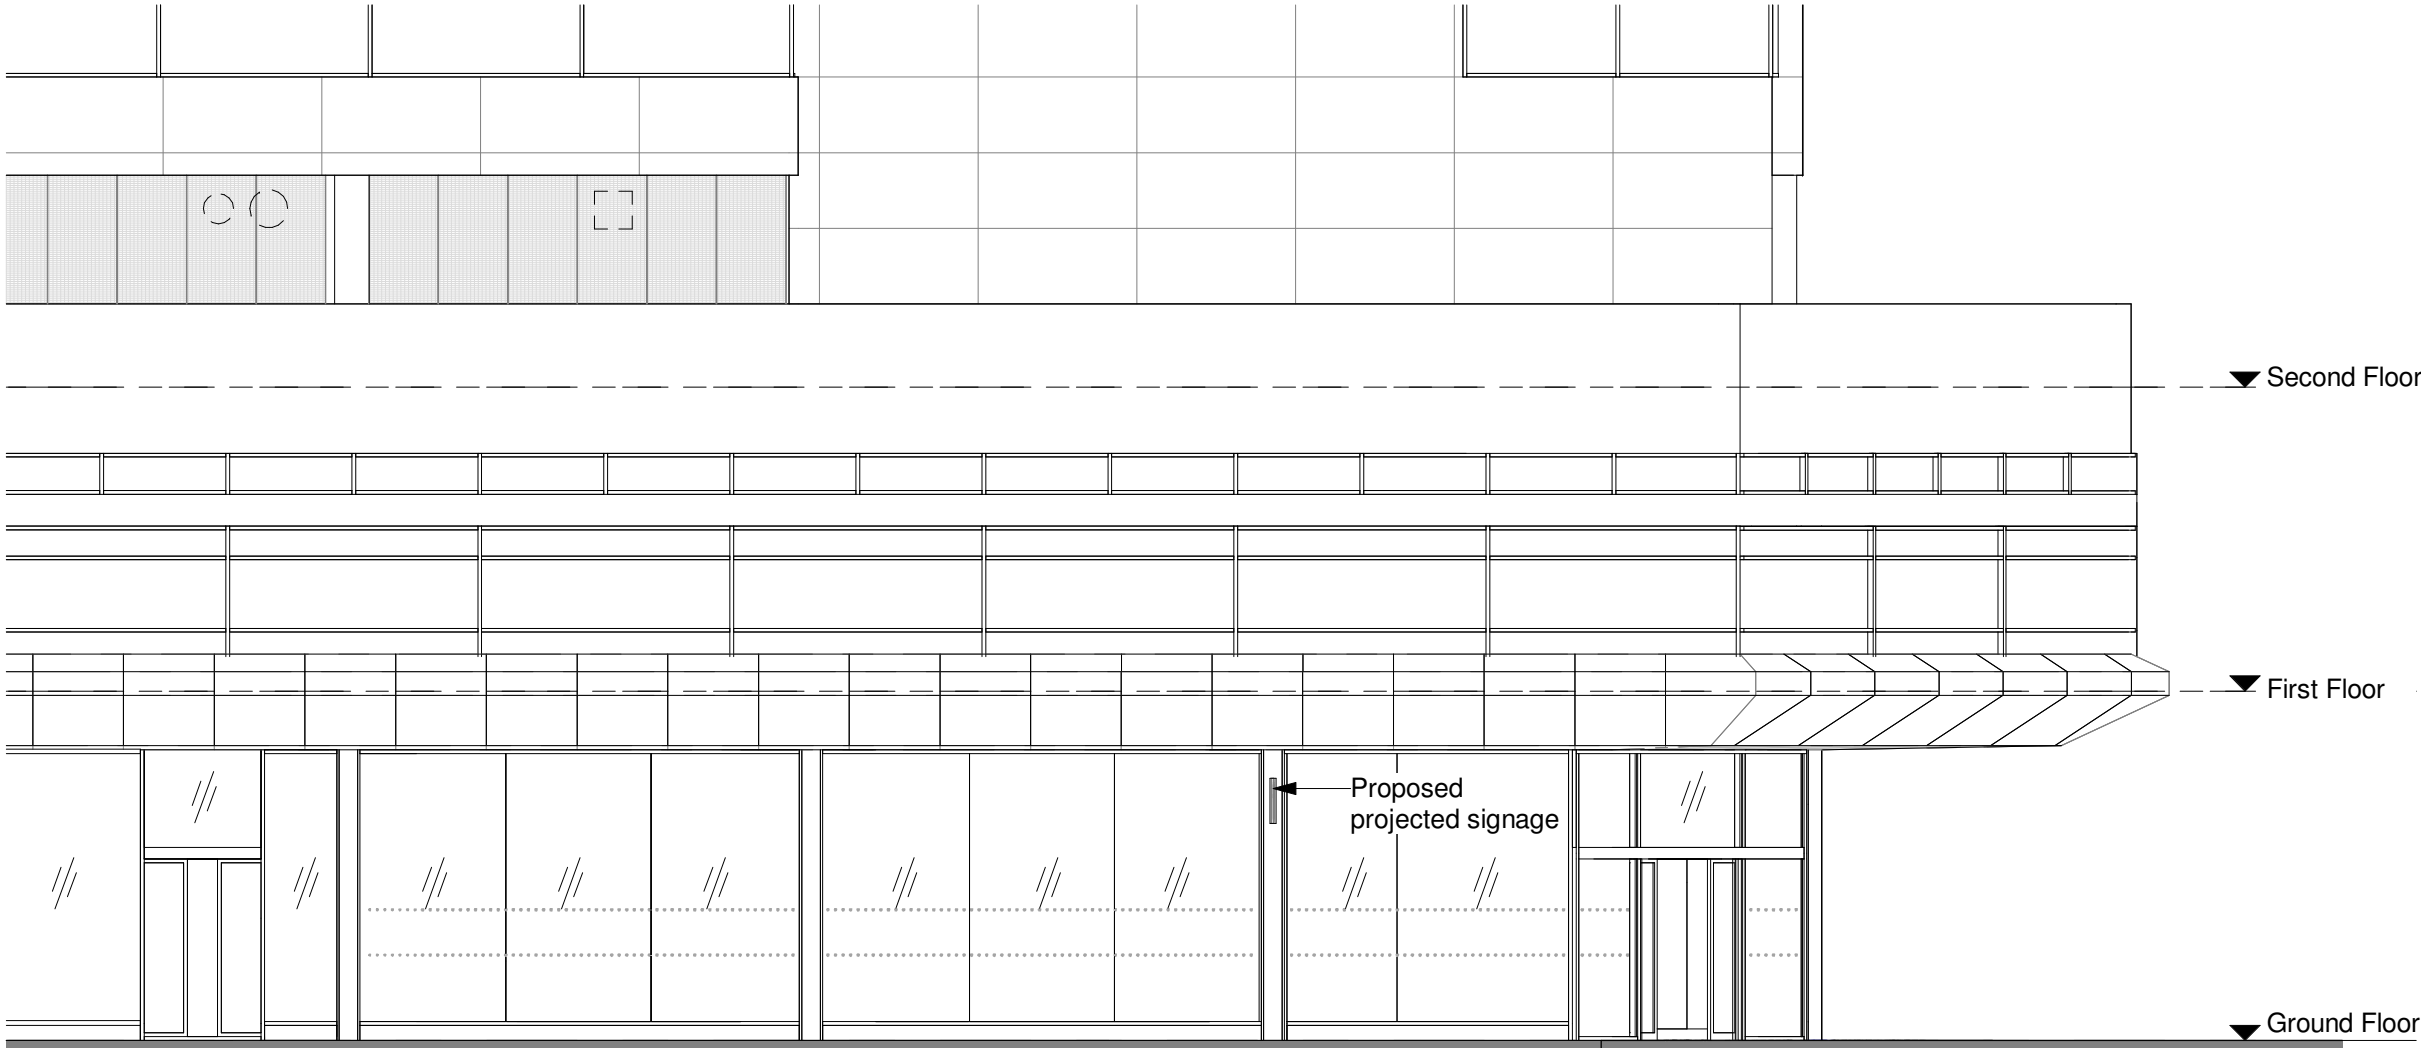

1 Proposed Elevation 1.
1:50 @ A1, 1: 100 @ A3

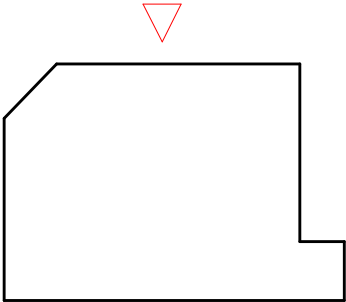

Client	Project title	Sheet name	6A Piccadilly Plaza, Manchester M1 4AH	Project number	240110	PL-202	Revision	© JAIA www.jai-a.com
Maguro Group	Bulgogi, Parker Street	Proposed Elevation 1	Planning	Date	16/JAN/25		B	
				Drawn by	CK			
				Checked by	JL			
					Scale	1:50 @ A1 1 : 100 @ A3		