

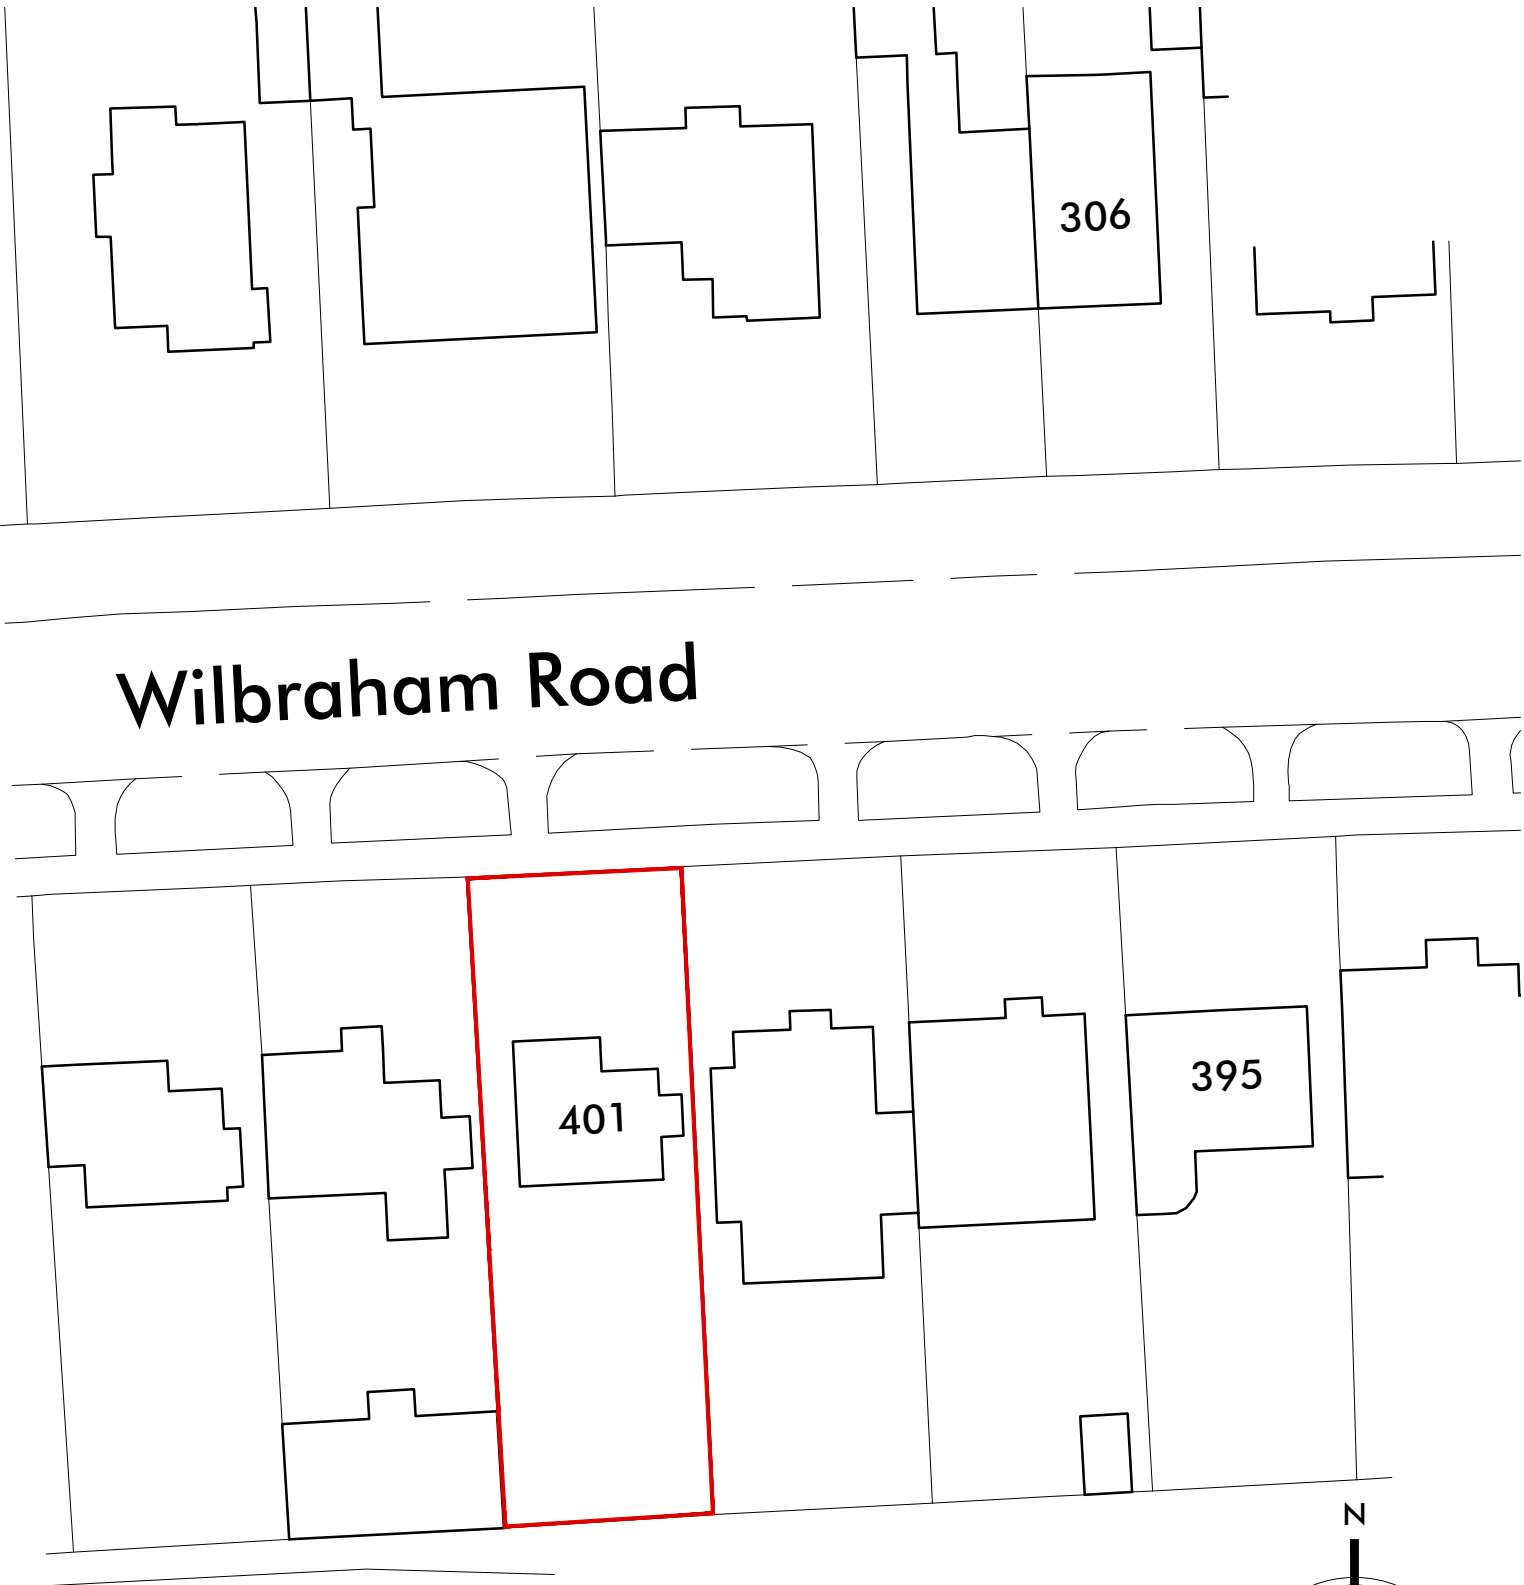


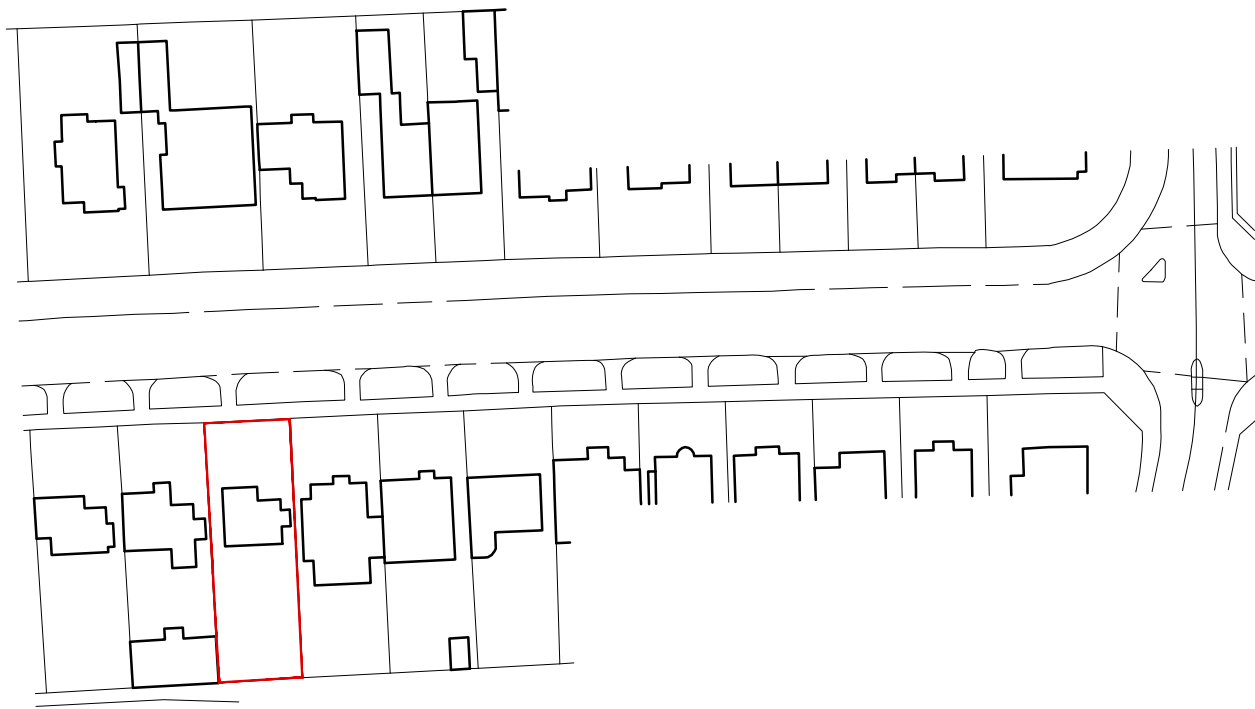


EXISTING SITE LAYOUT 1:500

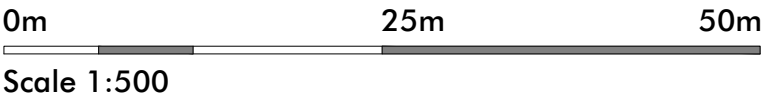

Mapping contents © Crown copyright and database rights 2025 Ordnance Survey 100035207

LOCATION PLAN 1:1250

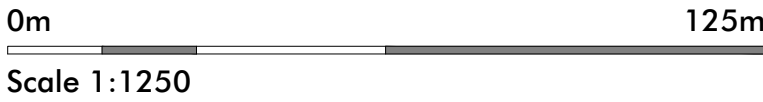

Revision Notes:

CLIENT	Fiaz, Omar				
PROJECT	Proposed Detached Dwelling and Outbuilding at 401 Wilbraham Road, Chorlton, Manchester, M21 0UT				
DRAWING	Location Plan and Existing Site Layout				
DRAWN	WA	DATE	12/01/25	NUMBER	24/089/L01
SCALE	Varies	SHEET	A3	REVISION	-



213 Preston Road, Whittle-le-Woods, Chorley, Lancashire, PR6 7PS
Telephone: 01257 261555 | Website: www.lmparchitects.co.uk
Trading name of Lawson Margerison Practice Ltd. Registered in England and Wales No. 5597973 ©