



ELEVATIONS



VIEW FROM NORTH & SOUTH

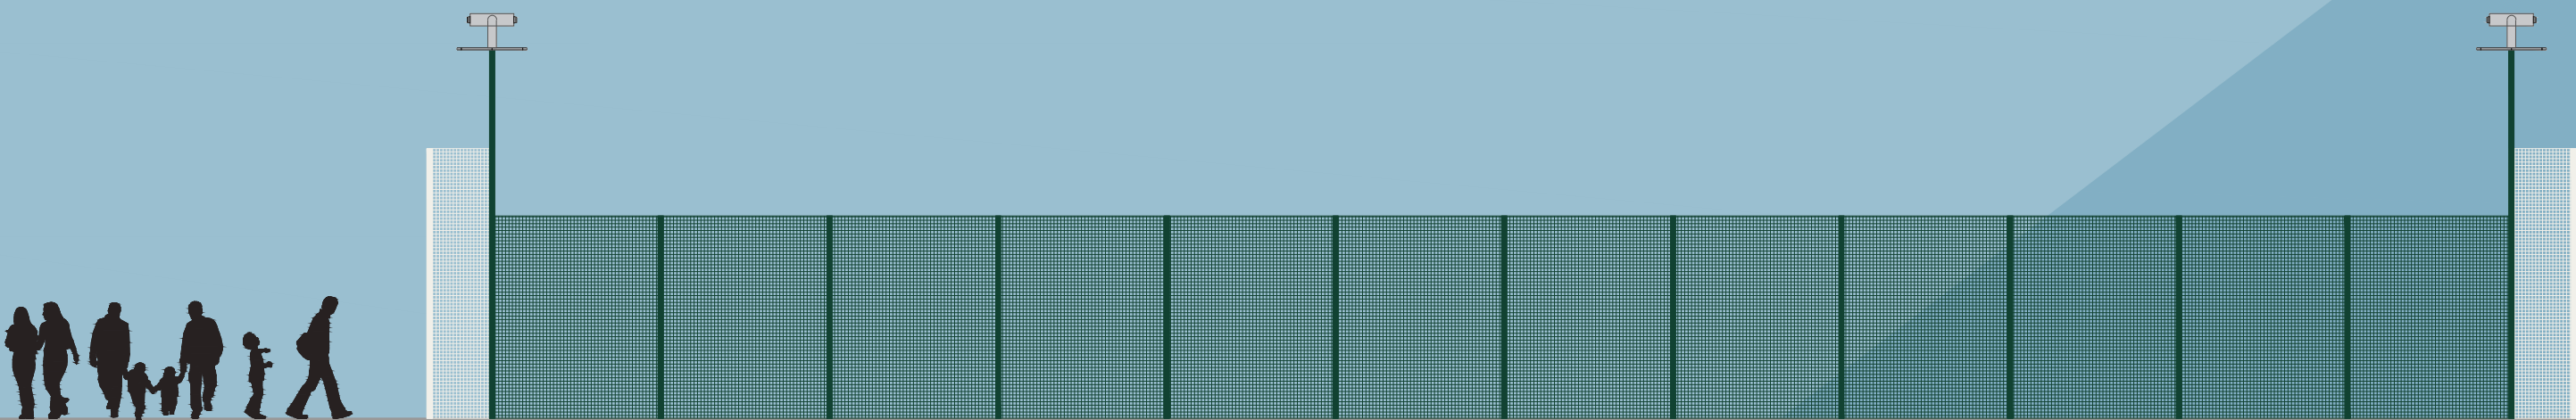

VIEW FROM EAST & WEST

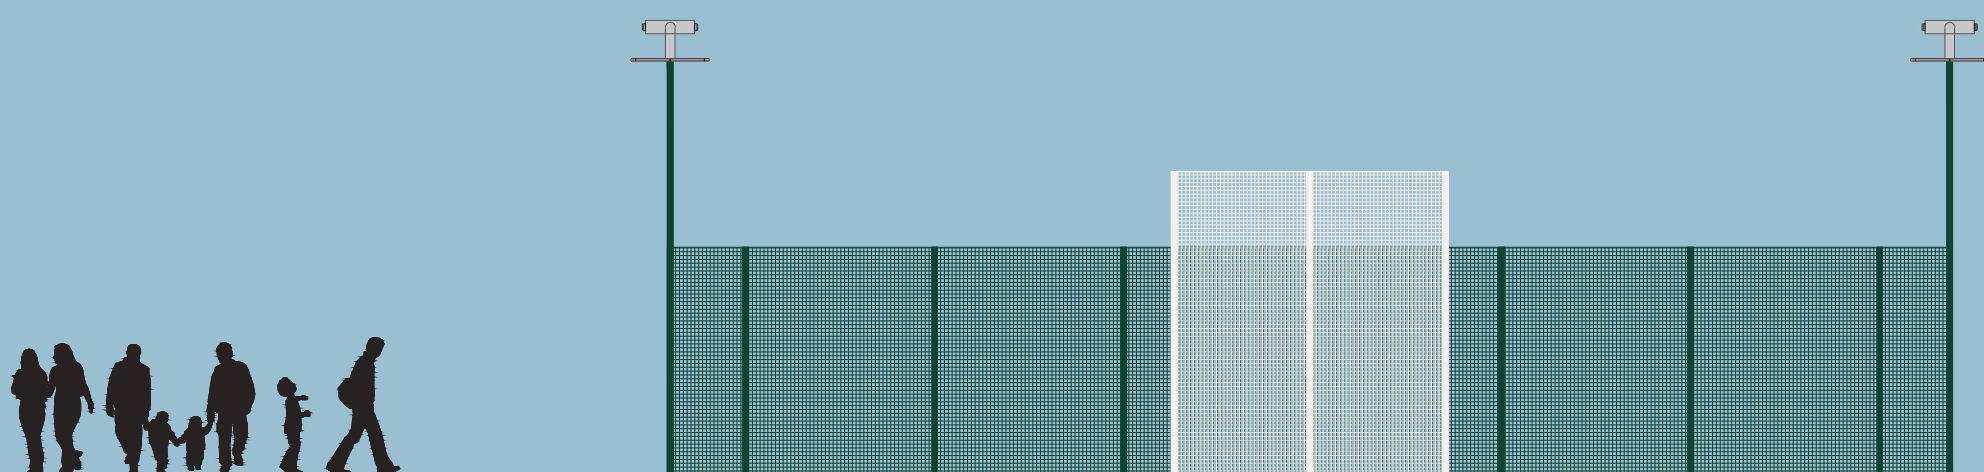

VIEW INDIVIDUAL COMPONENTS

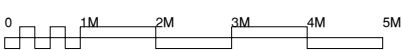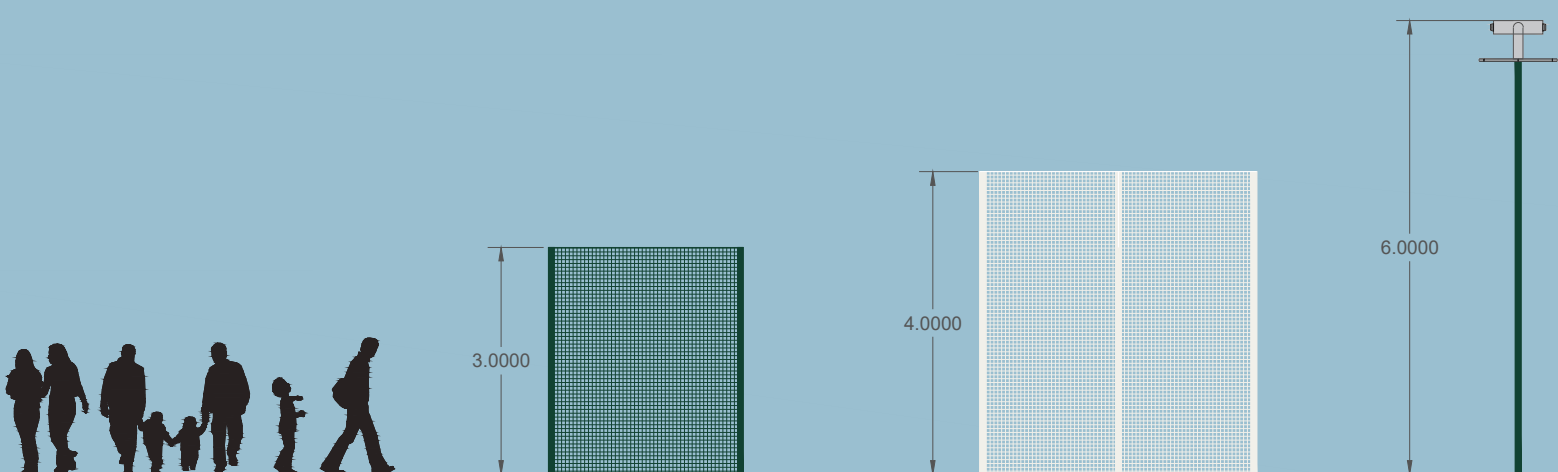

CHECK ALL DIMENSIONS PRIOR TO COMMENCEMENT OF WORK


NO GUARANTEE CAN BE GIVEN THAT ALL SERVICES HAVE BEEN SHOWN ON THE DRAWING

NO GUARANTEE CAN BE GIVEN TO THE ACCURACY AND COMPLETENESS OF ANY SERVICE PROVIDER RECORD INFORMATION SHOWN IN THIS DRAWING AND NO LIABILITY WILL BE ACCEPTED FOR ANY LOSSES THAT ARISE DUE TO A LACK OF ACCURACY IN ANY SERVICE PROVIDERS RECORD INFORMATION

RELEVANT SERVICE DRAWINGS SHOULD BE OBTAINED FROM APPROPRIATE SERVICE PROVIDERS AND USED IN CONJUNCTION WITH THIS DRAWING

REFERENCE SHOULD ALSO BE MADE TO HISTORICAL PLANS AND AS BUILT DRAWINGS

THIS DRAWING IS COPYRIGHT TO LABOSPORT LTD

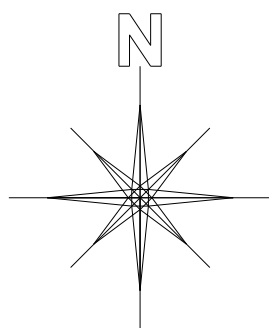

Labosport Ltd
Unit 3, Aerial Way, Hucknall, Nottinghamshire, NG15 6DW
+44 (0)115 968 1998
www.labosport.com
info@labosport.co.uk

AUTHOR _____

CLIENT SIS UK

PROJECT PLAYZONE FACILITY DEVELOPMENT

ELEVATIONS			
DRAWING	PLANNING	MD	01
STATUS	LSUK 24-0480	07/02/2025	
PROJECT	A1	SCALE	1:100
PAPER SIZE			24-0480 04P