
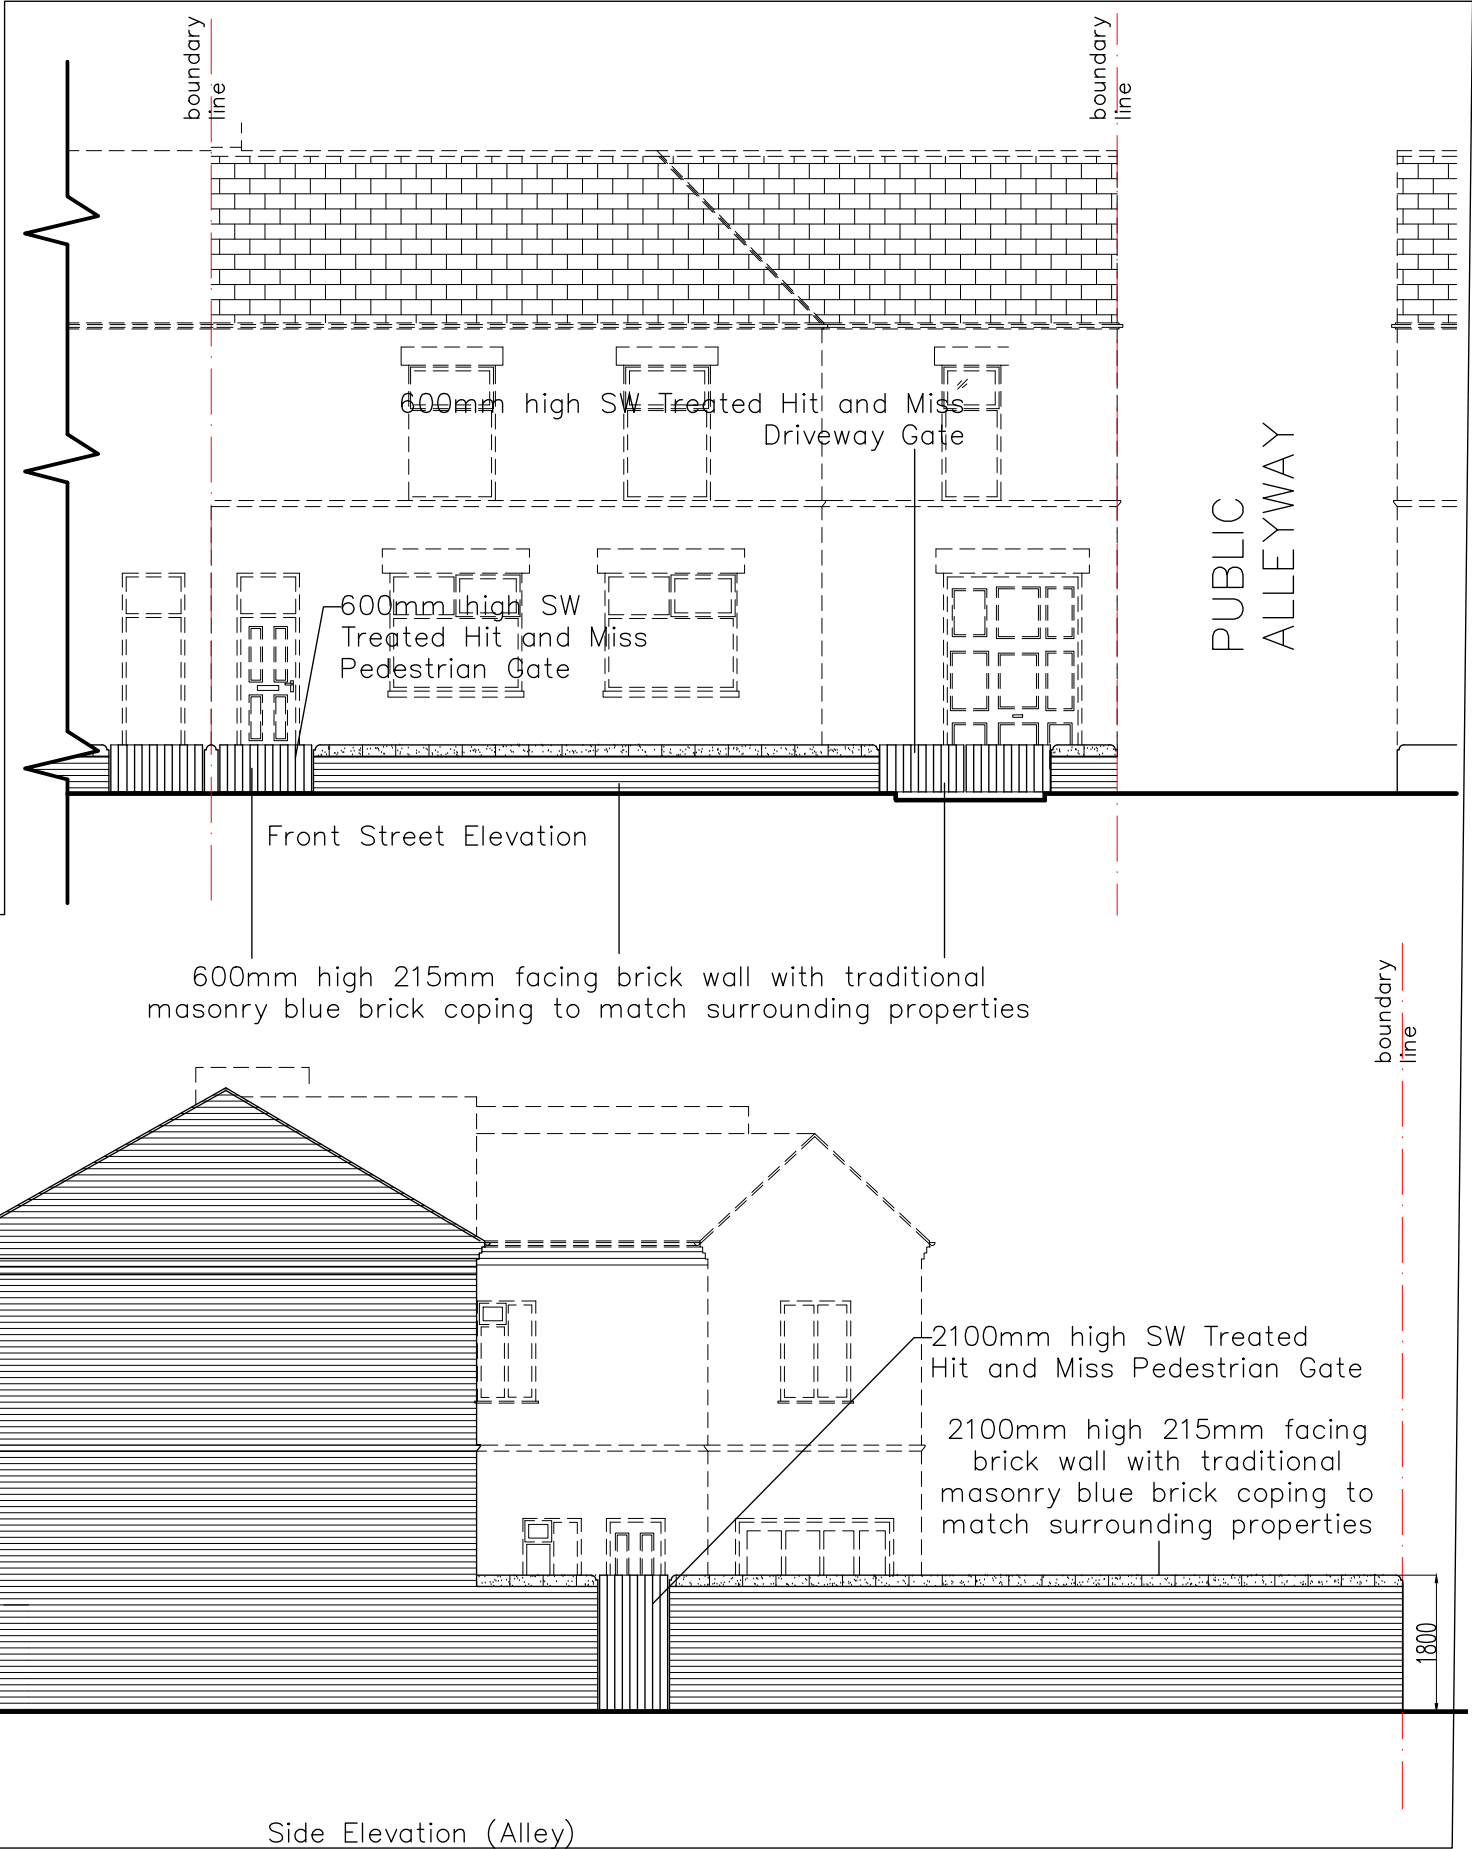


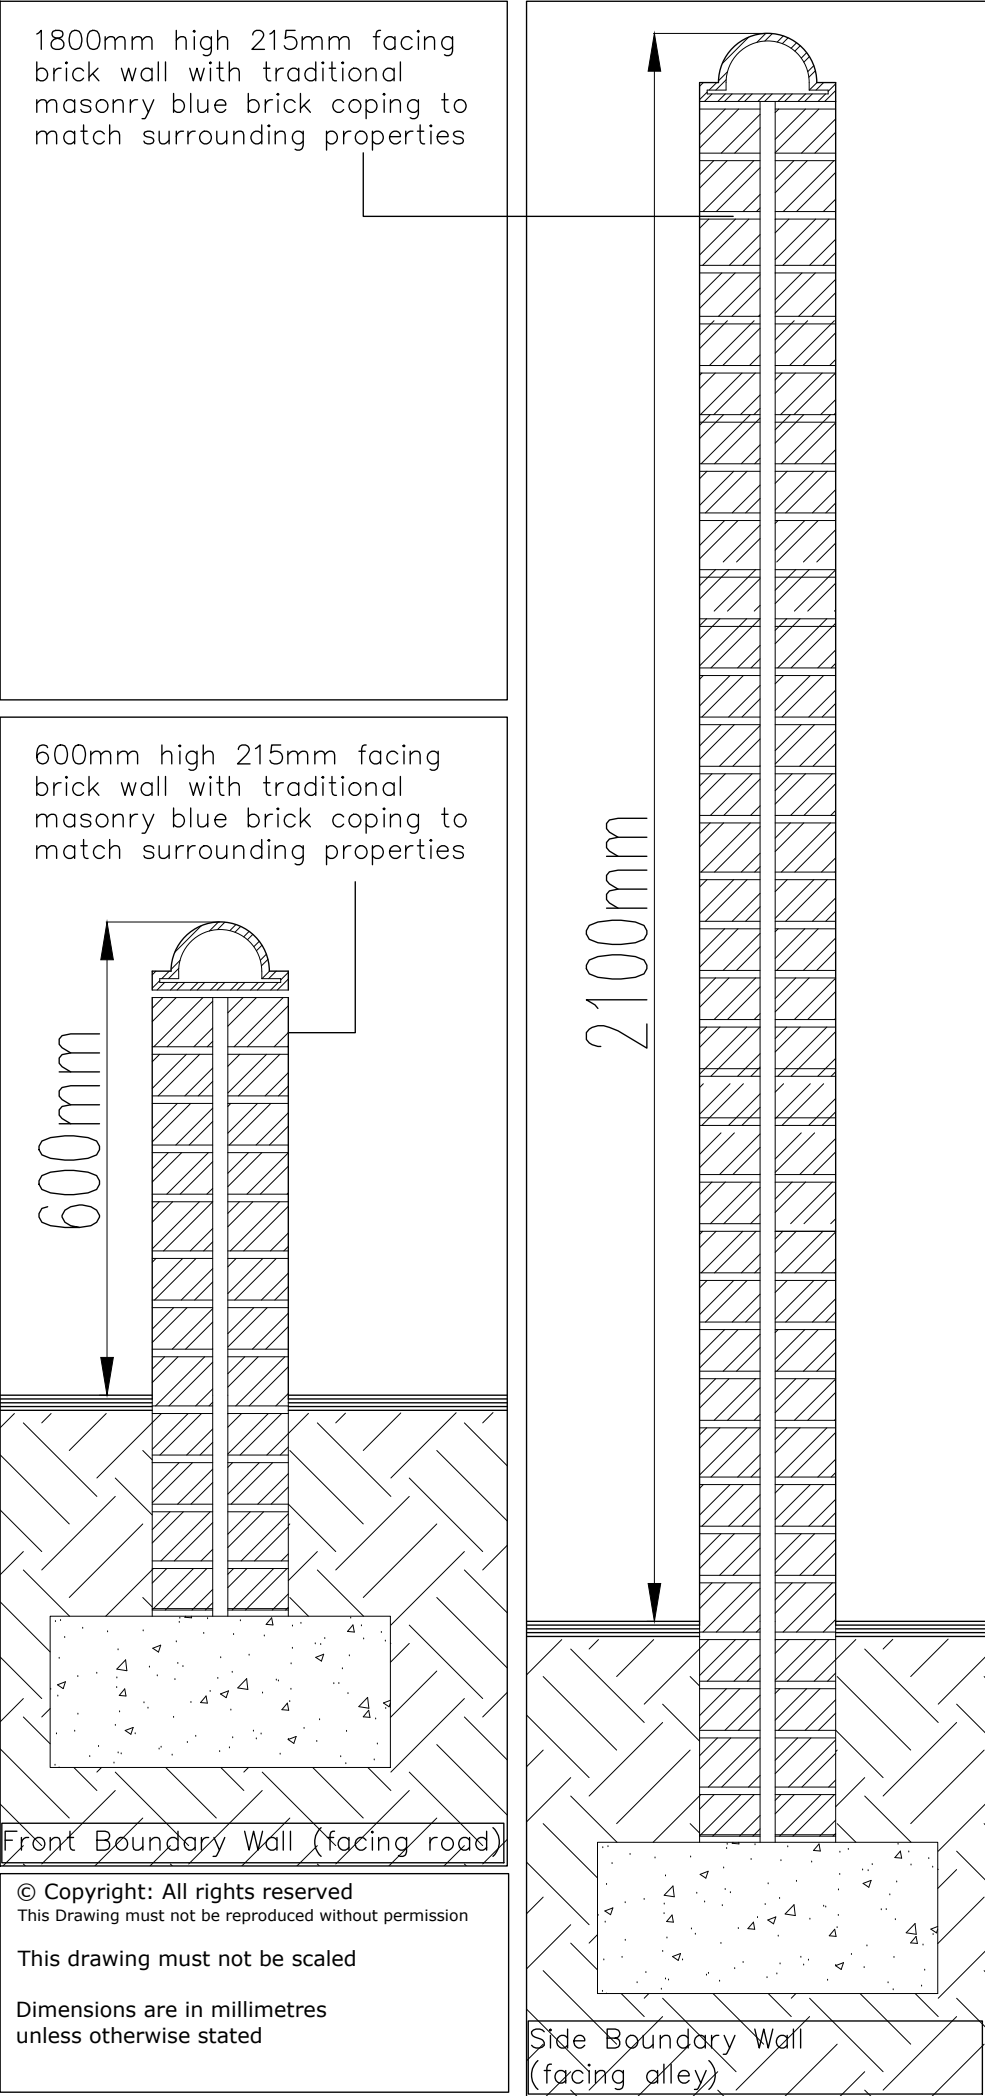

REV	DATE	NOTE	BY

Project:	Drawing No:
2 Highfield Road, Levenshulme	06
Boundary Treatments As Proposed	Date: 09.03.21
	Scale: 1:100/10@A3