


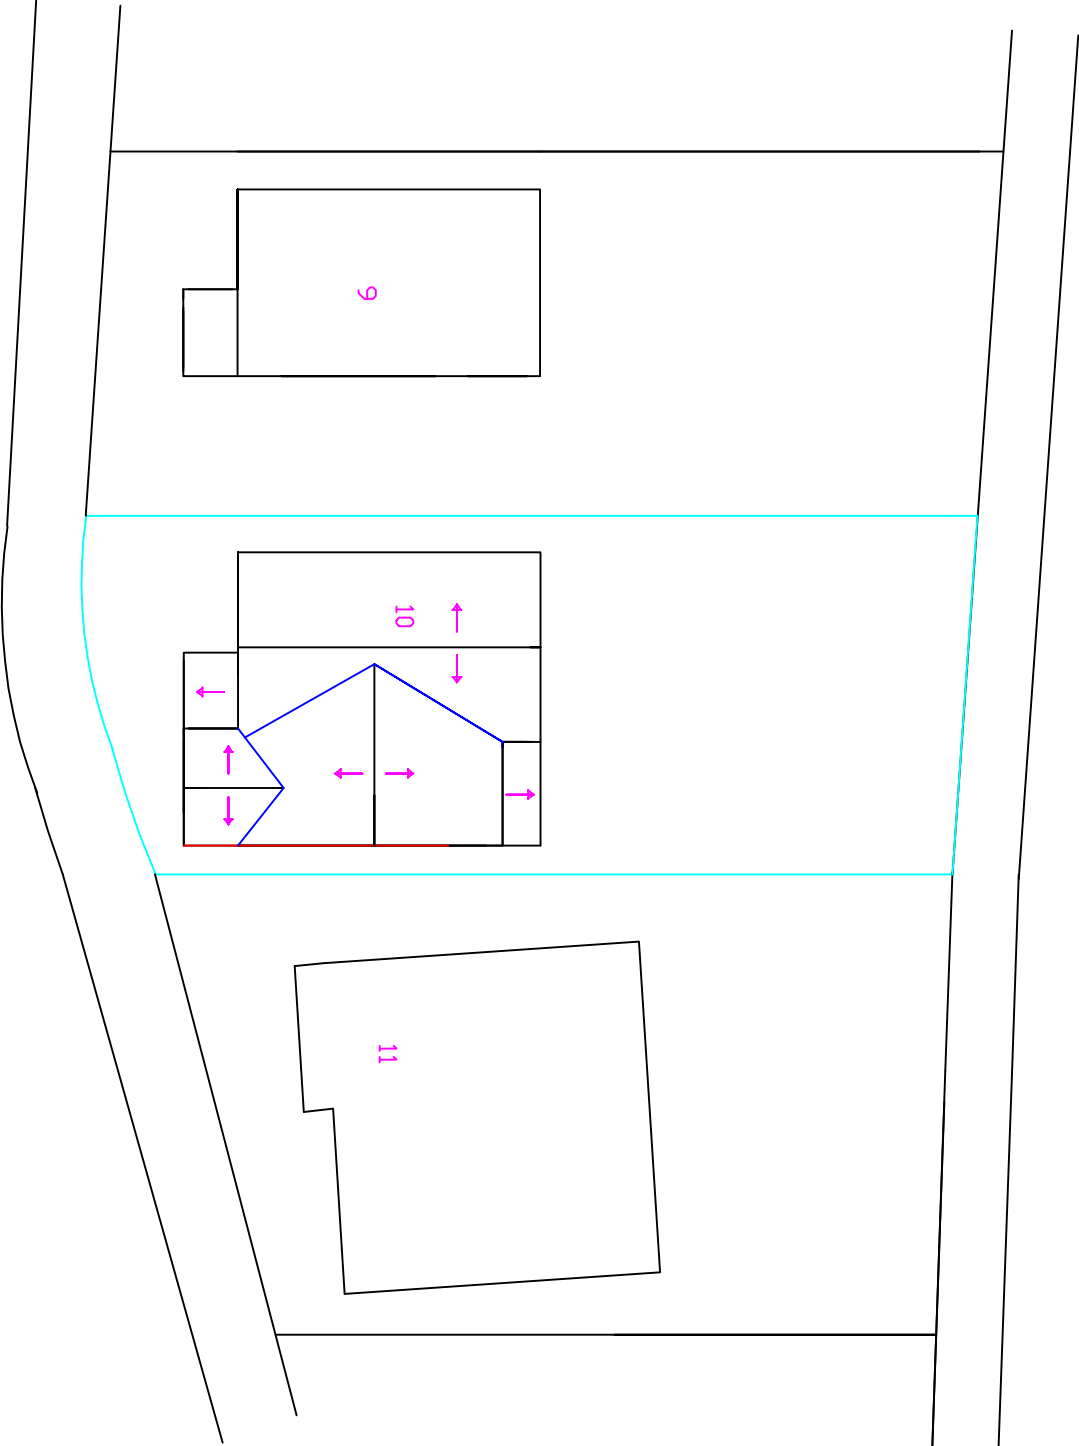

PROPOSED BLOCK PLAN
1:200

DID NOT SCALE OF THIS DRAWING TAKE ALL DIMENSIONS ON SITE (builders Note) Do not start any works until all the approvals have been obtained. Any discrepancy to be reported to Plans Drawn as soon as possible.			
New Health and Safety legislation 2023 The main Contractor will be required To be nominated as the Principle Contractor and will be responsible for all the Health and Safety for the duration of the Contract Period of all Trades and Suppliers			
client: NICOLA BARDNER, 10, FIELD VIEW WALK , WHALLEY RANGE, MANGHESTER, M16 8BU 07986494847			
drawing title: PROPOSED DOUBLE STOREY SIDE EXTENSION			
council MANGHESTER CITY COUNCIL PLANNING & BUILDING CONTROL APPLICATION			
PLANS DRAWN tel.no 07952934281 07856609593 email Bawinterbottom @aol.com www.plansdrawn.org			
date: JANUARY . 2025	drawn DRW		
project no. FWW 10	drw. no. 11	paper A3	