


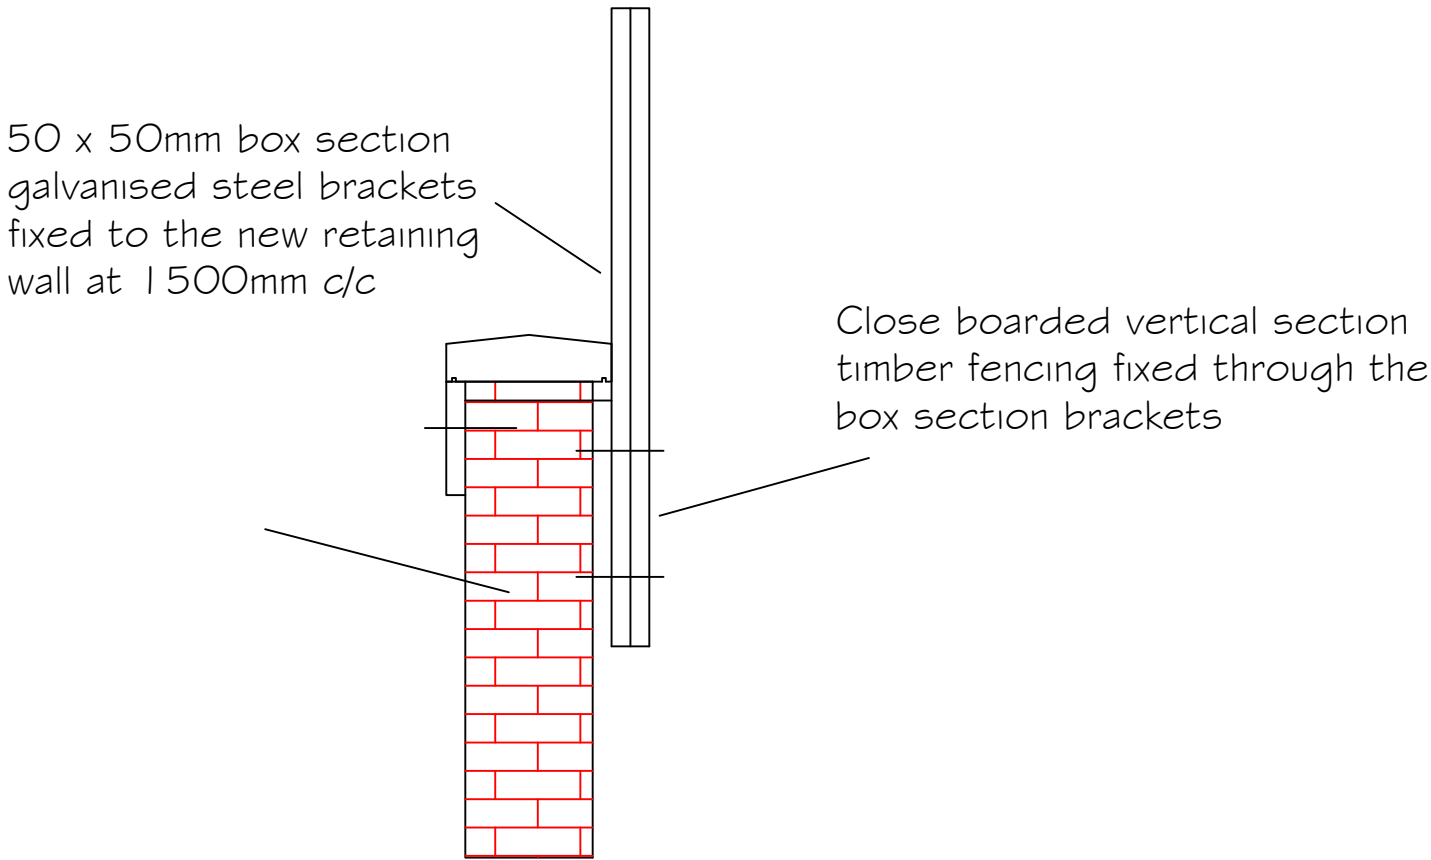

Fencing fixing detail for garden wall

Manchester Equipment and Adaptations Partnership Technical Officer Service Philips Park Road Beswick, Manchester, M11 3FU	Applicants Name: Mohamed Murida Sharif Property Address: 347 Waterloo Road, Cheetham Manchester M8 9DU	REVISIONS -		Date:15/01/2025	 Manchester Equipment & Adaptations Partnership
		Project: Proposed hard standing to front garden with fencing & retaining wall / fencing with low level garden area to the back garden		Paper Size: A3	
		Bracket details for fencing to back garden wall - 006		Scale: 1:20	
				Drawn By: I Rothwell	