




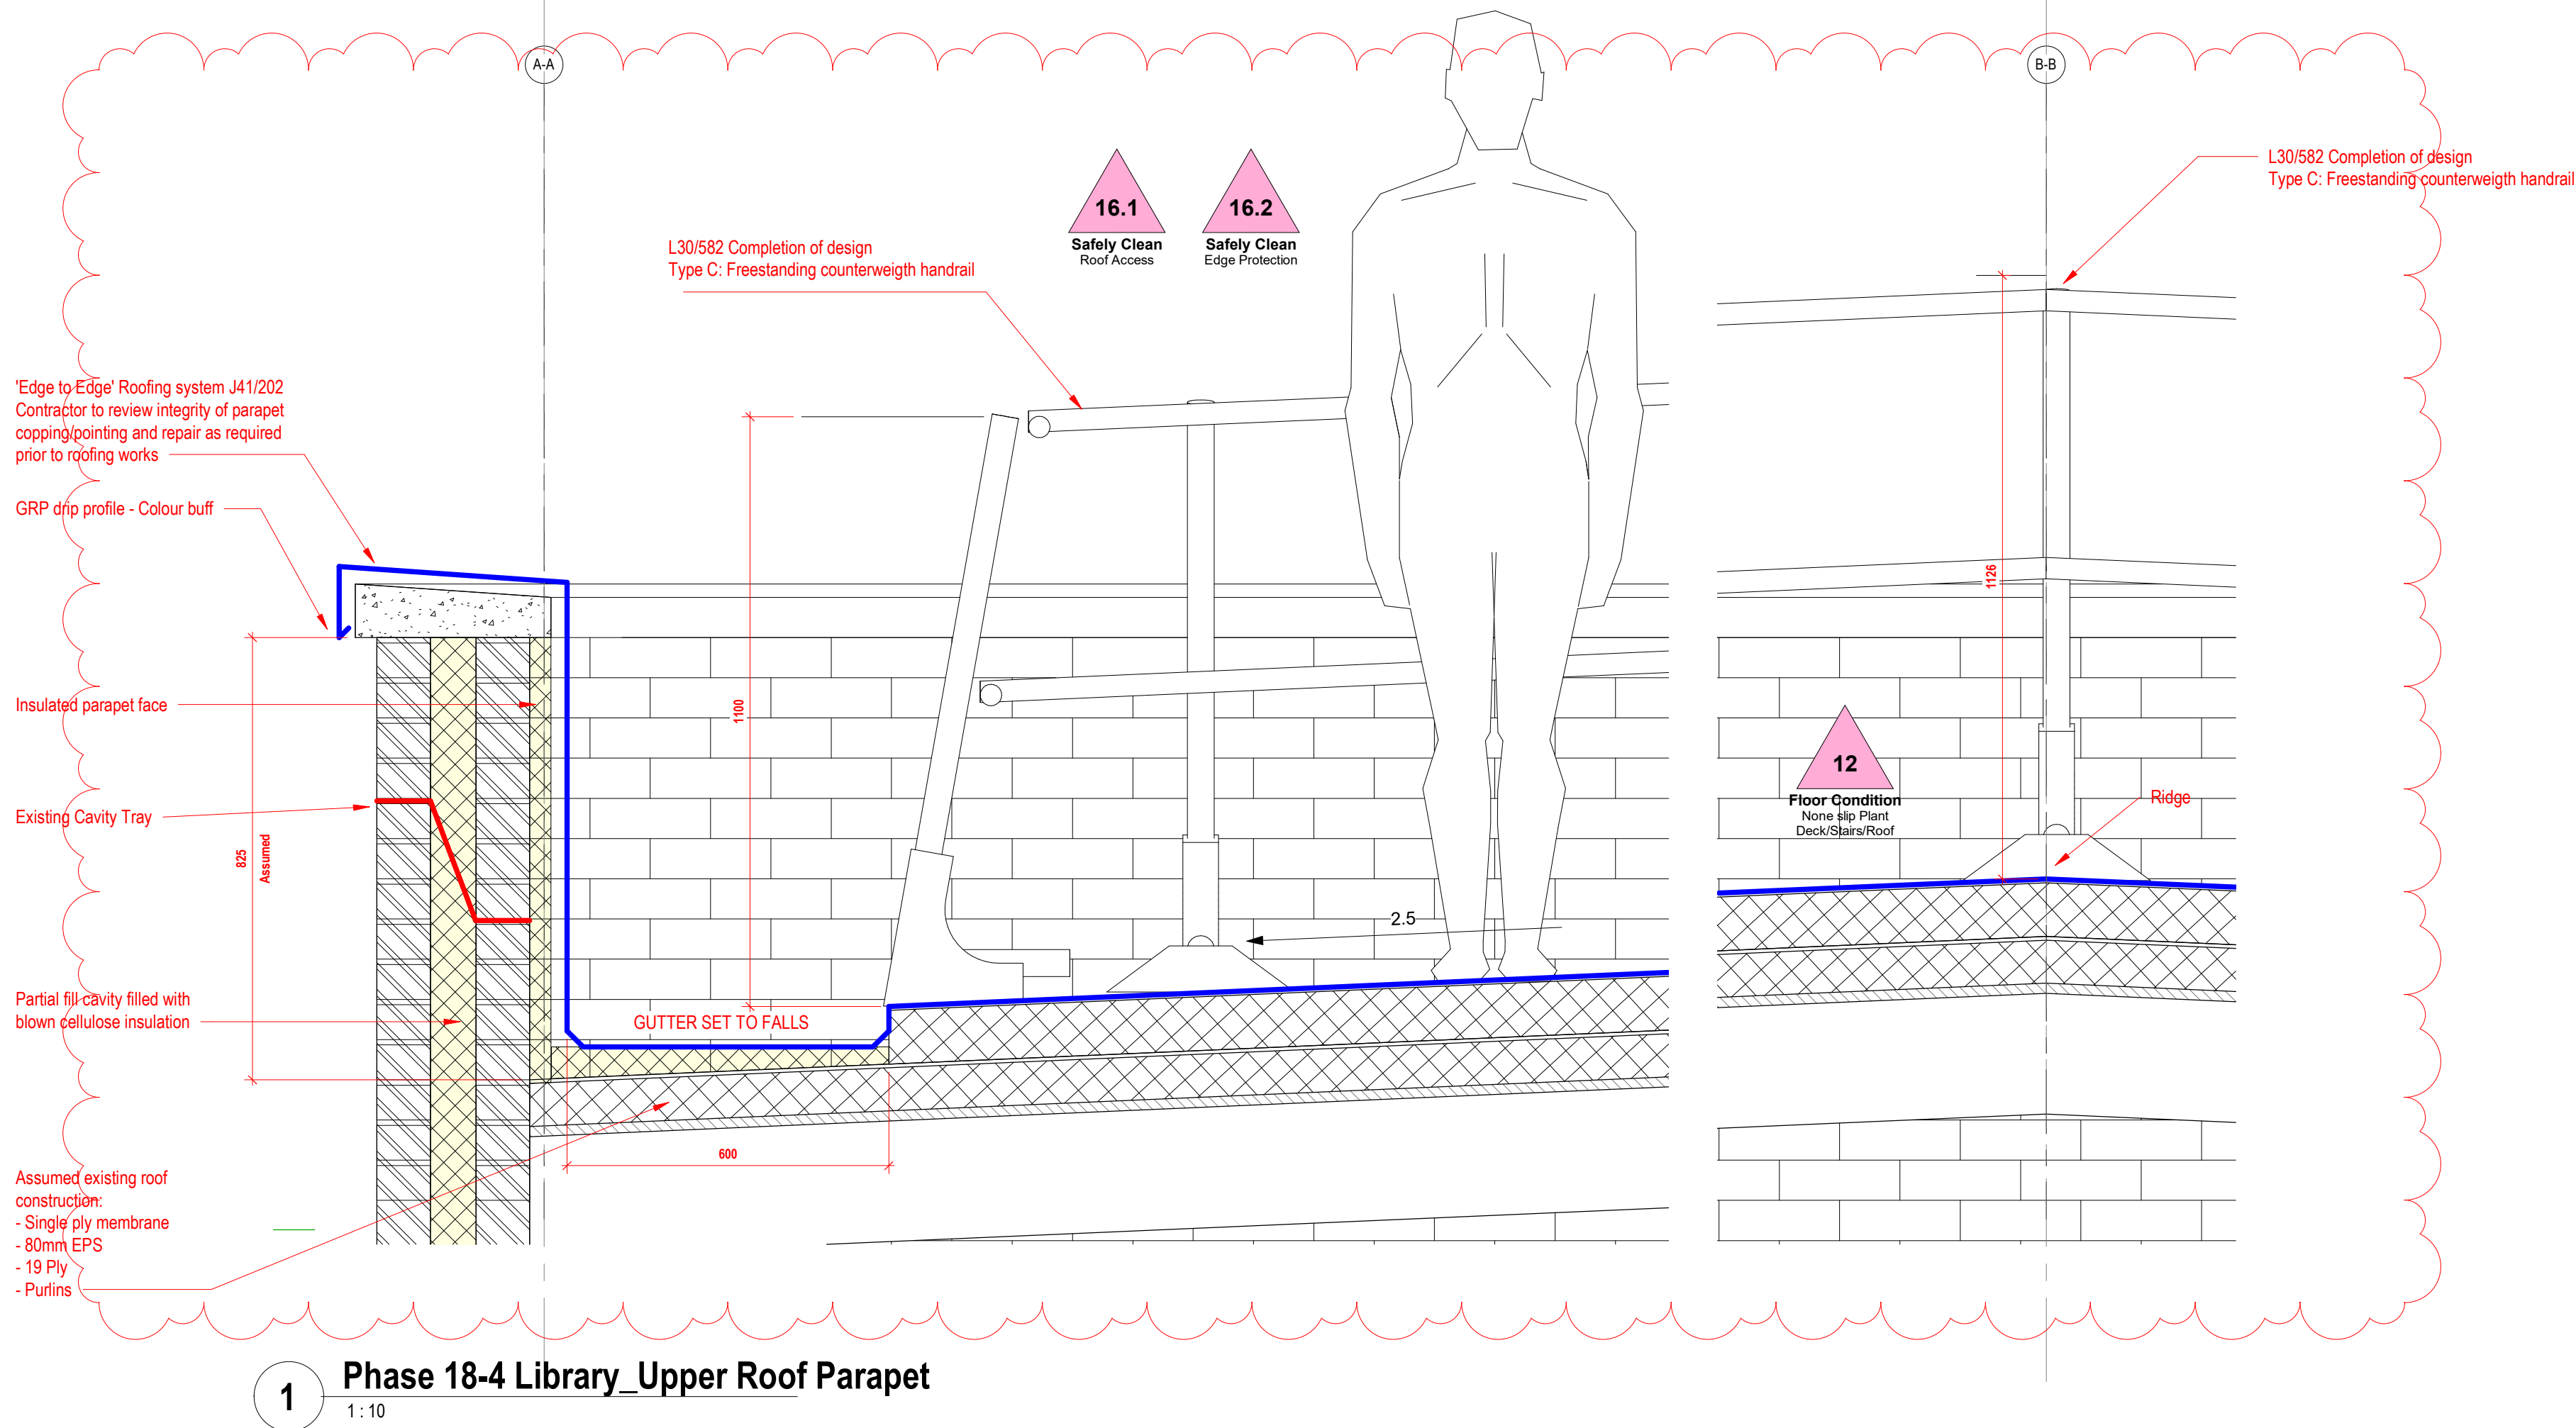


1 Phase 18-4 Library Upper Roof Parapet
1 : 10

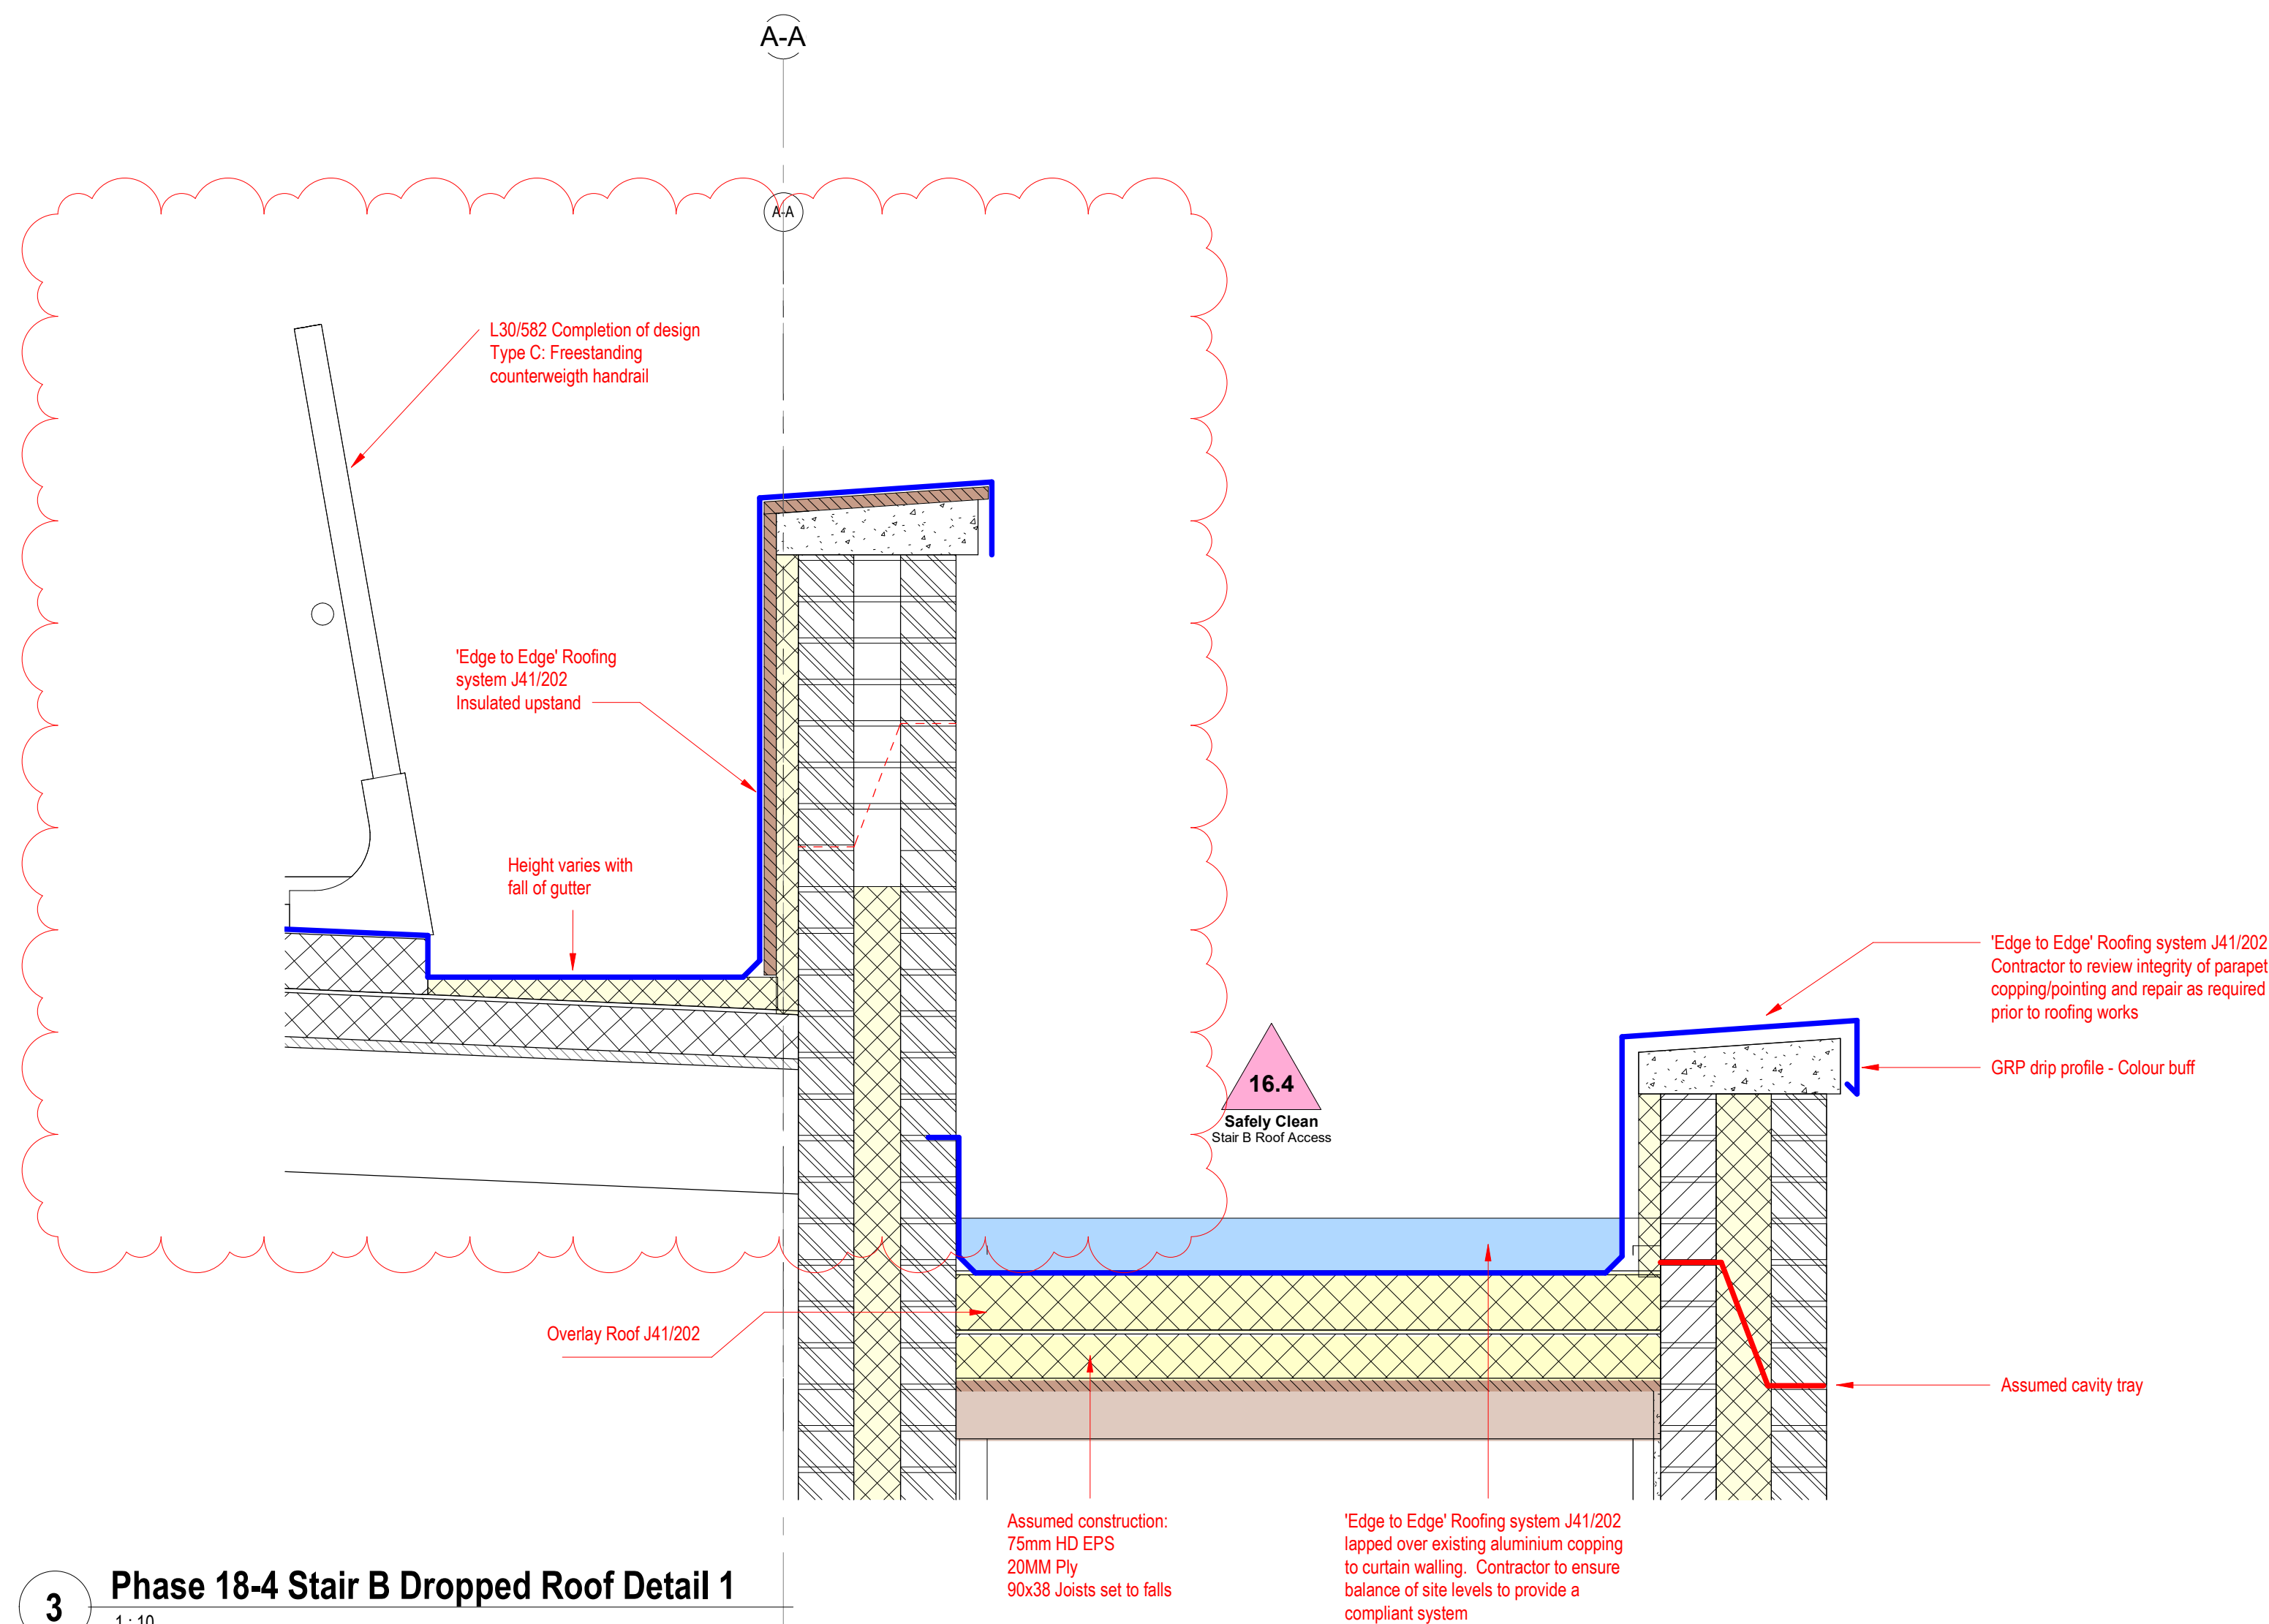

3 Phase 18-4 Stair B Dropped Roof Detail 1
1 : 10

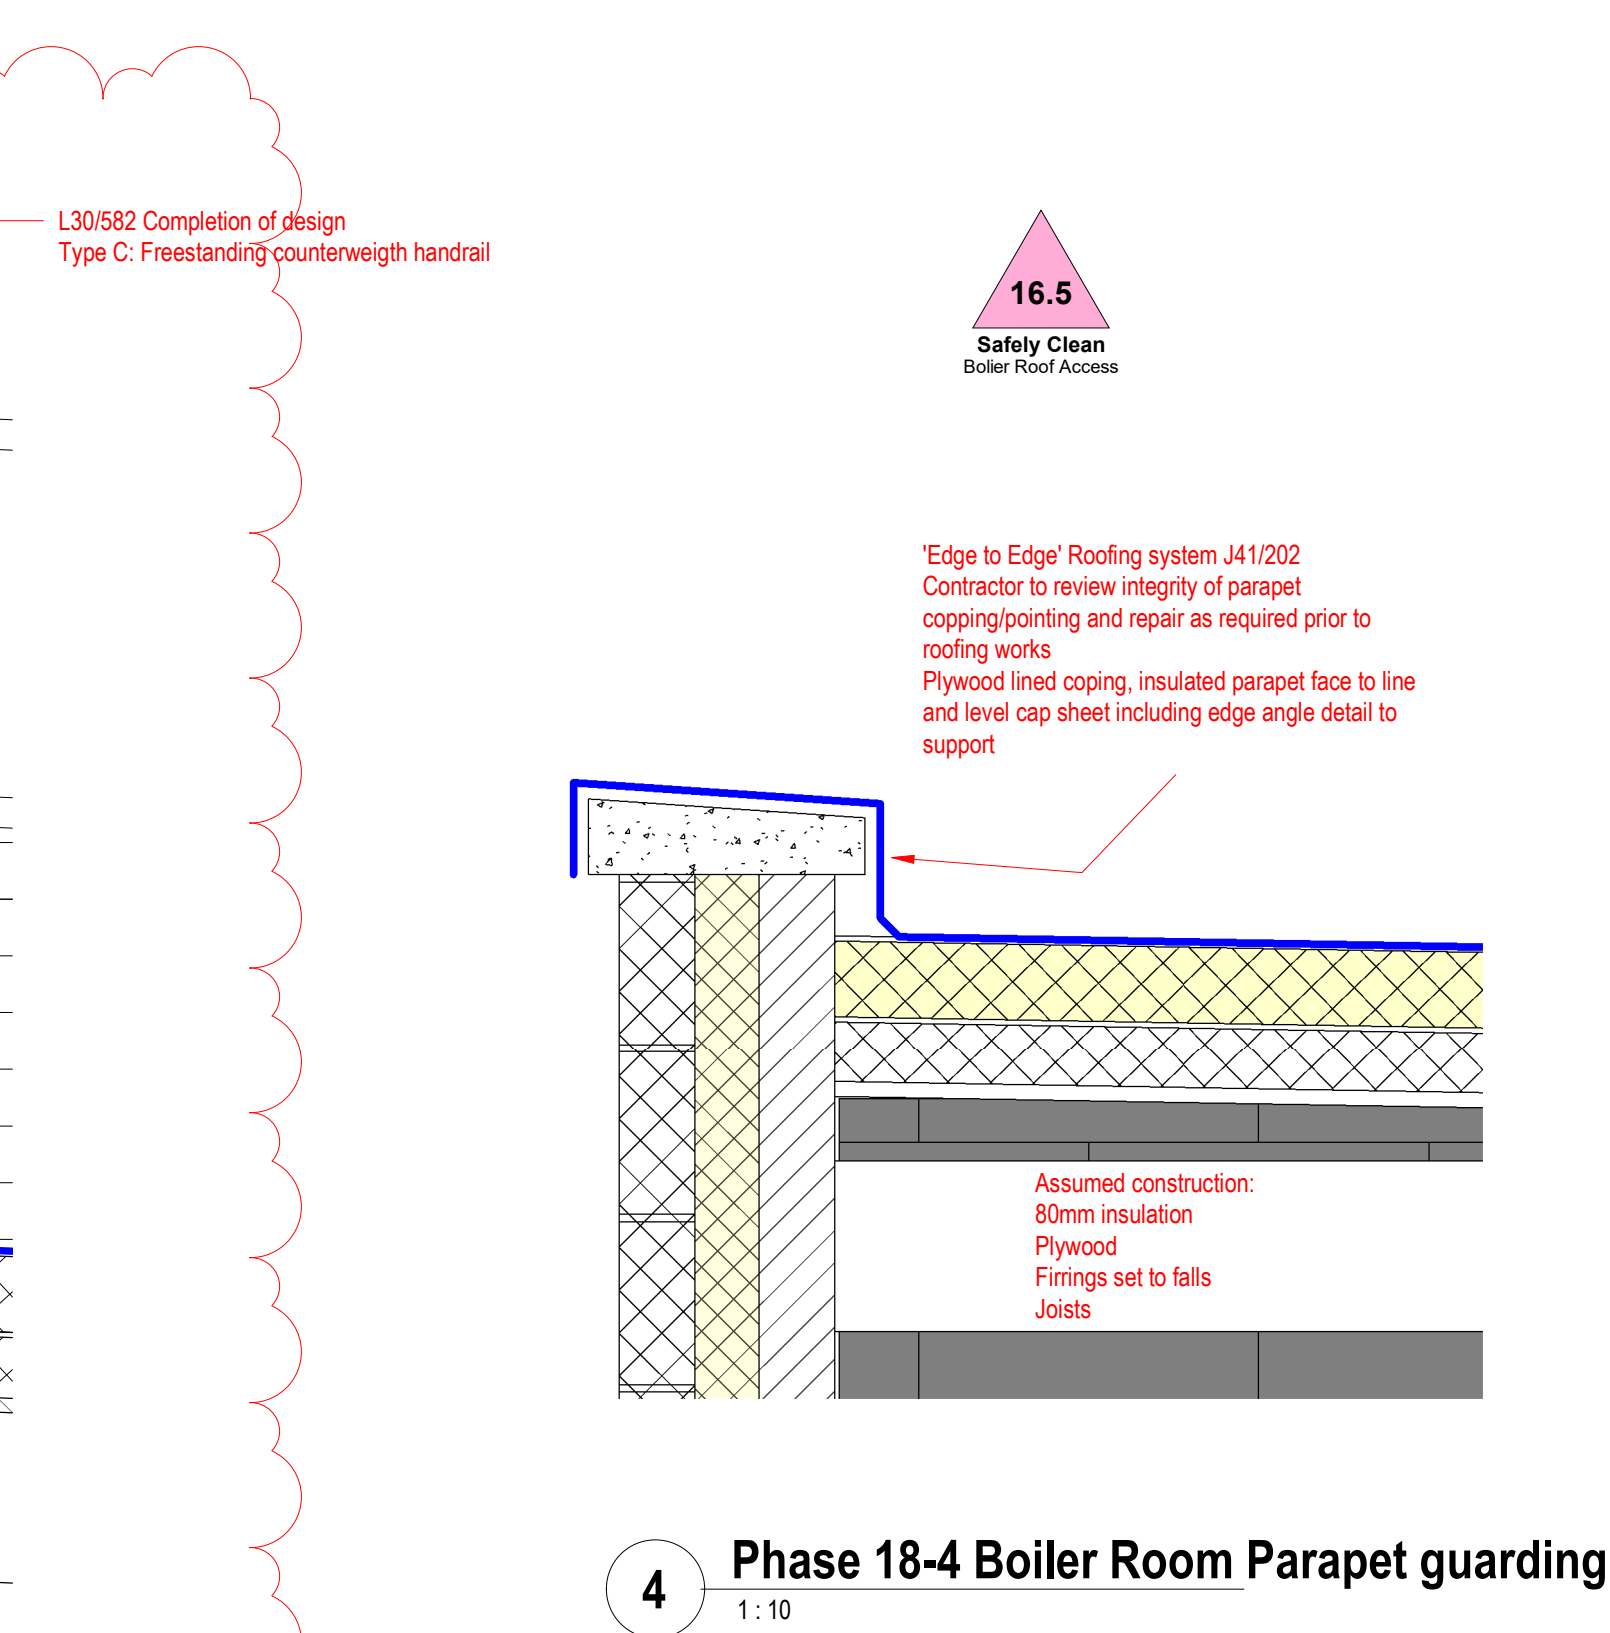

4 Phase 18-4 Boiler Room Parapet guarding
1 : 10

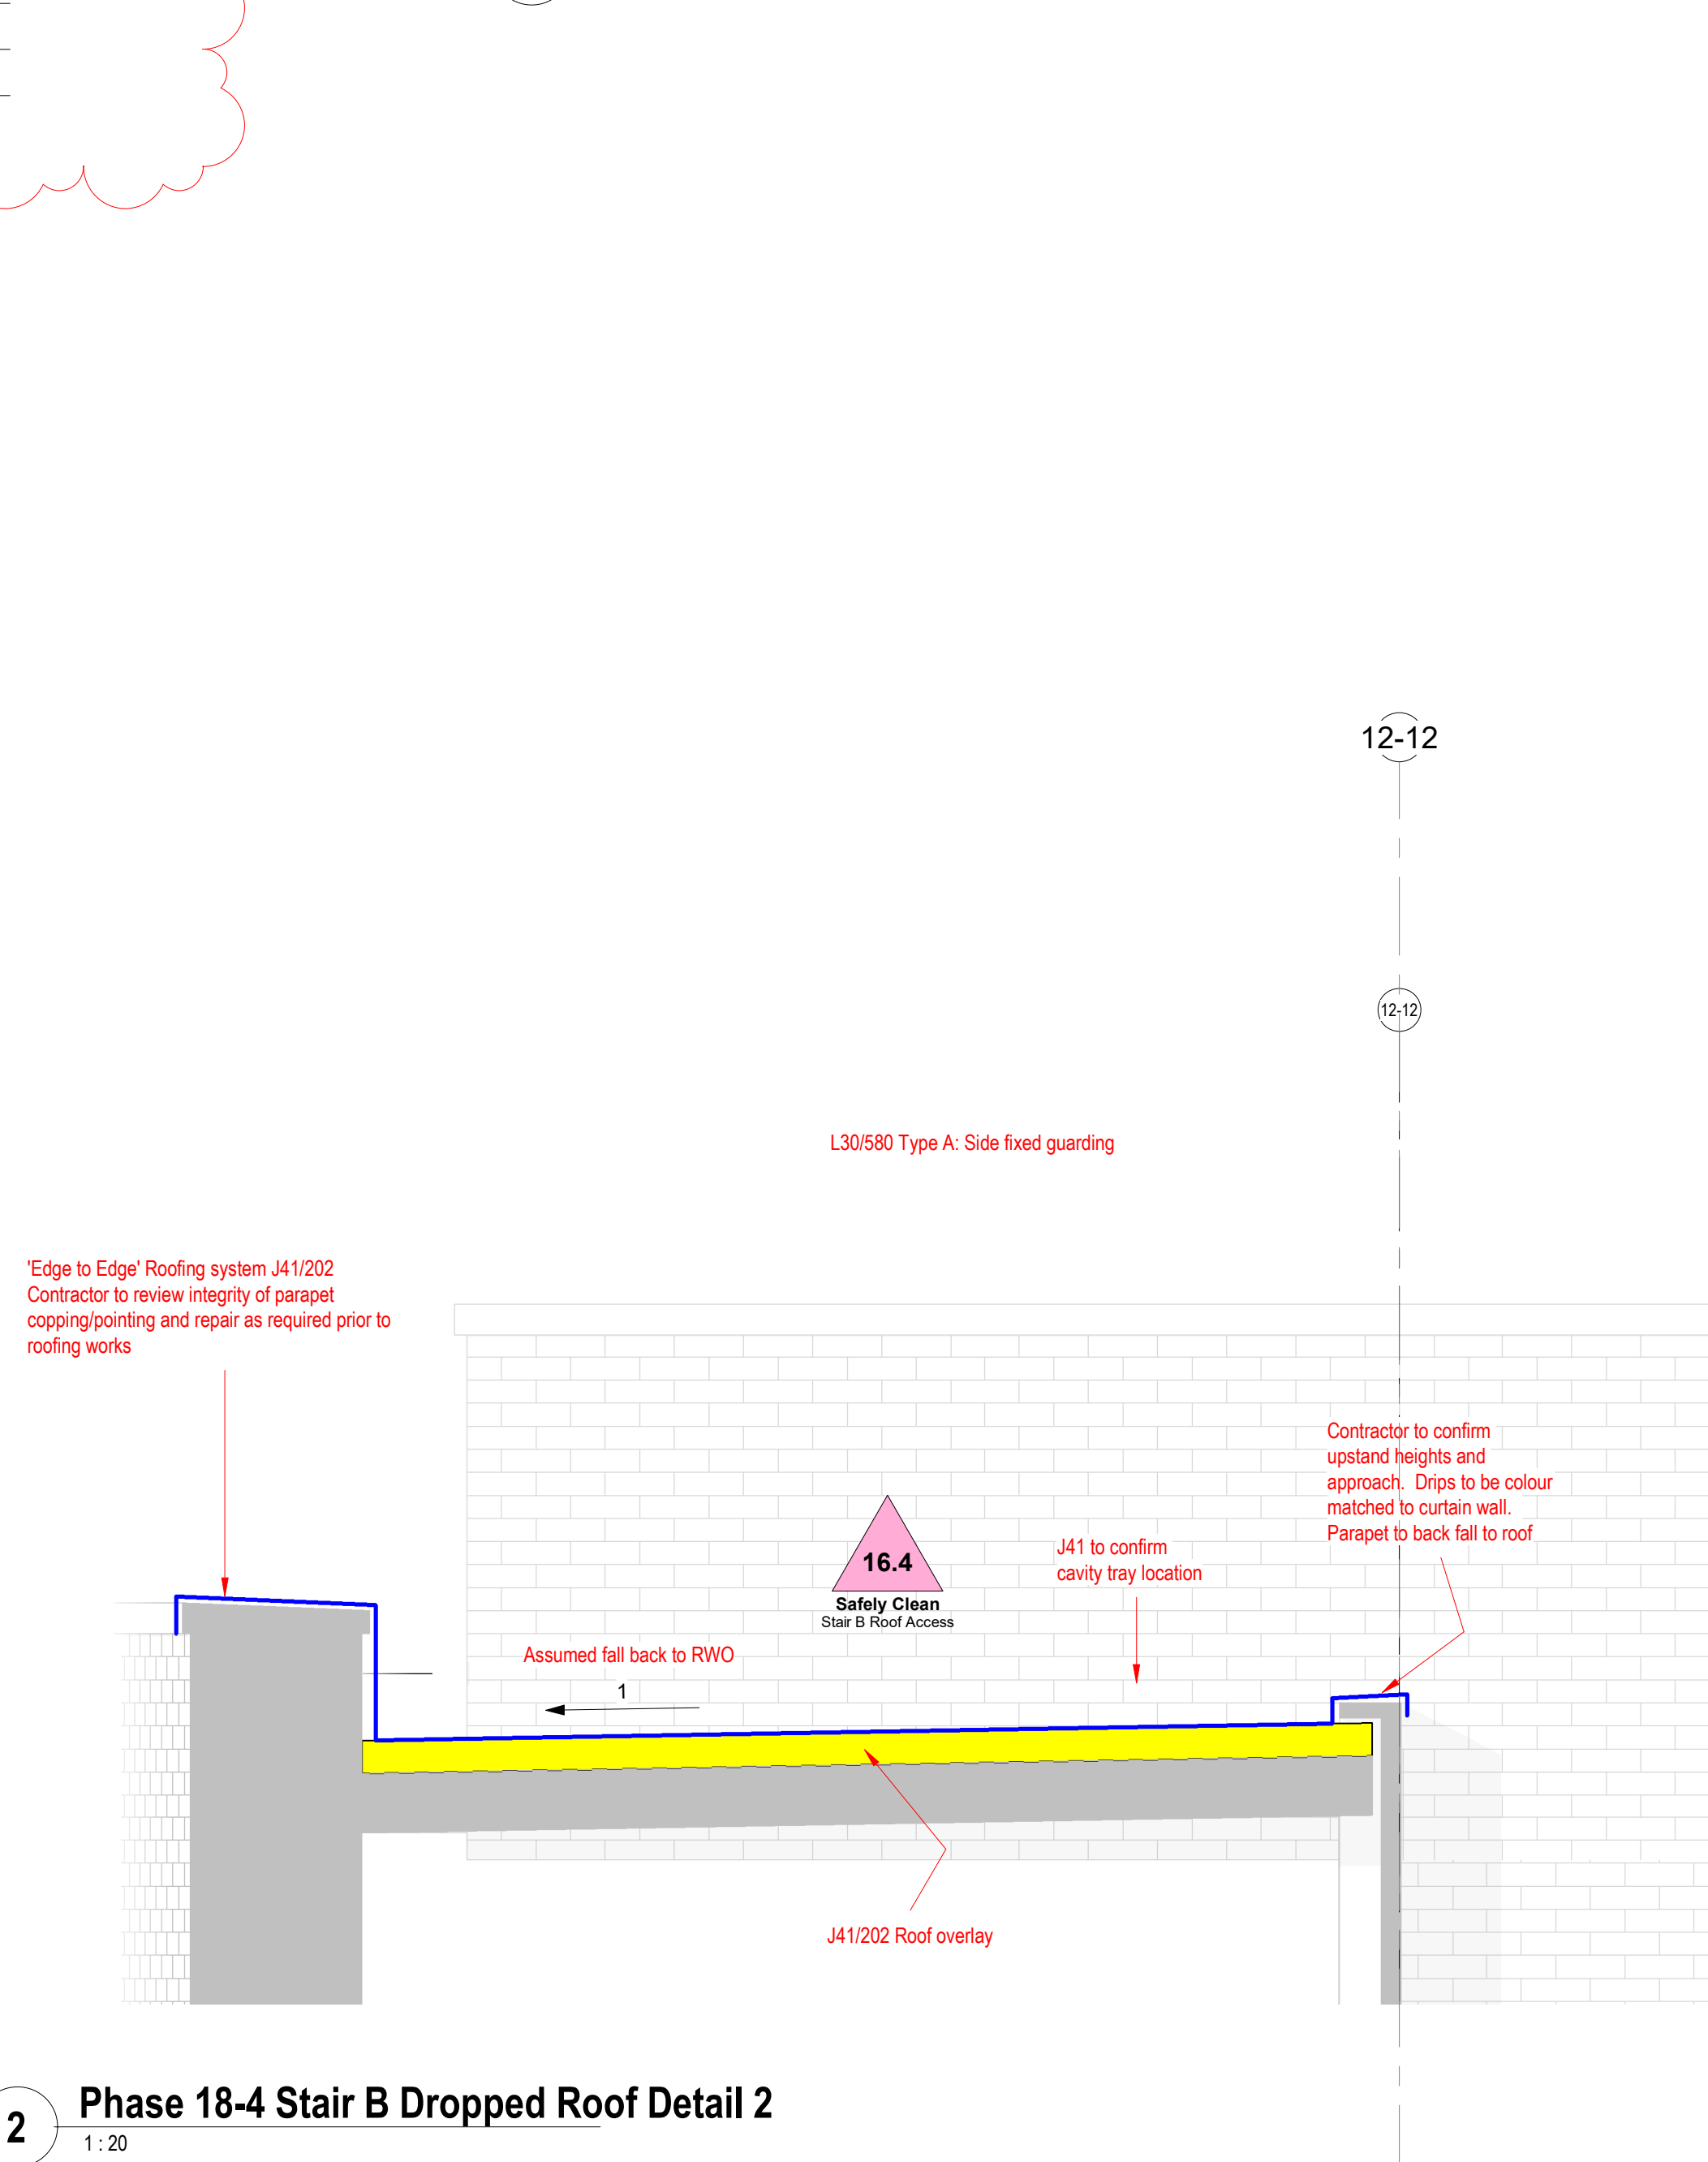

2 Phase 18-4 Stair B Dropped Roof Detail 2
1 : 20

IAN PALMER ARCHITECTS SHALL HAVE NO RESPONSIBILITY FOR ANY USE MADE OF THIS DOCUMENT OTHER THAN FOR THAT WHICH IT WAS PREPARED AND ISSUED.
ALL DIMENSIONS SHOULD BE CHECKED ON SITE.
DO NOT SCALE FROM THIS DRAWING
ANY DRAWING ERRORS OR DIVERGENCIES SHOULD BE BROUGHT TO THE ATTENTION OF IAN PALMER ARCHITECTS AT THE ADDRESS SHOWN BELOW.
BEFORE WORK COMMENCES DRAWINGS SHALL BE READ IN CONJUNCTION WITH ALL RELEVANT INFORMATION INCLUDING:
DESIGN RISK MANAGEMENT TOOLKIT (DRM)001 & 002

NOTES

Refer to Design Risk Management Toolkit P230721(DRM)A001

- Significant Design Risk (SDR)
- Significant Workplace Design Risk (WDR)

DRM & WDR

1 : 50

C02 Free standing guarding	ICP	ICP	19.12.24
C01 Construction Issue	ICP	ICP	03.06.24
P03 DRM Added	ICP	ICP	19.04.24
P02 General mods	ICP	ICP	05.03.24
P01 First issue	ICP	ICP	12.01.24

REVISION	DESCRIPTION	DRAWN	CHECKED	DATE
----------	-------------	-------	---------	------

12-12

12-12

CLIENT

IAN PALMER ARCHITECTS

Haweswater
Moss Lane
Silverdale
Carnforth
Lancashire
LA5 0SS

Info@ianpalmerarchitects.com
www.ianpalmerarchitects.com

PROJECT TITLE
Royal Northern College of Music

P000001

DRAWING TITLE
Details
Library

SCALE
As indicated
DATE FIRST ISSUED
12.01.24

DRAWING NO.
PR1-IPA-Z1-18_4-GA-A-200360

REVISION
C02