TREE SURVEY SCHEDULE

Arboricultural Data Sheet:				Date of Survey: 23/09/24						Surveyor: C. Salisbury		
Tree No.	Species	DBH (mm)	Height (m)	Age	Crown Spread (m)				Crown clearance	Condition rating	Comments and preliminary management recommendations	Estimated remaining contribution	Tree quality category rating
					N	**E**	**S**	**W**					
T1	Sycamore	710	18.80	M/ FM	5.5	5.0	4.0	4.0	5.00	B	A reasonable specimen situated within the woodland to the rear of the dwelling	60-80	**A3**
T2	Sycamore	1050	6.00	FM/ OM	0.5	0.5	0.5	0.5	-	D	A standing dead stem	0-10	**U**
T3	Sycamore	760	18.80	M/ FM	7.0	3.5	3.5	7.0	7.00	B	A reasonable specimen situated within the woodland to the rear of the dwelling	60-80	**A3**
G1	Holly & Sycamore	230 avg	6.00	EM	-	-	-	-	0.50	B/C	Woodland understory	40-60	**C2**

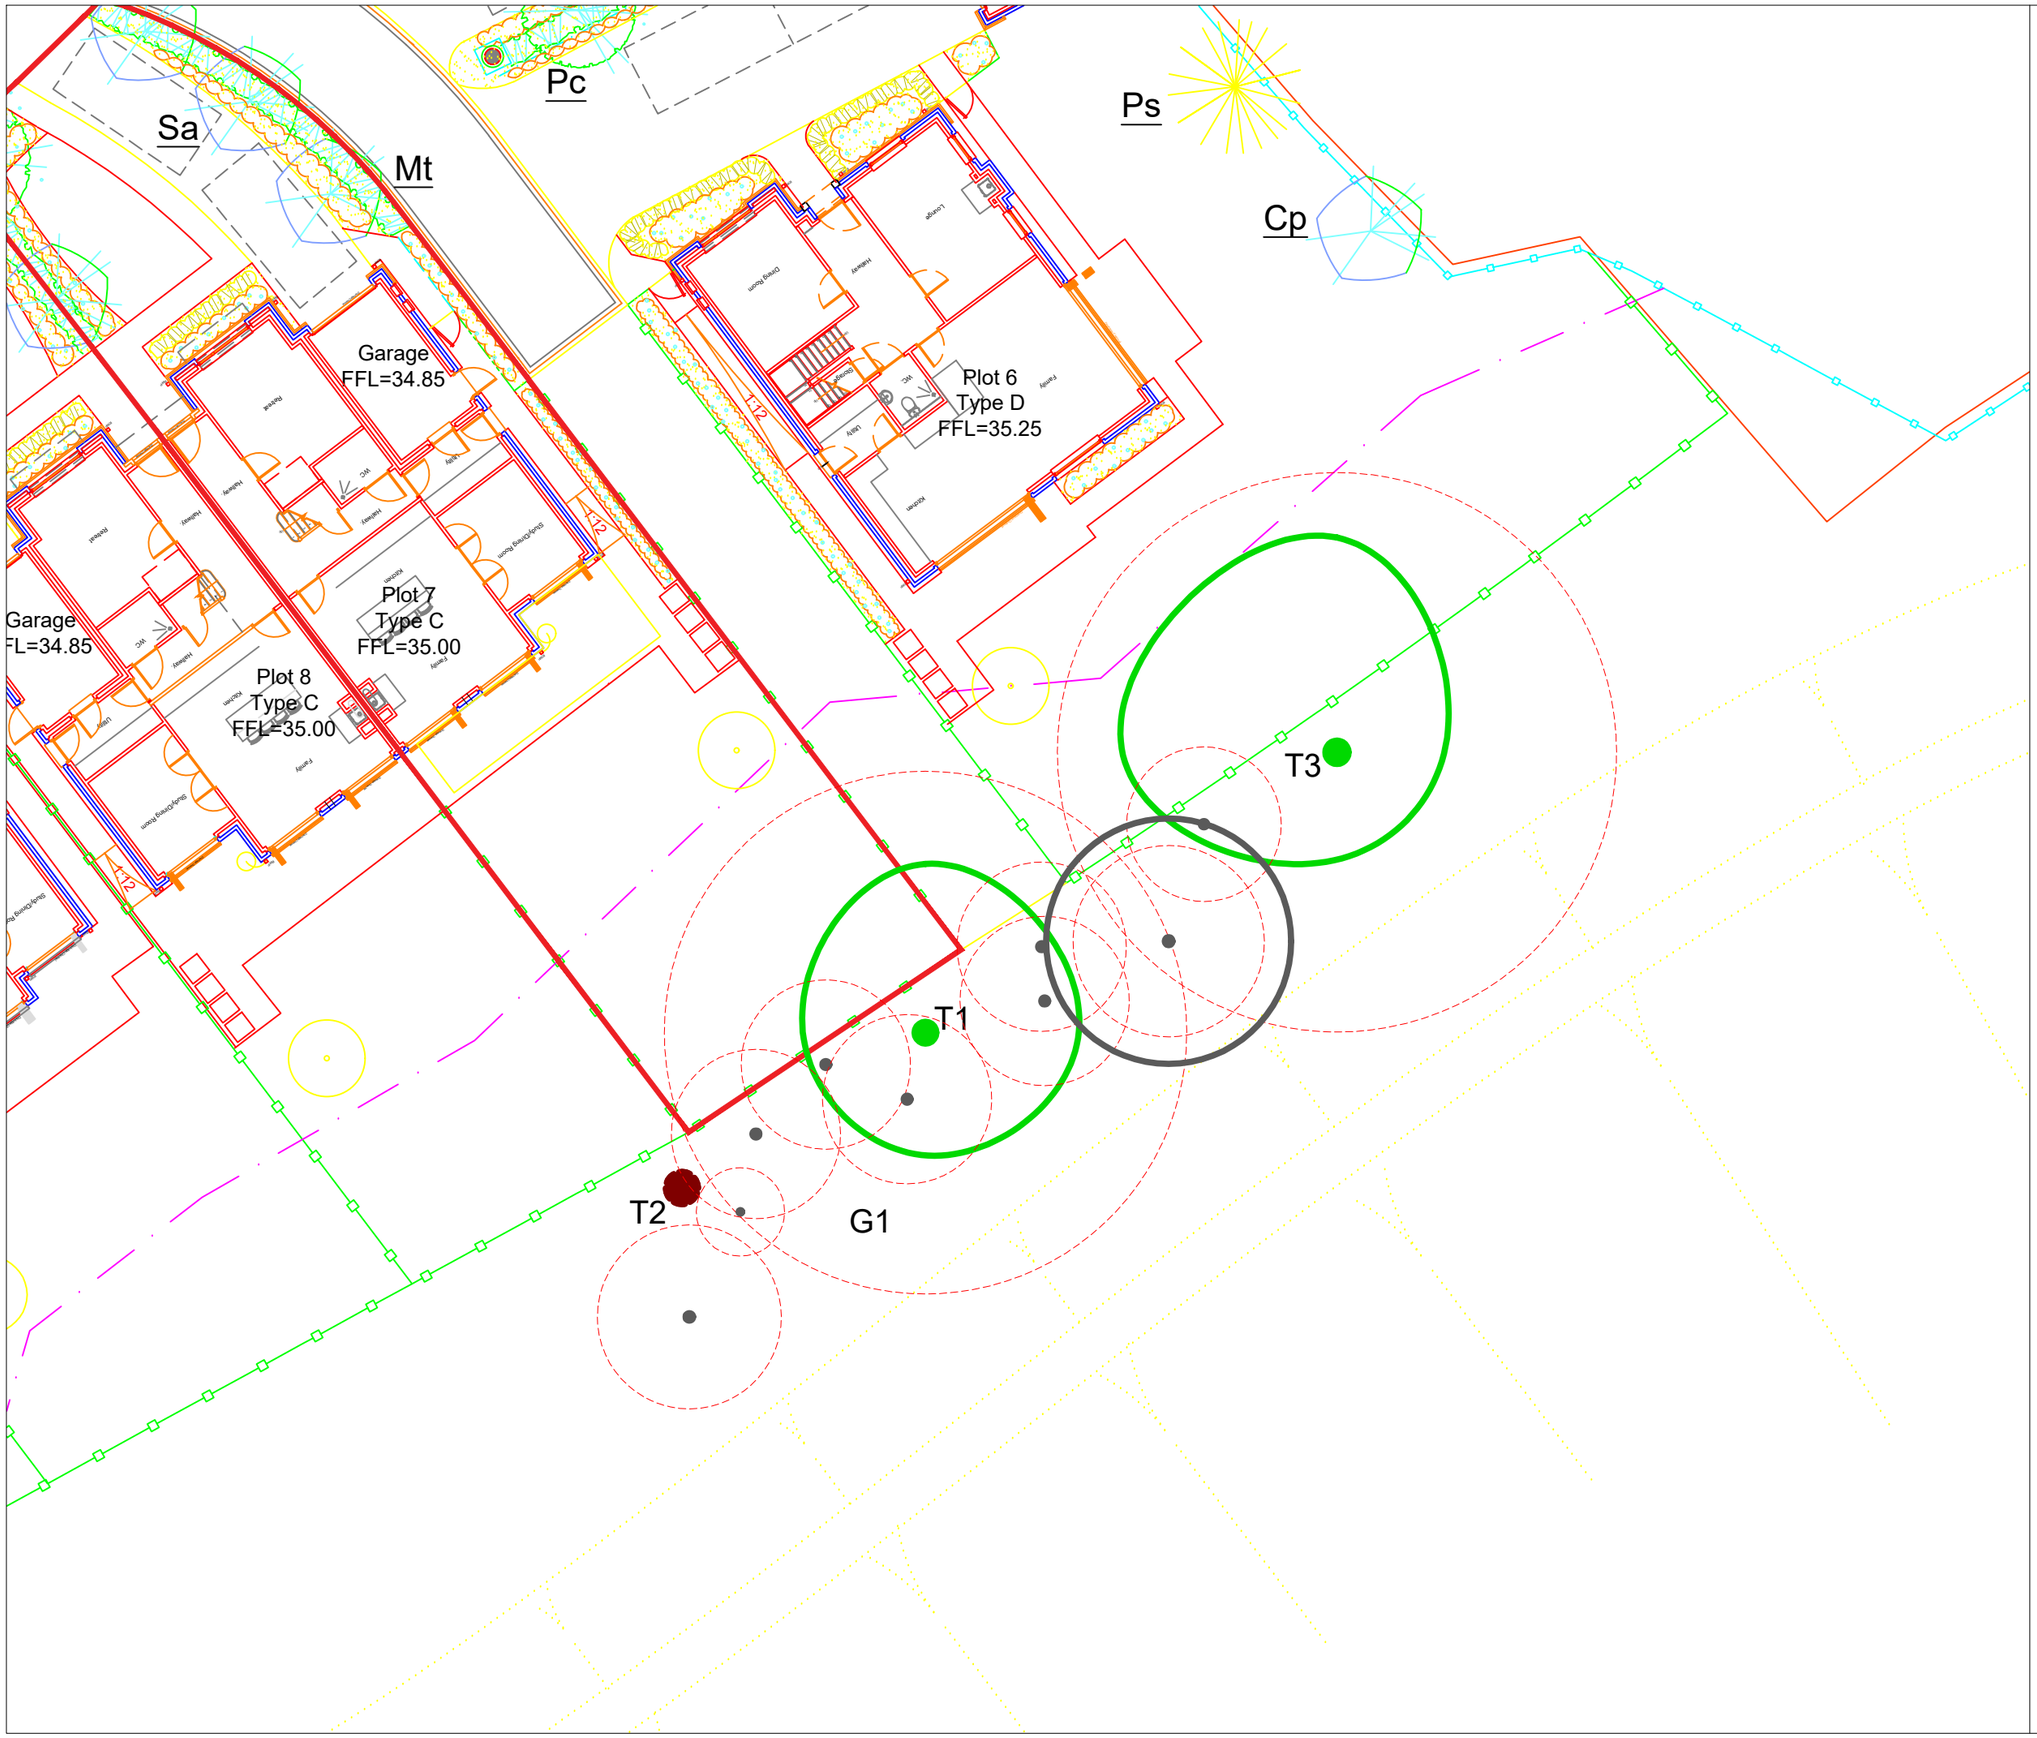

Category A Trees

Category B Trees

Category C Trees

Category U Trees

Root protection area

Mulberry TMC
Adamson House
Towers Business Park
Wilmslow Road
Didsbury
M20 2YY

Tel: 0161 955 3628
Email: info@mulberrytmc.co.uk

Site Address:
7 Hayescroft Gardens
Didsbury

Drawing Title:
BS5837 Plan

Drawing No:
7HGD/BS/01

Date:	Scale:	Drawn by:
27/09/2024	1:200@A3	CJ

Note: Dimensions are not to be scaled from this drawing. All written measurements are to be checked on site by the contractor. Copyright Mulberry TMC.
Note: All rights described in Chapter IV of the Copyright Design & Patents Act 1988 have generally been asserted.