


340 Deansgate
Manchester

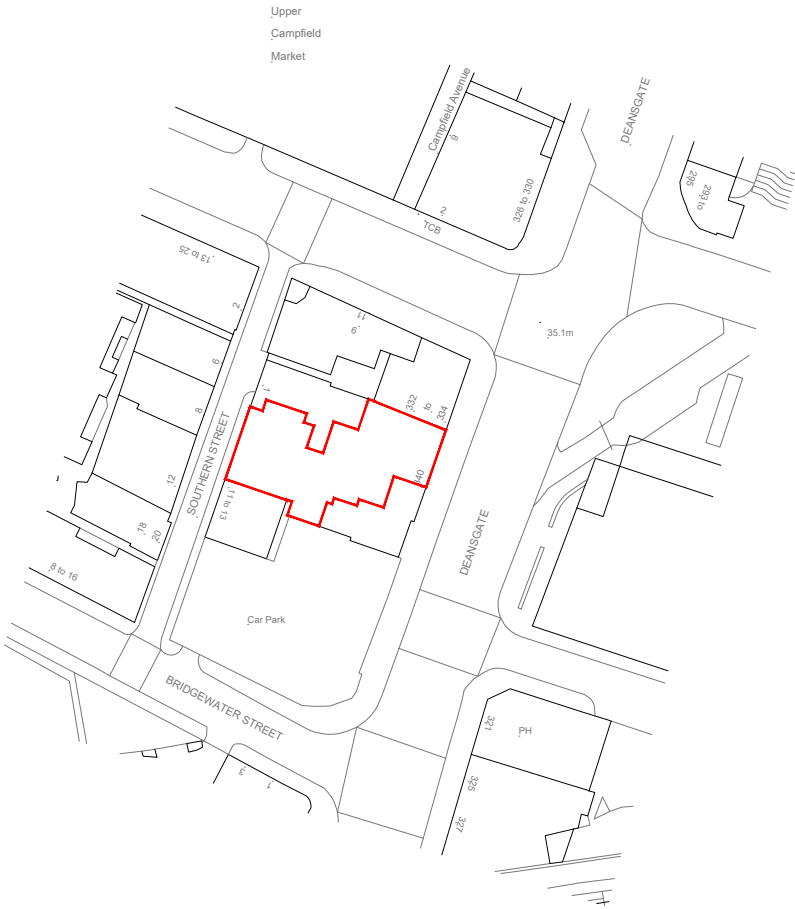

Site Location Plan
Scale 1:1250 @ A3



Block Plan
Scale 1:500 @ A3

Extent of Proposed Works
445 sqm / 4790 sqft

	REV.	DESCRIPTION	DATE	INITIALS	NORTH	CLIENT		DMWR Architects DMWR Architects Limited 16-18 Hutton Garden London EC1N 8AT t 0207 870 3779 e mail@dmwr.co.uk www.dmwr.co.uk				
						PROJECT 340 Deansgate Manchester M3 4LY						
						JOB REFERENCE 24.16854						
						SCALE 1:1250, 1:500 @A3						
						DRAWING Site Location and Block Plan		DRAWN ZV				
						PROJECT CODE XA-DNSG_XXX						
					PLANNING	ORIGINATOR DMWR	DIVISION Z07	LEVEL 00	DRG. NO. PL-A-2001	REV V1		