




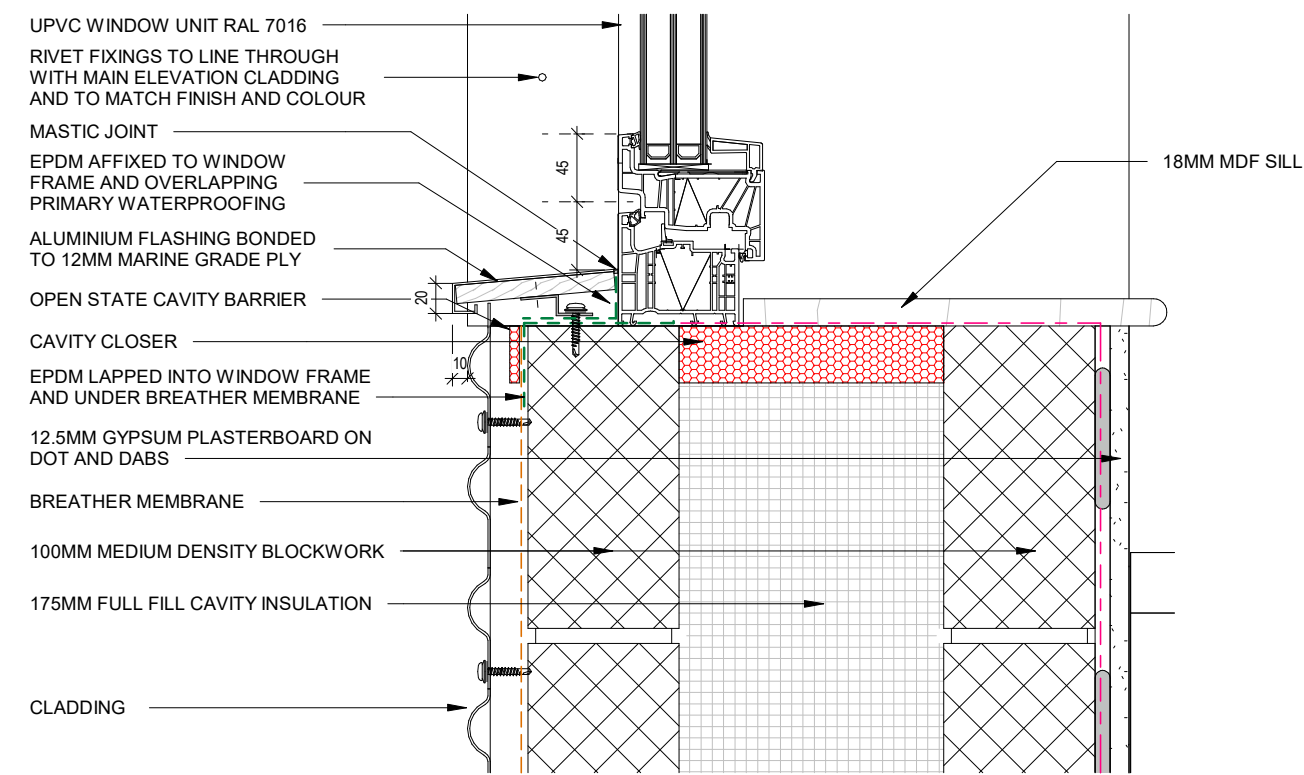


Window Cill Detail
Scale @ 1 : 5

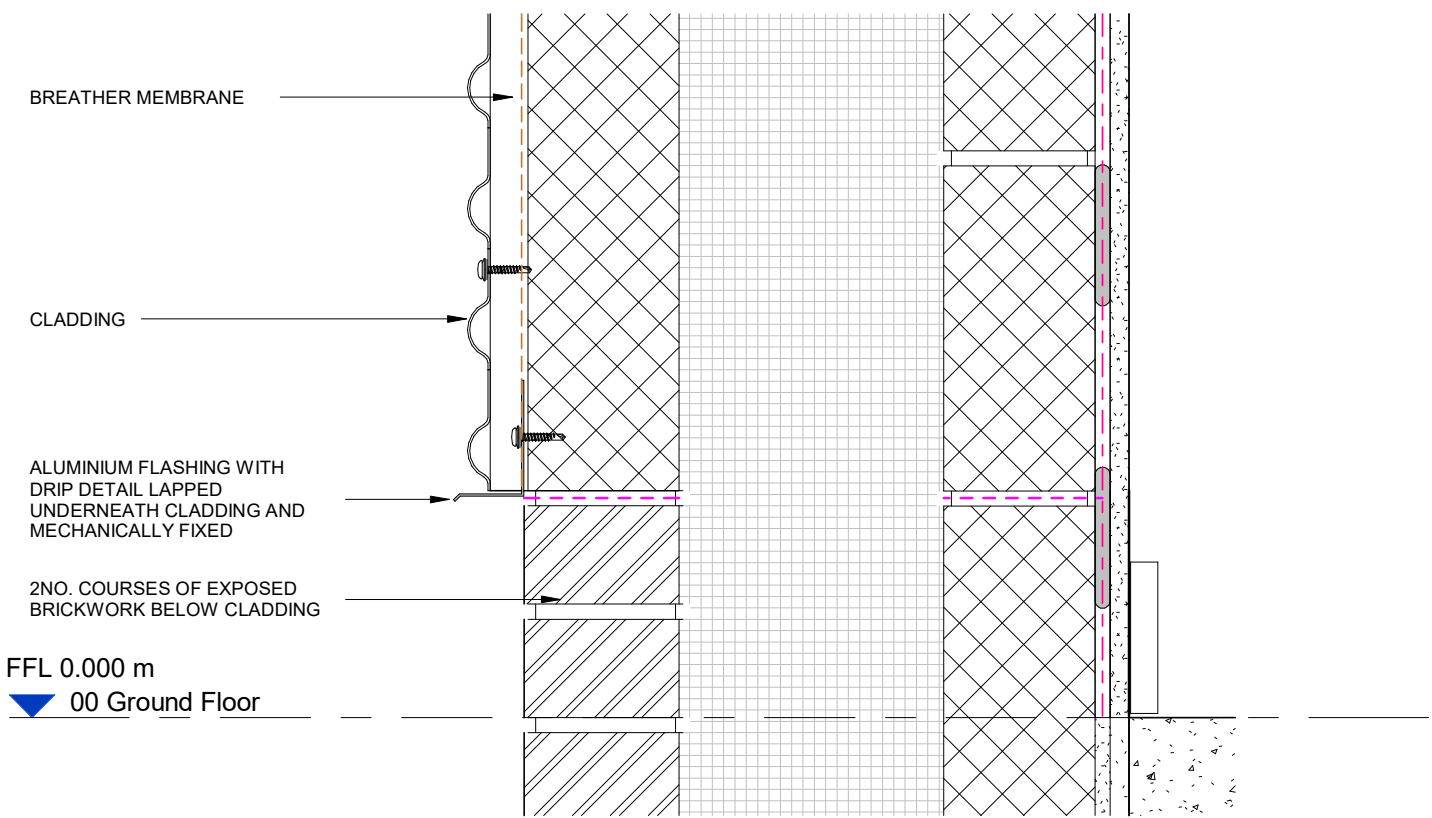


Base of Cladding
Scale @ 1 : 5

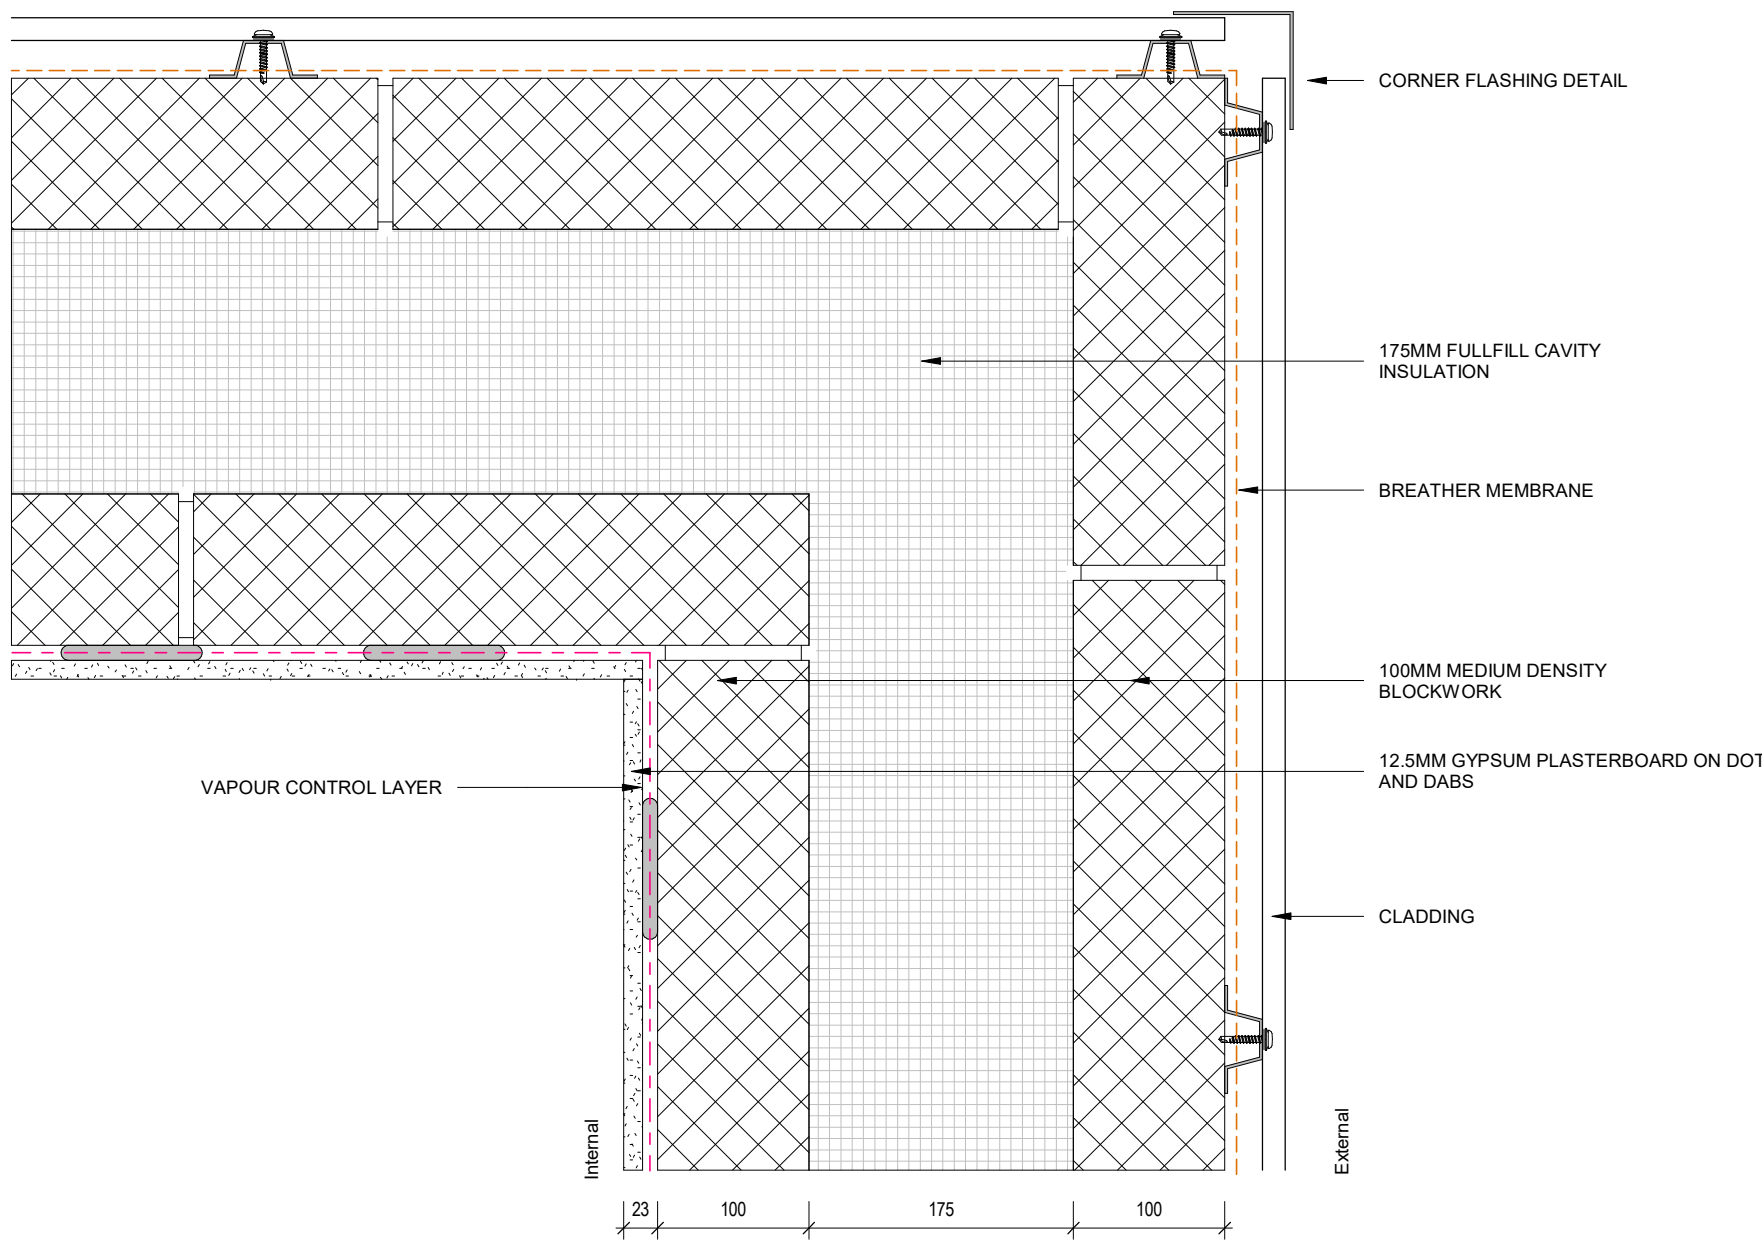

Typical External Wall Corner Plan Detail
Scale @ 1 : 5

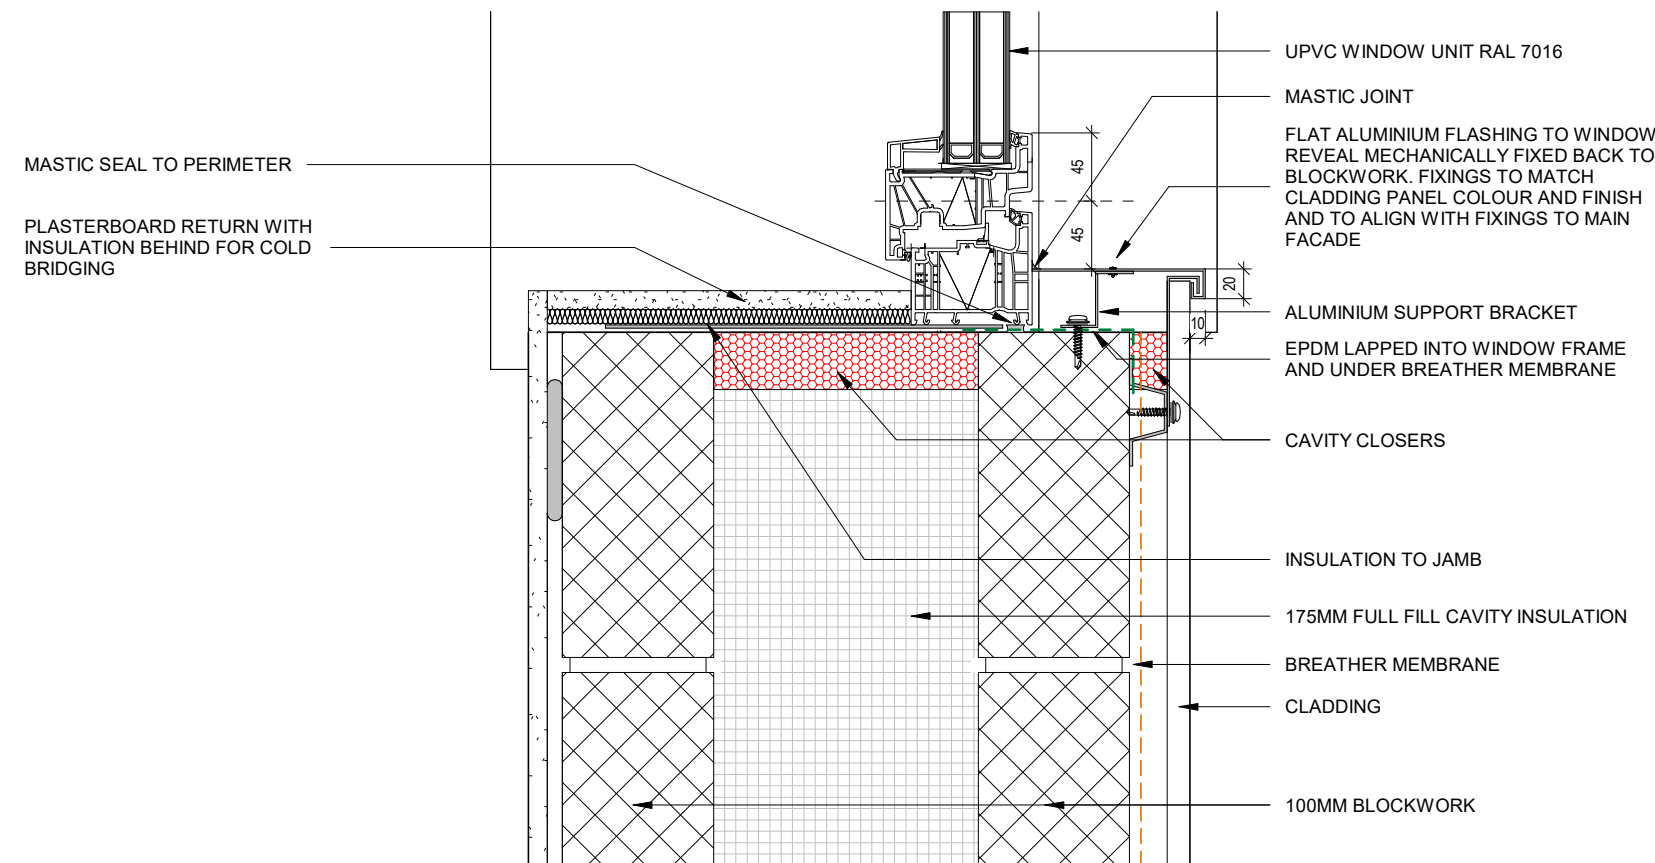

Window Jamb Detail
Scale @ 1 : 5

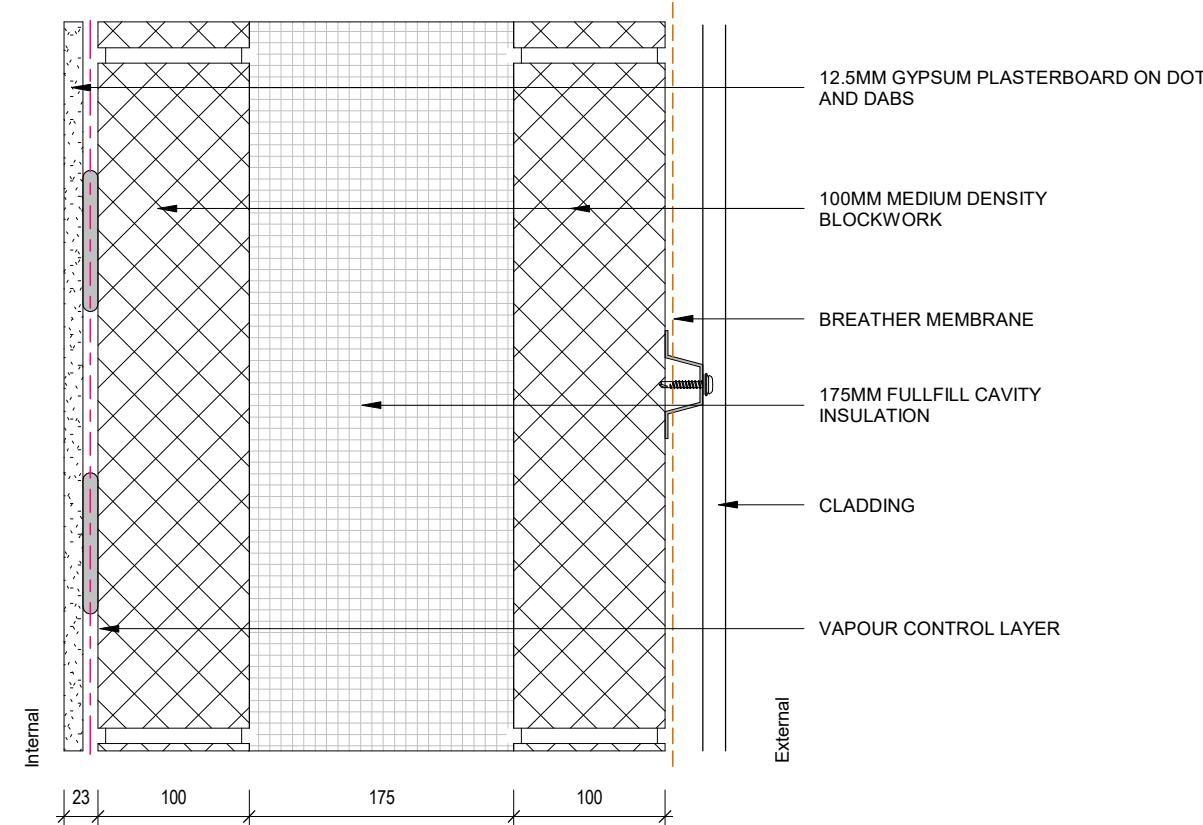

Typical External Wall Plan Detail
Scale @ 1 : 5

NOTES

- All dimensions and levels are to be checked on site.
- Any discrepancies are to be reported to the architect before any work commences
- This drawing shall not be scaled to ascertain any dimensions. Work to figured dimensions only.
- This drawing shall not be reproduced without express written permission from AEW.
- Title overlay drawings and ownership boundaries are produced using all reasonable endeavors. AEW cannot be responsible for the accuracy or scale discrepancy of base plans supplied to them.
- All works are to be undertaken in accordance with Building Regulations and the latest British Standards.
- All proprietary materials and products are to be used strictly in accordance with the manufacturers recommendations.

This drawing contains the following model files: -

13095-AEW-XX-XX-M3-A-0002

CDM 2015

Client notified of duties: 06/09/22

Principal Designer: C-CDM Services

Unless noted below, all known hazards have been highlighted on the drawing:

LEGEND

- WATERPROOF LINE
- AIRTIGHTNESS LINE
- DPM
- POLYTHENE SEPARATION LAYER
- BREATHER MEMBRANE
- VAPOUR CONTROL LAYER

P01	16/01/25	Window frame details updated to UPVC	JL	BS
Rev	Date	Description	Drawn By	Checked By

Status	Purpose of Issue
S2	For Information

drawing stage **STAGE 5**

client

Embassy Village

project

Embassy Village

drawing title

Window details

date	09/14/23	drawn	Author
scale @ A1	As indicated	checked	Checker

Rev
P01

Dwg No
13095-AEW-B1-XX-SK-A-SK007

aew architects
0161 214 4370
www.aewarchitects.com

aew