


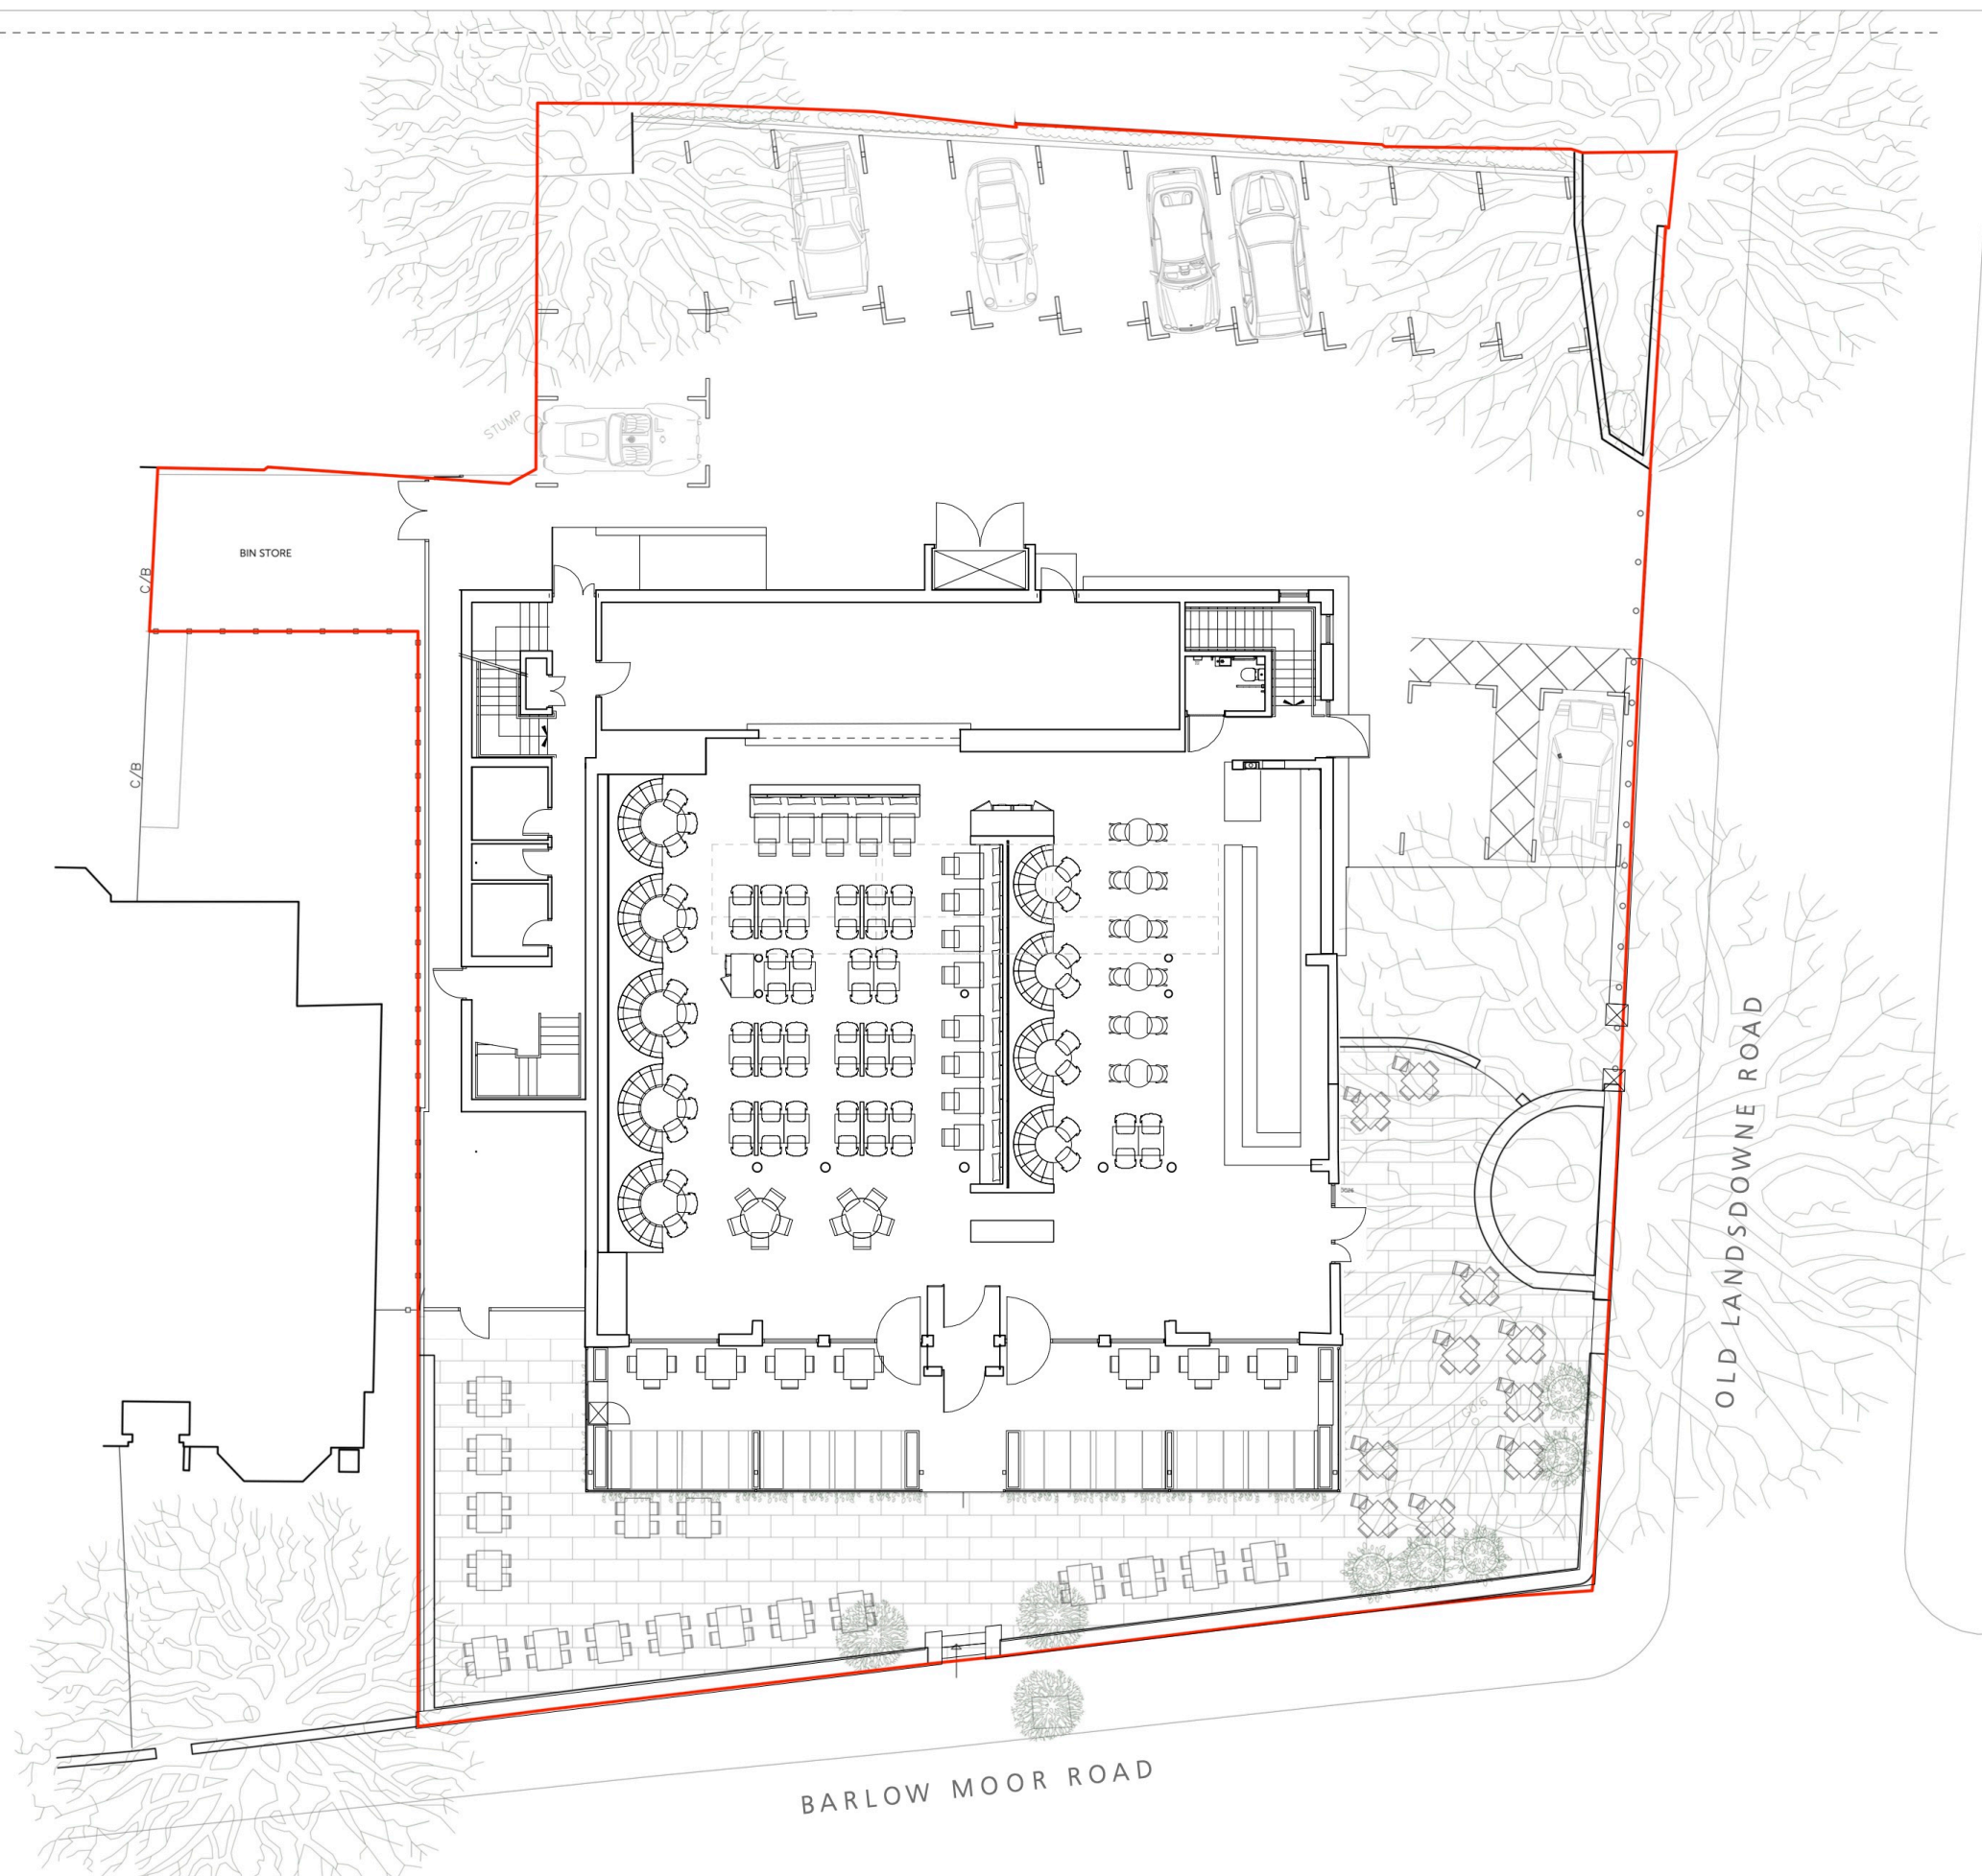

0 2 4 6 8 10
Metres

Jonathan Davidson Architects

Architecture & Industrial Design
47 Hilton Street
MANCHESTER
M1 2EF
t: 0161 711 0835
e: inbox@jddavidsonarchitects.com
w: www.jddavidsonarchitects.com

Client Elle R Leisure
Project **Albert's Restaurant & Bar**
Barlow Moor Rd, Didsbury
Scale 1:200 @ A3
Date Nov 2024

Document **Planning Drawing**
Existing Ground Floor & Site
Status For information

Doc Ref	381	PD	0101	-
---------	------------	-----------	-------------	----------