




Proposed Section 3
1 : 200

Level 00
0

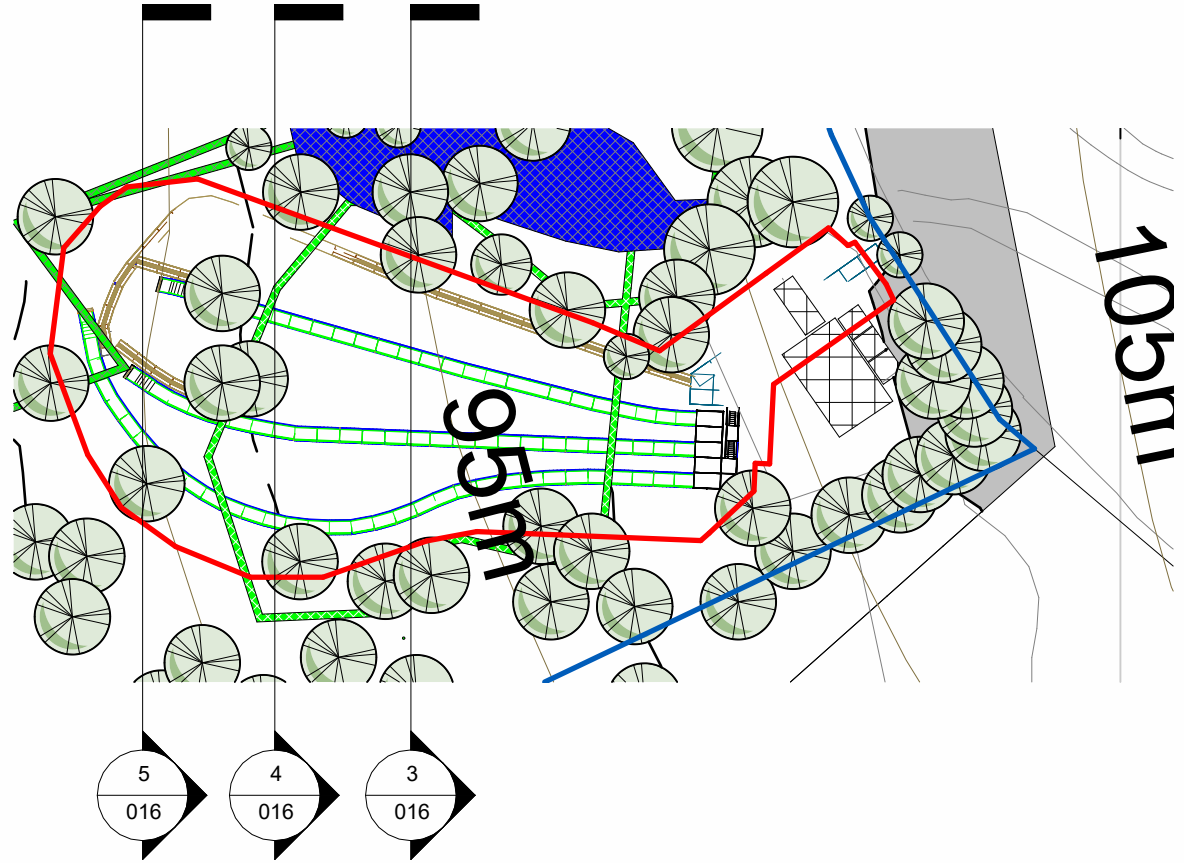

Return Route - Main Run Length - 95.49m
Slide A Link Length - 14.78m
Slide B Link Length - 11.55m


Slide A - total length - 64.76m
average width - 2m

Slide B - total length - 72.64m
average width - 2m

Slide C - total length - 91.43m
average width - 2m

Proposed Section 4
1 : 200

Level 00
0

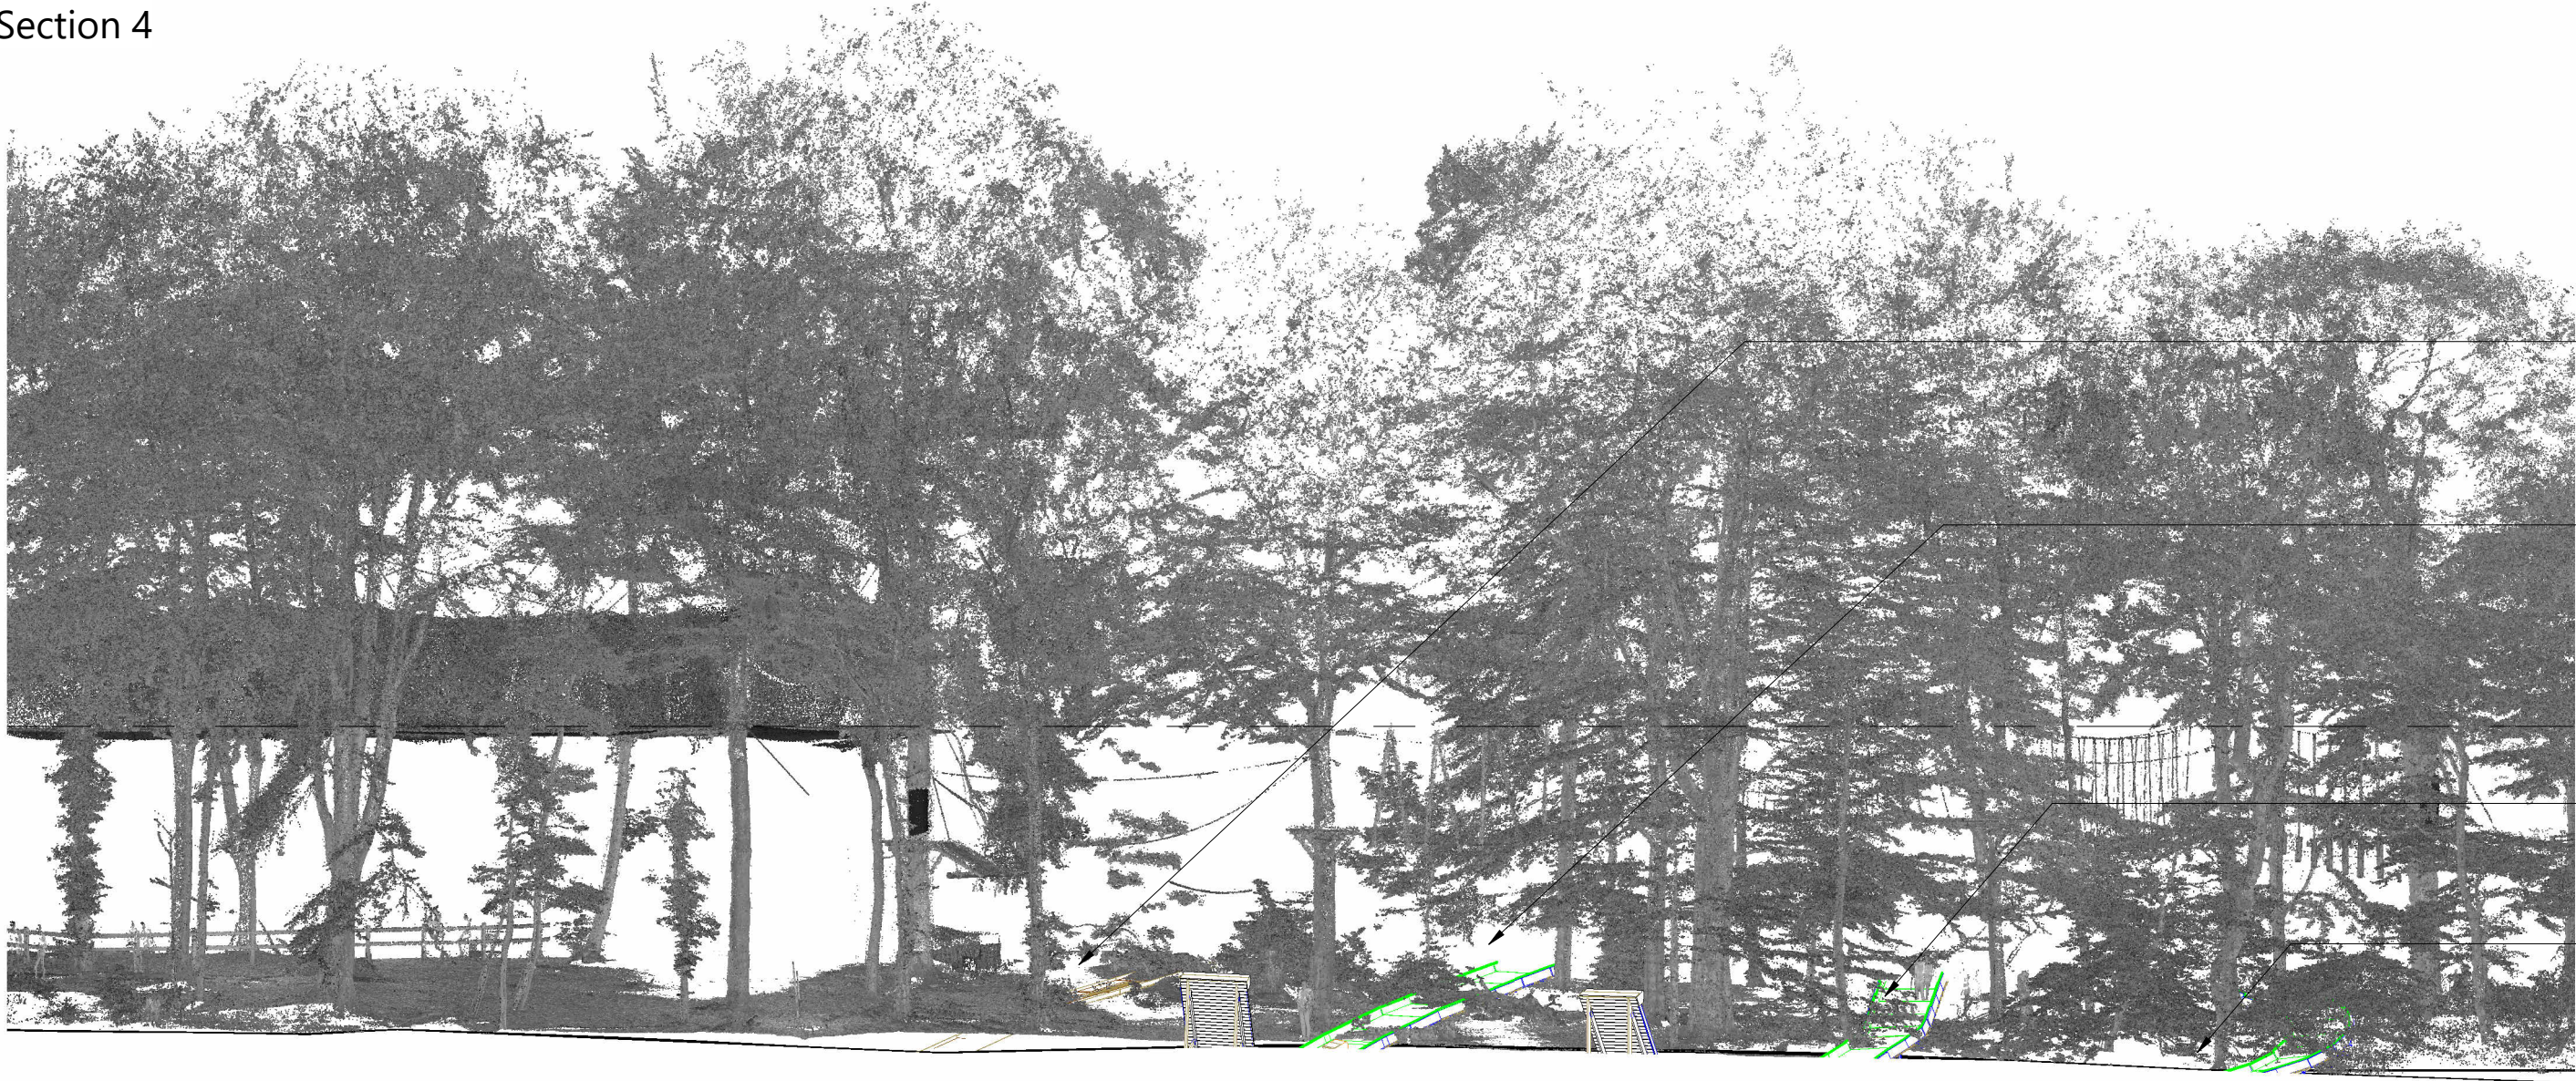

Return Route - Main Run Length - 95.49m
Slide A Link Length - 14.78m
Slide B Link Length - 11.55m


Slide A - total length - 64.76m
average width - 2m

Slide B - total length - 72.64m
average width - 2m

Slide C - total length - 91.43m
average width - 2m

Proposed Section 5
1 : 200

Level 00
0

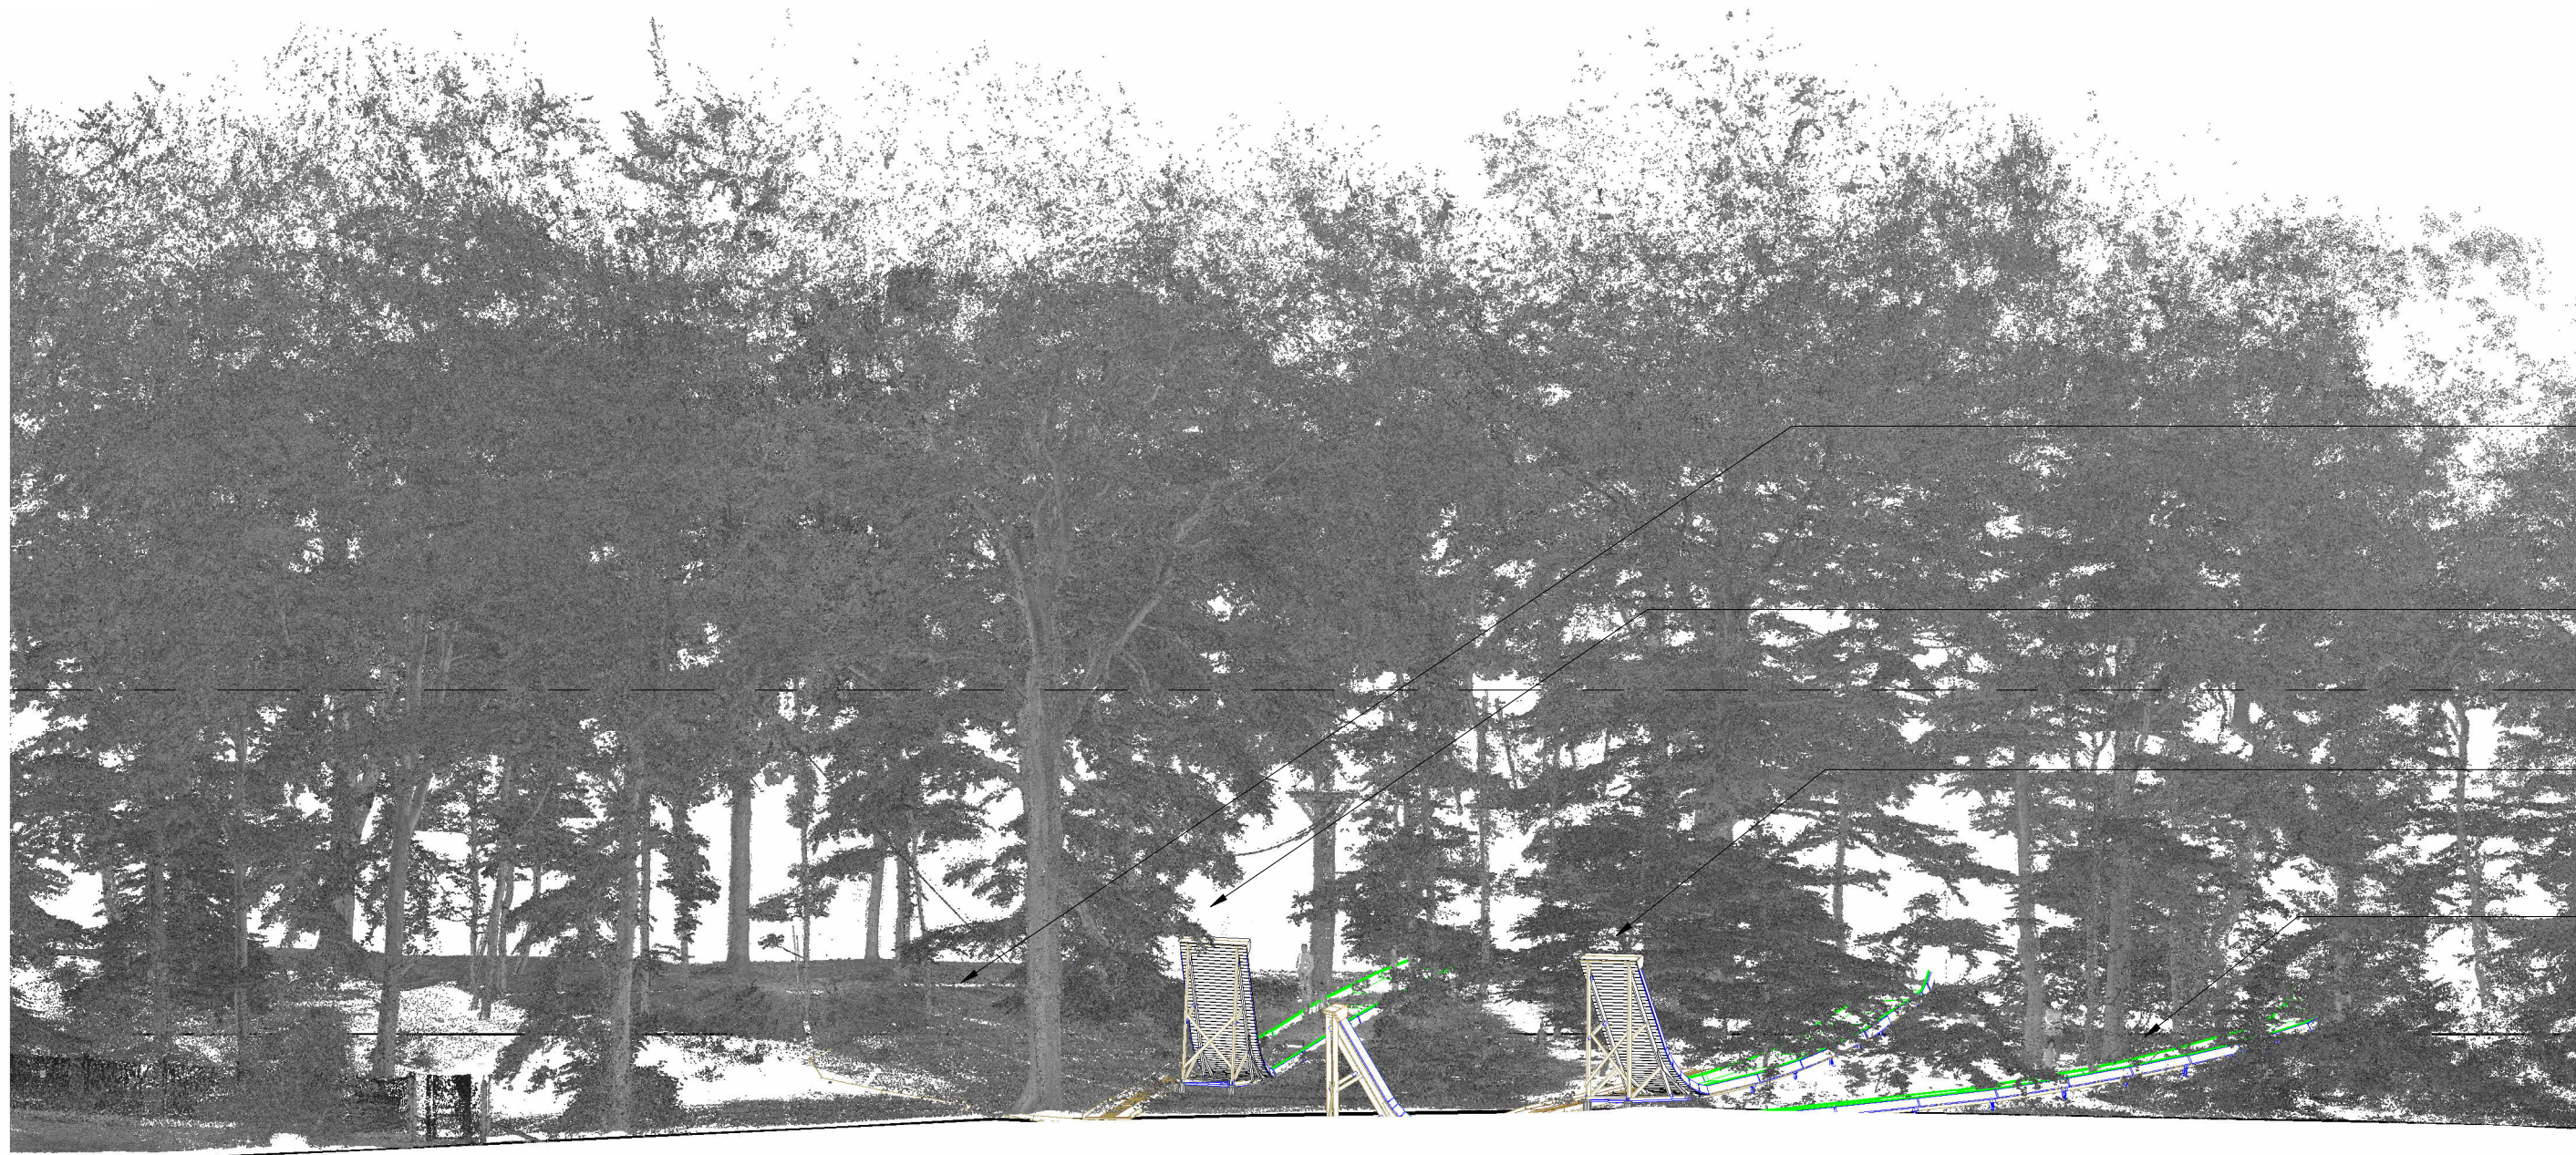

Return Route - Main Run Length - 95.49m
Slide A Link Length - 14.78m
Slide B Link Length - 11.55m

Slide A - total length - 64.76m
average width - 2m

Slide B - total length - 72.64m
average width - 2m

Slide C - total length - 91.43m
average width - 2m

P01	Level of slide relative to ground amended	06.01.25	BOD
P00	Planning Issue	01.11.24	BOD
Rev	Description	Date	Issued by



Menai House
Holyhead Road
Llanfairpwll
Anglesey
LL61 5UJ

01248 715006
info@dewis.uk.com
www.dewis.uk.com

Syrfewyr Siartredig Adeiladu Penseiri Siartredig Rheolwyr Proiect Ymgynghorwyr Pensaernïol Technolegwyr Pensaernïol Siartredig Ymgynghorwyr Adeiladau Hanesyddol	Chartered Building Surveyors Chartered Architects Project Managers Architectural Consultants Chartered Architectural Technologists Historic Building Consultants
---	---

Client



Project

Heaton Park

Drawing

PROPOSED SECTIONS 2 OF 2

File No.

D927 - DEW - XX - XX - A - DR - 016 -
PROPOSED SECTIONS 2 OF 2

ORIGIN	DISC.	ZONE	LEVEL	TYPE
DEW	DR	XX	XX	A
Drwg. No.	Rev.	Scale	Drawn by	
016	P01	As indicated	BOD	
Plot Date	Size	Issue Status	Approved by	
25.10.24	A1	PLANNING	DW	

This drawing must be read in conjunction with all related drawings.
All dimensions must be checked and verified on site before commencing
any work or producing shop drawings.
The originator should be notified immediately of any discrepancies.
Only figured dimensions are to be worked to.
This drawing is copyright and remains the property of DEWIS architecture.