

Conway Architectural Design shall have no responsibility for any use made of this document other than for that which it was prepared and issued. This drawing should not be scaled. Work to figured dimensions only.
All dimensions and levels to be checked on site. No building work is to be started until all relevant approvals are in place.
Any discrepancies should be reported to Conway Architectural Design.
This drawing should not be reproduced without written permission from Conway Architectural Design.
Standard Building Regs Notes are to be provided by Conway Architectural Design prior to a building regs application being submitted.

Fencing to be 2000mm high post and panel.
See below sample image.



Post And Panel Fence


Grassed area.



Ornimental shrubs - mixture of Euphorbia Wulfenii, Fatsia Japonoca, Juniperus Mint Julep and Hebe Sutherlandii.



Grey Bound Resin
See below sample image

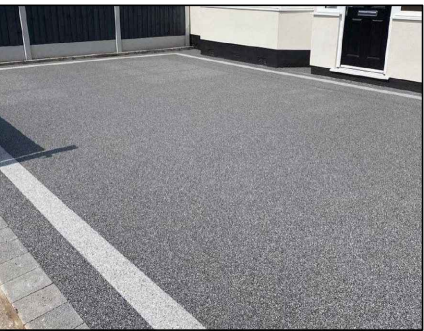

Grey Bound Resin For Upper Garden


Conway Architectural Design

6 Conway Close
Alkrington
Middleton
Manchester, M24 1EW
E: conway-design@outlook.com

JOB TITLE : Ground Floor Offices And First Floor Flats
ADDRESS : 1110 to 1112 Rochdale Road, Blackley
DRAWING TITLE : Proposed Upper Gardens Serving Flats
SCALE : As Noted @ A2
DRAWN : xxx
DATE : 04.12.24

JOB NO./
DWG NO.

907-12

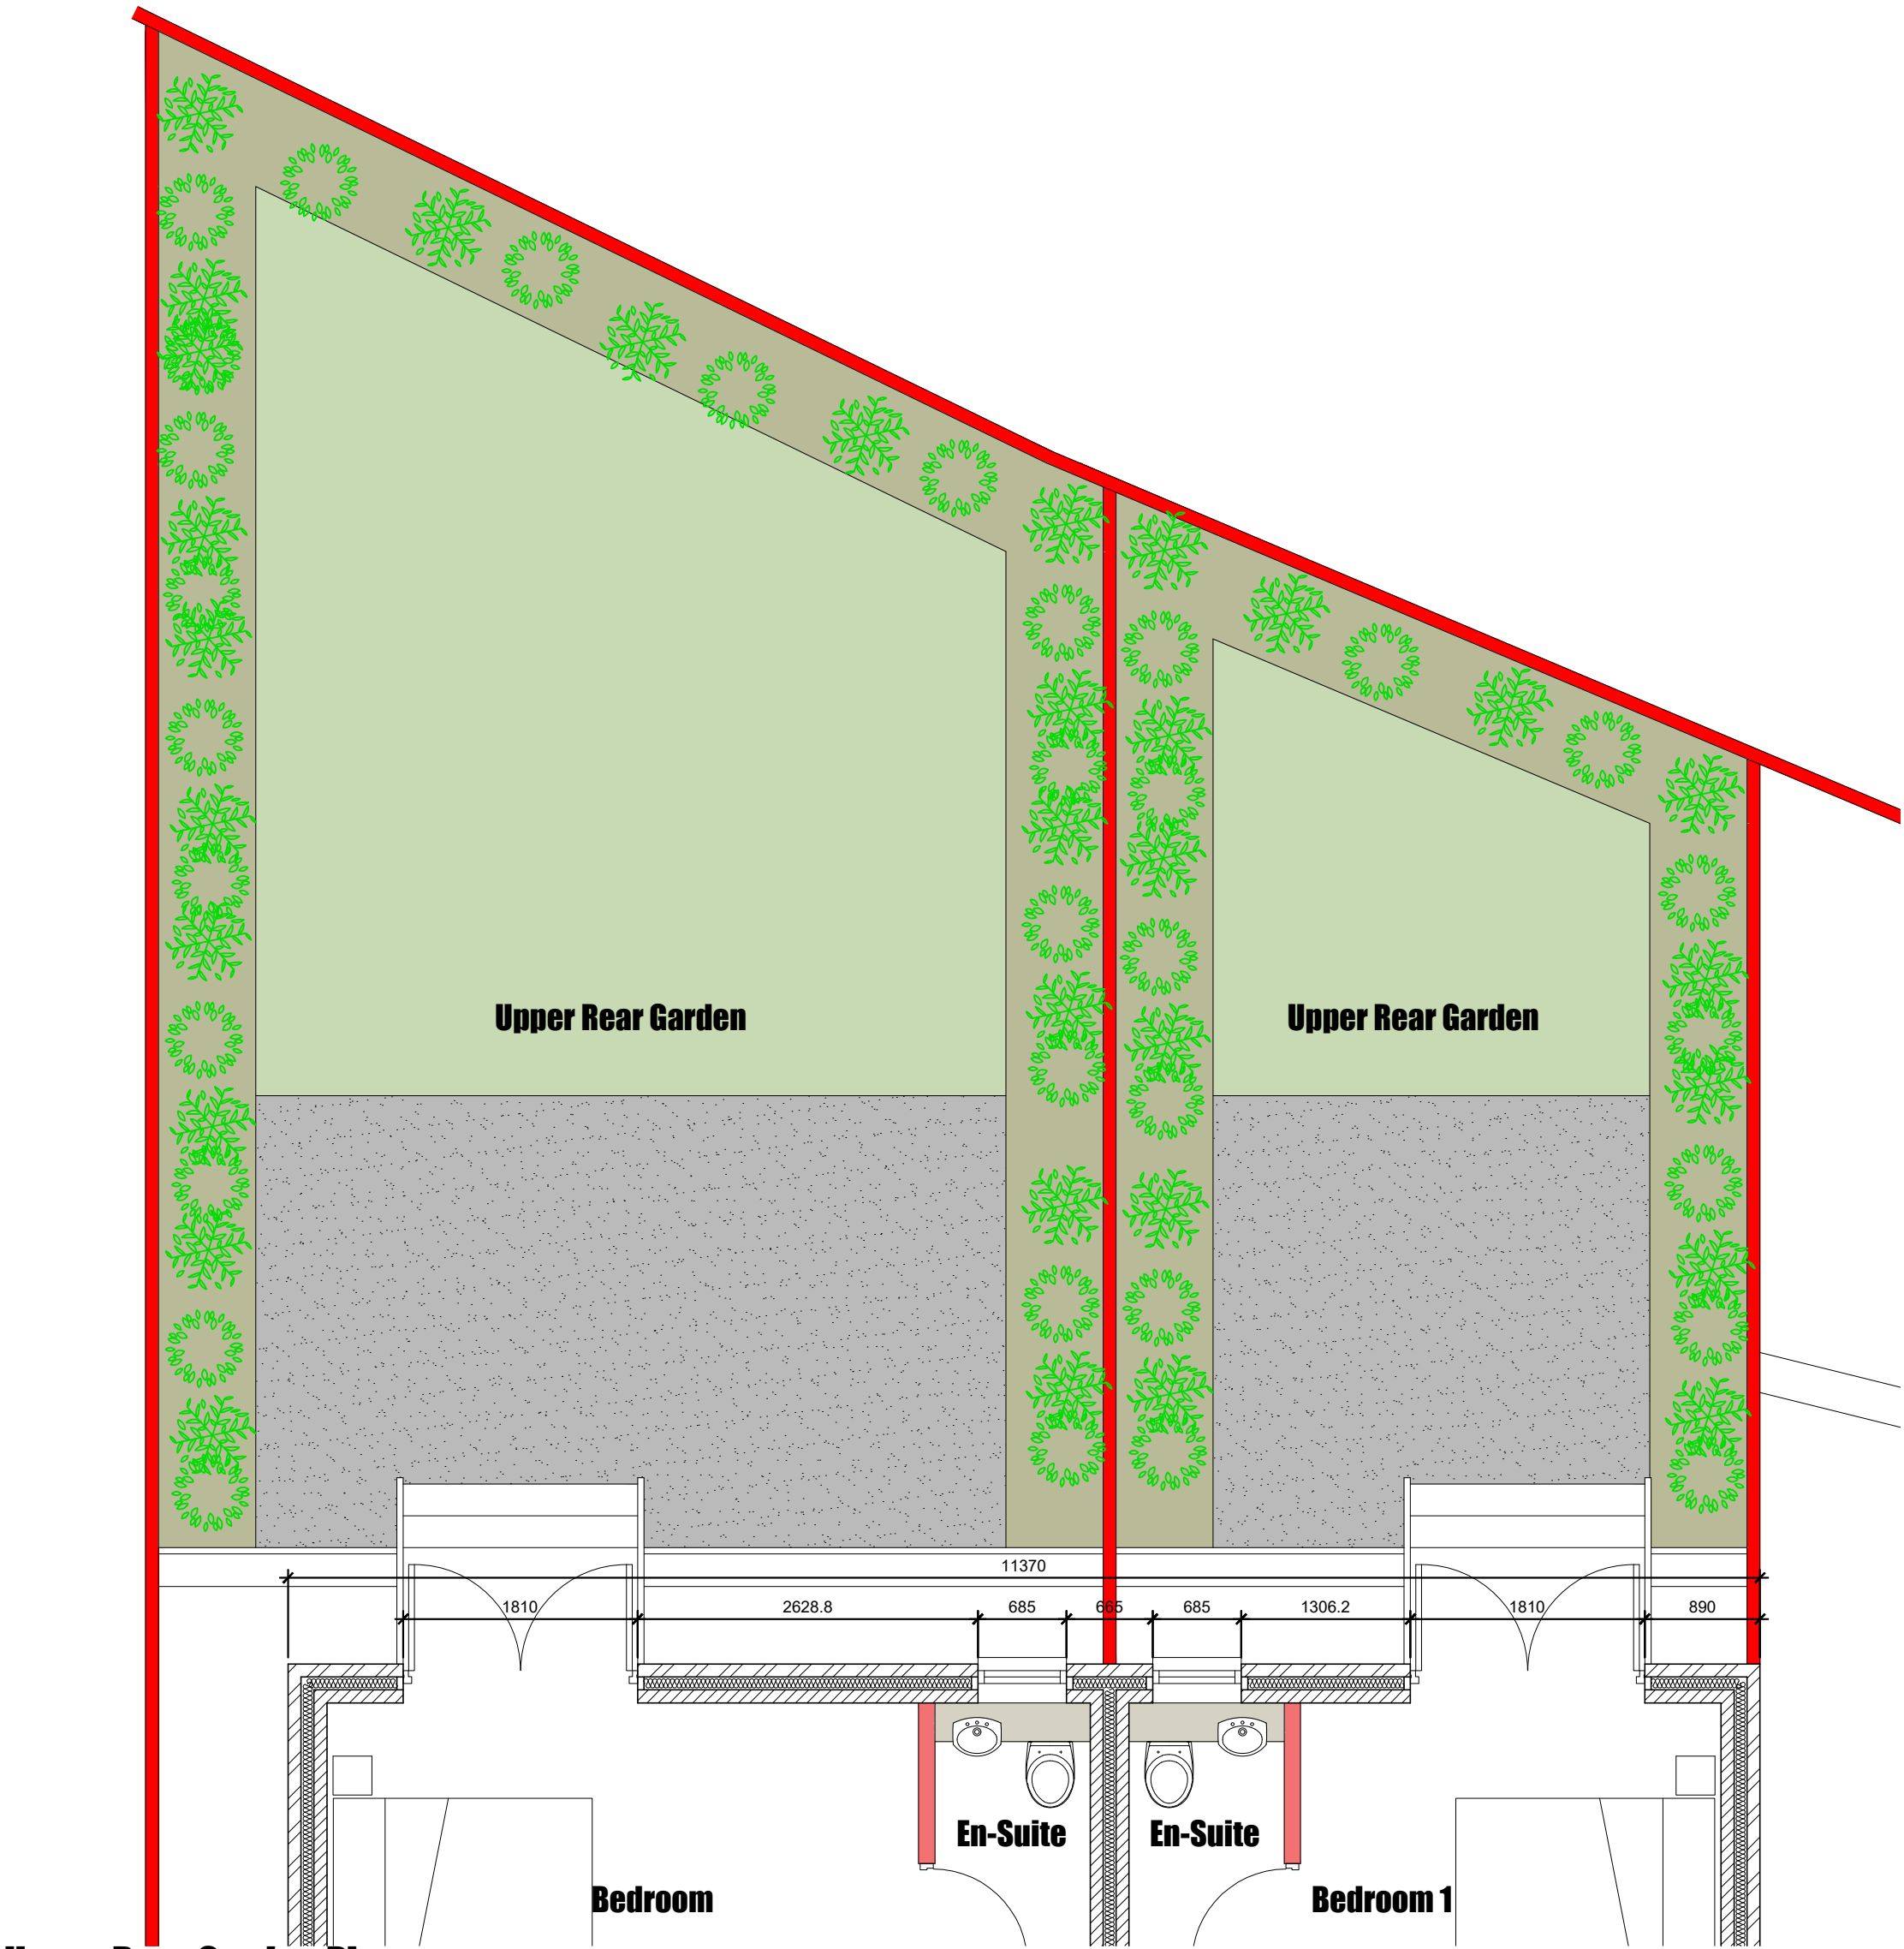

Upper Rear Garden Plan
Scale 1:50