
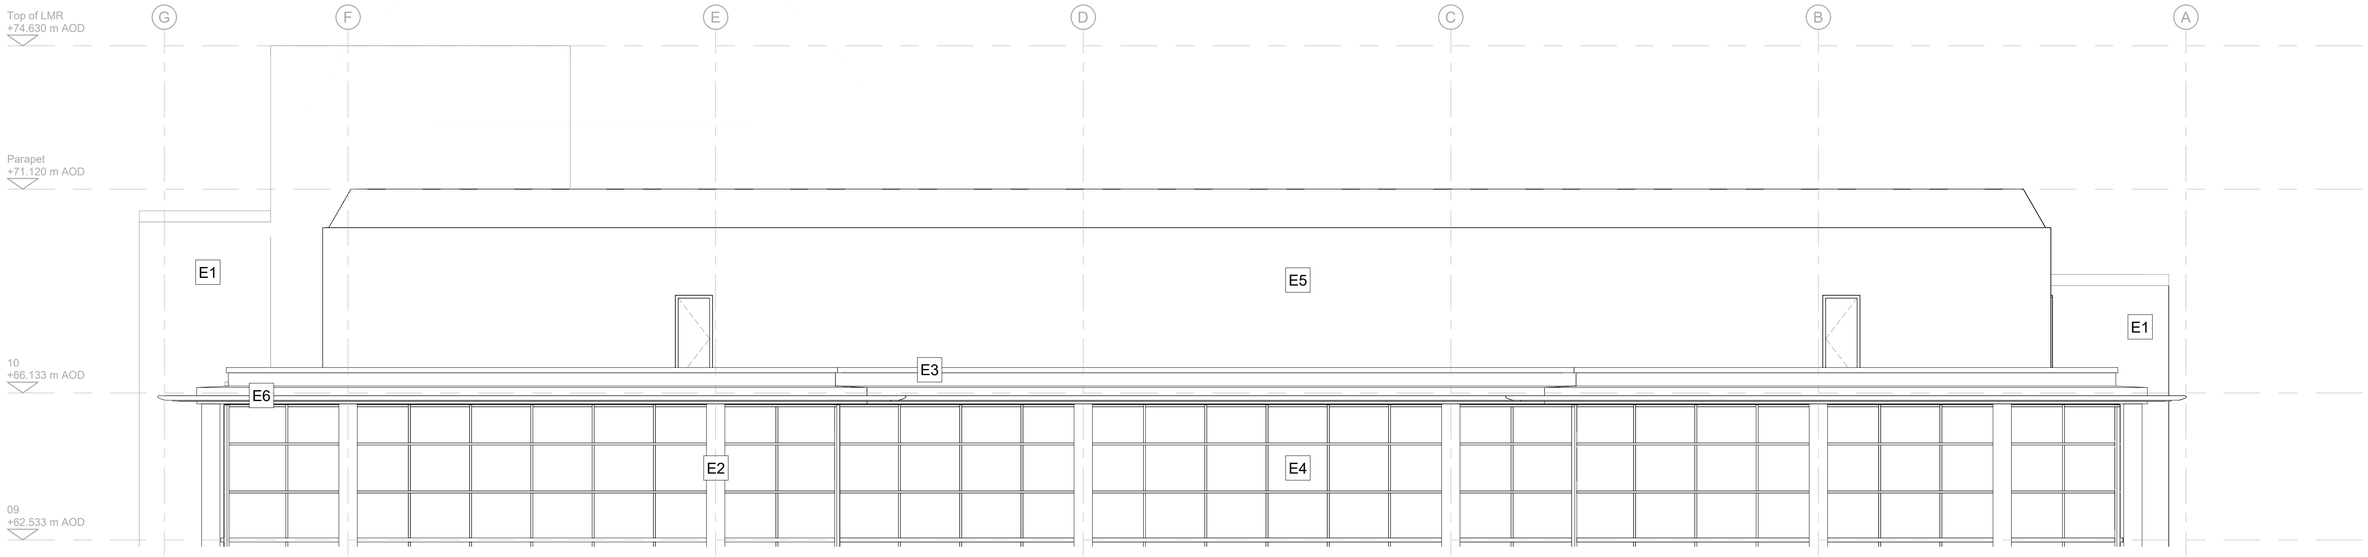


Existing L10 Detailed Elevation

Scale 1:75 @ A1

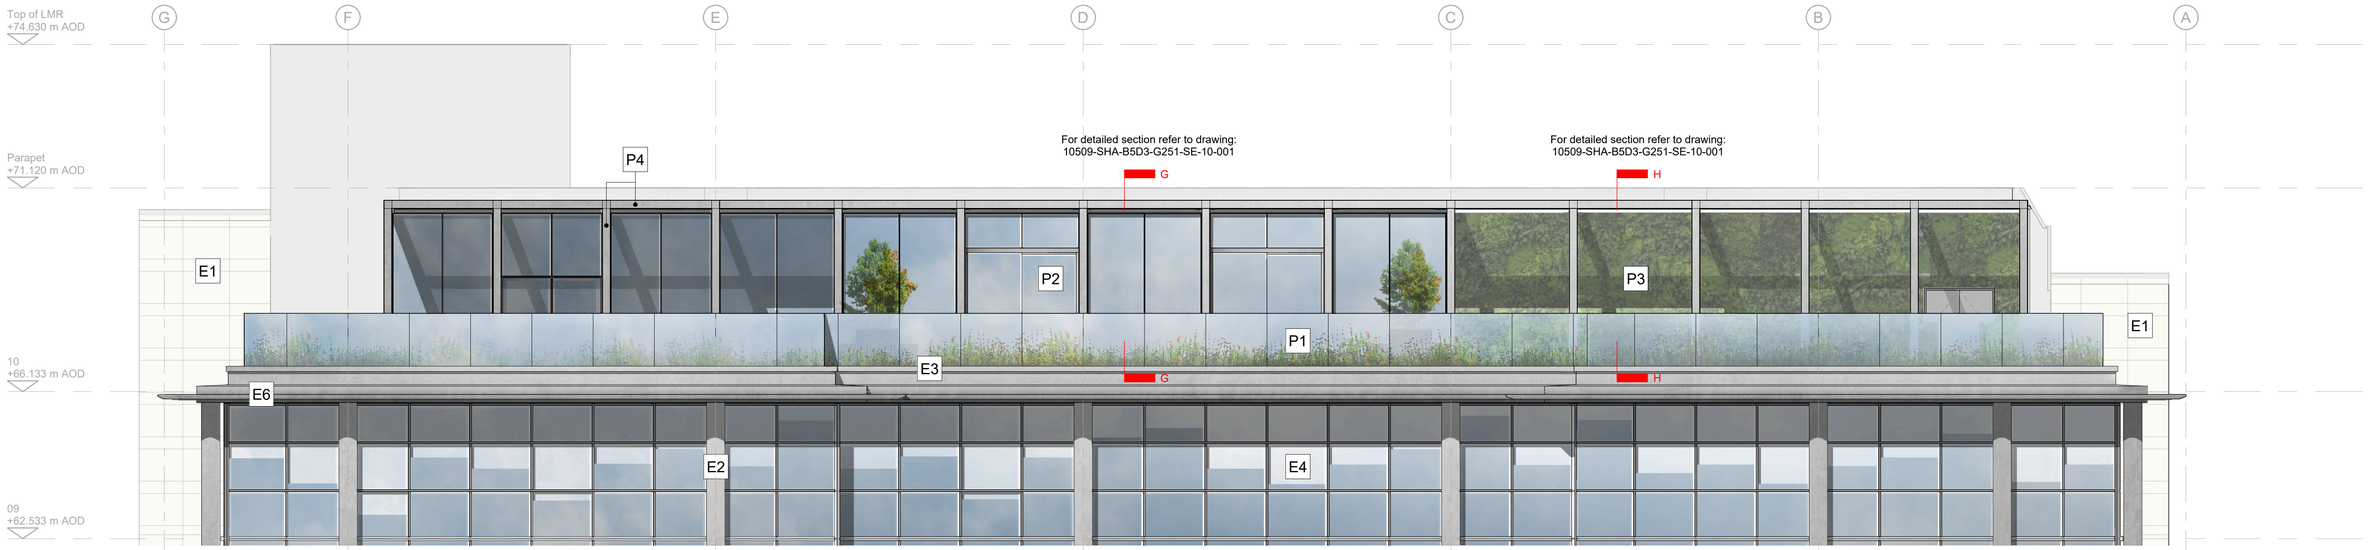

Proposed L10 Detailed Elevation

Scale 1:75 @ A1

Material Key:

Existing

- E1 Stone curtain walling
- E2 Silver metalic clad columns
- E3 Silver metalic flashing
- E4 Glazed curtain walling
- E5 Silver metalic plant screen
- E6 Silver metalic brise soleil

Proposed

- P1 Glass Balustrading
- P2 Double glazed curtain walling with integrated door set
- P3 Green wall / planting (subject to detailed design)
- P4 New BMU structure with dark grey metalic / painted finish

This drawing is copyright
Do not scale off dimensions.

All dimensions to be checked on site by contractor.

Contractor to report any dimensional discrepancies, errors or omissions prior to commencing on site.

Rev	Date	Description
P01	30-09-2024	Planning Submission
P02	03-12-2024	Planning Submission (Revised)

Project Title
One Hardman Boulevard
Manchester

Drawing Title
External Walls Detail Elevations
Level 10 (Roof Level)

Project No
10509

Scale
1 : 75@ A1

Status
PLANNING

PROJ - ORIG - ZONE - ROLE - CLAS - TYPE - LOC - SEQ
10509-SHA-ZZ-A-B5D3-G251-EL-10-001

Revision
P02

simpsonhaugh
Birmingham +44 (0)121 233 1874
Manchester +44 (0)161 835 2345
London +44 (0)20 7549 4000

SimpsonHaugh Architects Ltd 2024