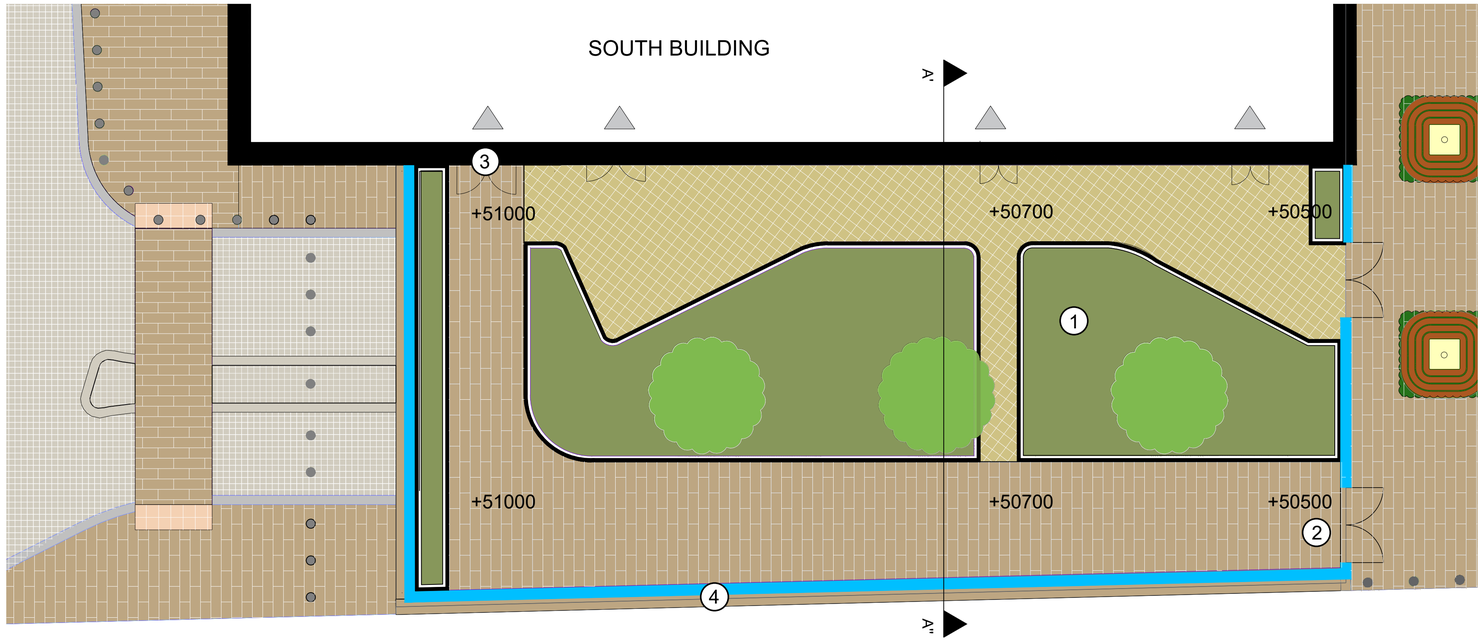




1
2310009

THE TERRACE - PLAN VIEW

SCALE 1:100

KEY

1. RAISED PLANTERS WITH SHRUB PLANTING AND 3NO. SMALL TREES
2. GATED ACCESS TO CYCLE STORE ENTRYWAY
3. ACCESS TO CYCLE STORE WITHIN SOUTH BUILDING
4. BALUSTRADE TO PROVIDE PROTECTION FROM FALL HEIGHT TO PARK AT LOWER LEVEL

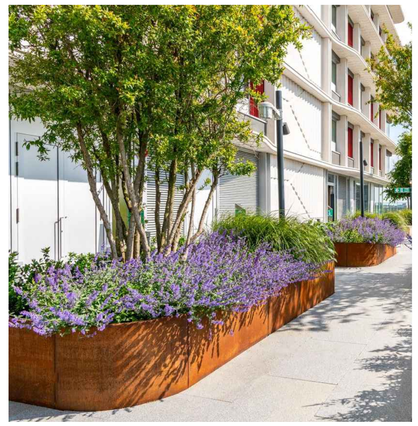


RAISED PLANTER - PRECEDENT IMAGE

GENERAL NOTES:

1. This drawing and its contents have been prepared to support, and are intended solely as information, for the Manchester Digital Campus planning application.
2. This drawing is to be read in conjunction with the Design and Access Statement and other documentation provided as part of this planning application.
3. This drawing is to be viewed or printed at scale shown.
4. The design has been based on current services information/surveys available.
5. The background information shown is based on the latest OS map data. Ordnance Survey, (c) Crown Copyright 2024. All rights reserved.
6. All planting is to comply with the relevant sections of BS 3936 Nursery Stock Specification.
7. All tree planting shall be positioned in accordance with BS 5837 Trees in relation to design, demolition, and construction - Recommendations and BS 8545 Trees: from nursery to independence in the landscape - Recommendations.
8. All root barriers shall be implemented as per the manufacturer's recommendations and as per guidance set out in BS 8545 Trees: From Nursery to Independence in the Landscape - Recommendations.


SOUTH BUILDING

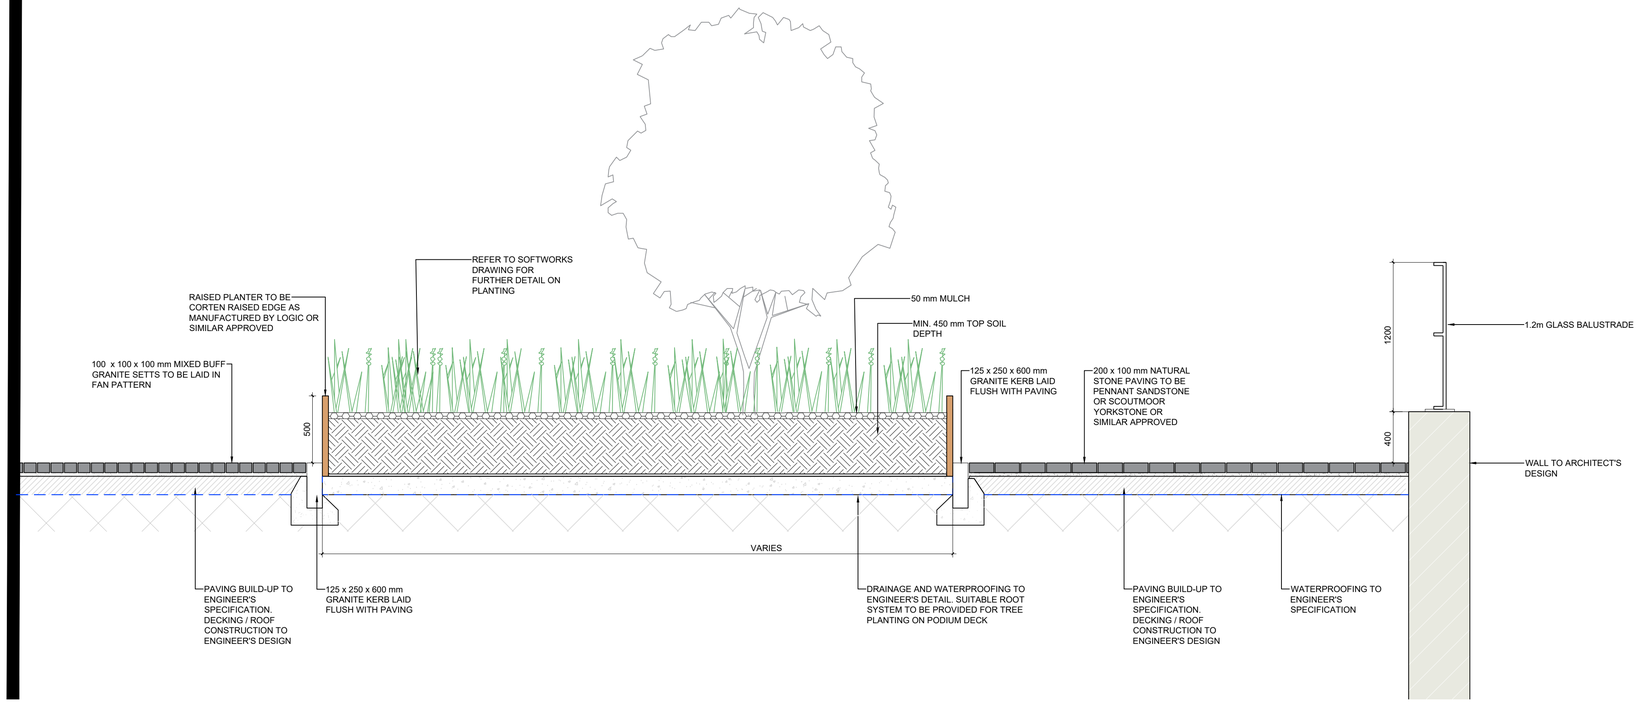


2
2310009

TYPICAL CROSS SECTION THROUGH THE TERRACE

SECTION A' - A" (SCALE 1:20)

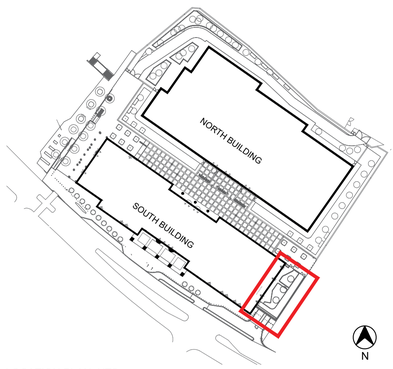


LOCATION PLAN, NTS

Government Property Agency

AtkinsRéalis

MANCHESTER DIGITAL CAMPUS

THE TERRACE

| Scale | Originated | Checked | Reviewed | Authorised |
|---|---|---|---|---|
| AS SHOWN | JG | KC | SW | NB |
| Original Size | Date | Date | Date | Date |
| A1 | 12/11/24 | 12/11/24 | 12/11/24 | 12/11/24 |

Drawing Number: MDCX-ATR-ZZ-ZZ-DR-L-231009

Revision: P01