Scale 1:500

0 10 20 30 40

Scale 1:1250

0 10 20 30 40 50 60 70 80 90 100

Site Plan Scale 1:500

North

NOTE

This drawing is to read in conjunction with all other Architects drawings and all Structural Engineers drawings details and calculations.

It is the contractors responsibility to check all dimensions prior to fabrication or construction, any discrepancies to be reported to the Architect.

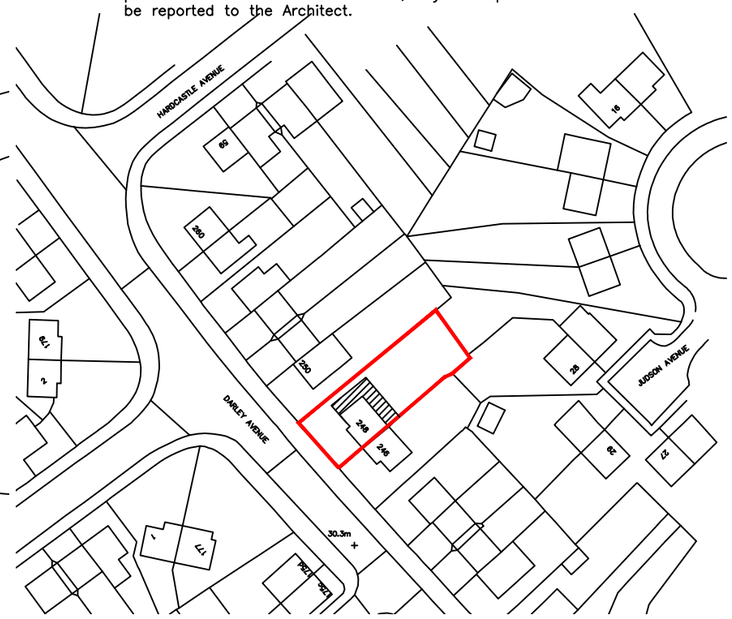

Site Location Plan Scale 1:250

cube Architectural Design

4 Acresfield Road | Timperley | Altrincham | WA15 6HU
Tel: 0161 610 0820 | Fax: 0161 969 0562
Email : info@cubedesignsolutions.co.uk | www.cubedesignsolutions.co.uk

Project
248 DARLEY AVENUE
MANCHESTER

Drawing
PROPOSED SITE PLAN 1:500
PROPOSED SITE LOCATION PLAN 1:1250

Date	Drawn By	Scale
SEPTEMBER 2024	PJR	AS NOTED

Drawing Status	Drawing No.	Rev No.
PLANNING	1221–06	