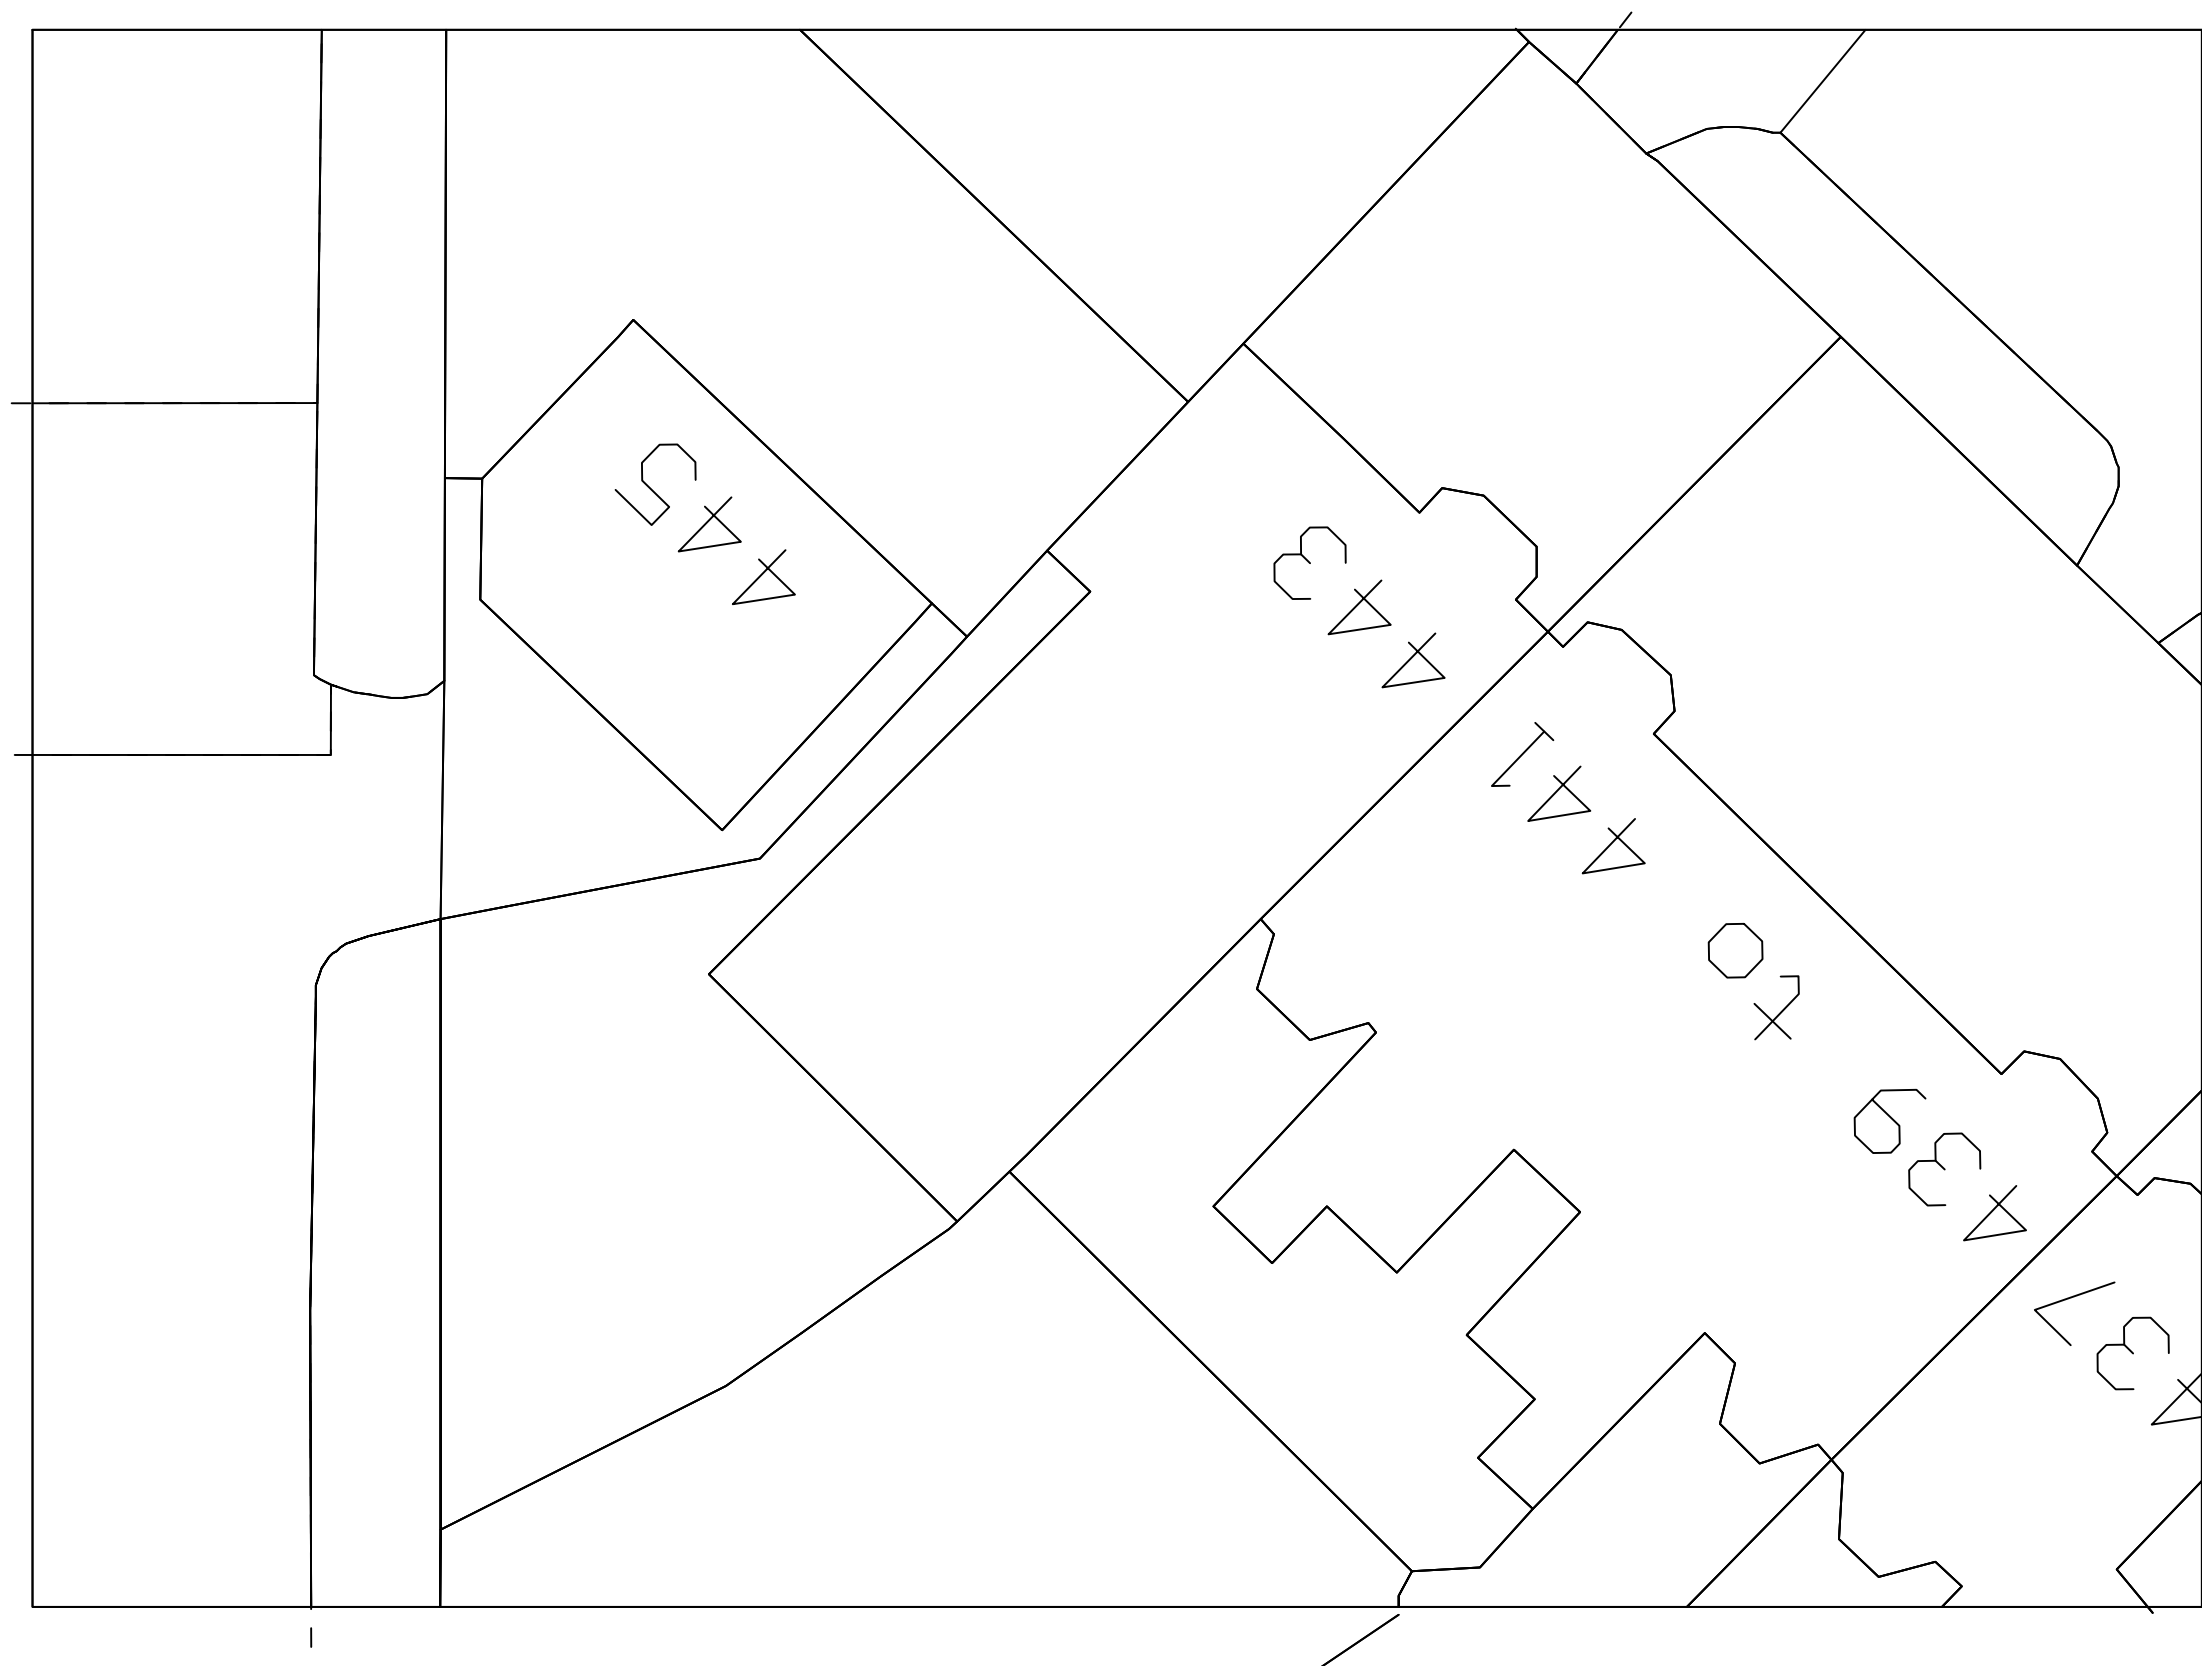


The builder must check the site and the approved drawings before commencing the works and must take any working measurements as necessary. Any discrepancy in the drawing must be reported to the client .

[illegible]

HSH
Engineering Design Services Ltd
428 Cheetham Hill Road Cheetham Manchester
M8 9LE. UK 01617956385,07940197333

project title	Proposed Sub Division of a Commercial Units into Individual Units .
---------------	---

client	Mr Mohammed Saddique
--------	----------------------

dwg. title	Existing Site Layout Plan
---------------	---------------------------

dwg.no.	sheet no.	scale.	job no.
07			

443 Cheetham Hill Road
Cheetham Manchester M8 0PF

drawn by.	checked by.	approved by.	date
TZ		-	Mar