


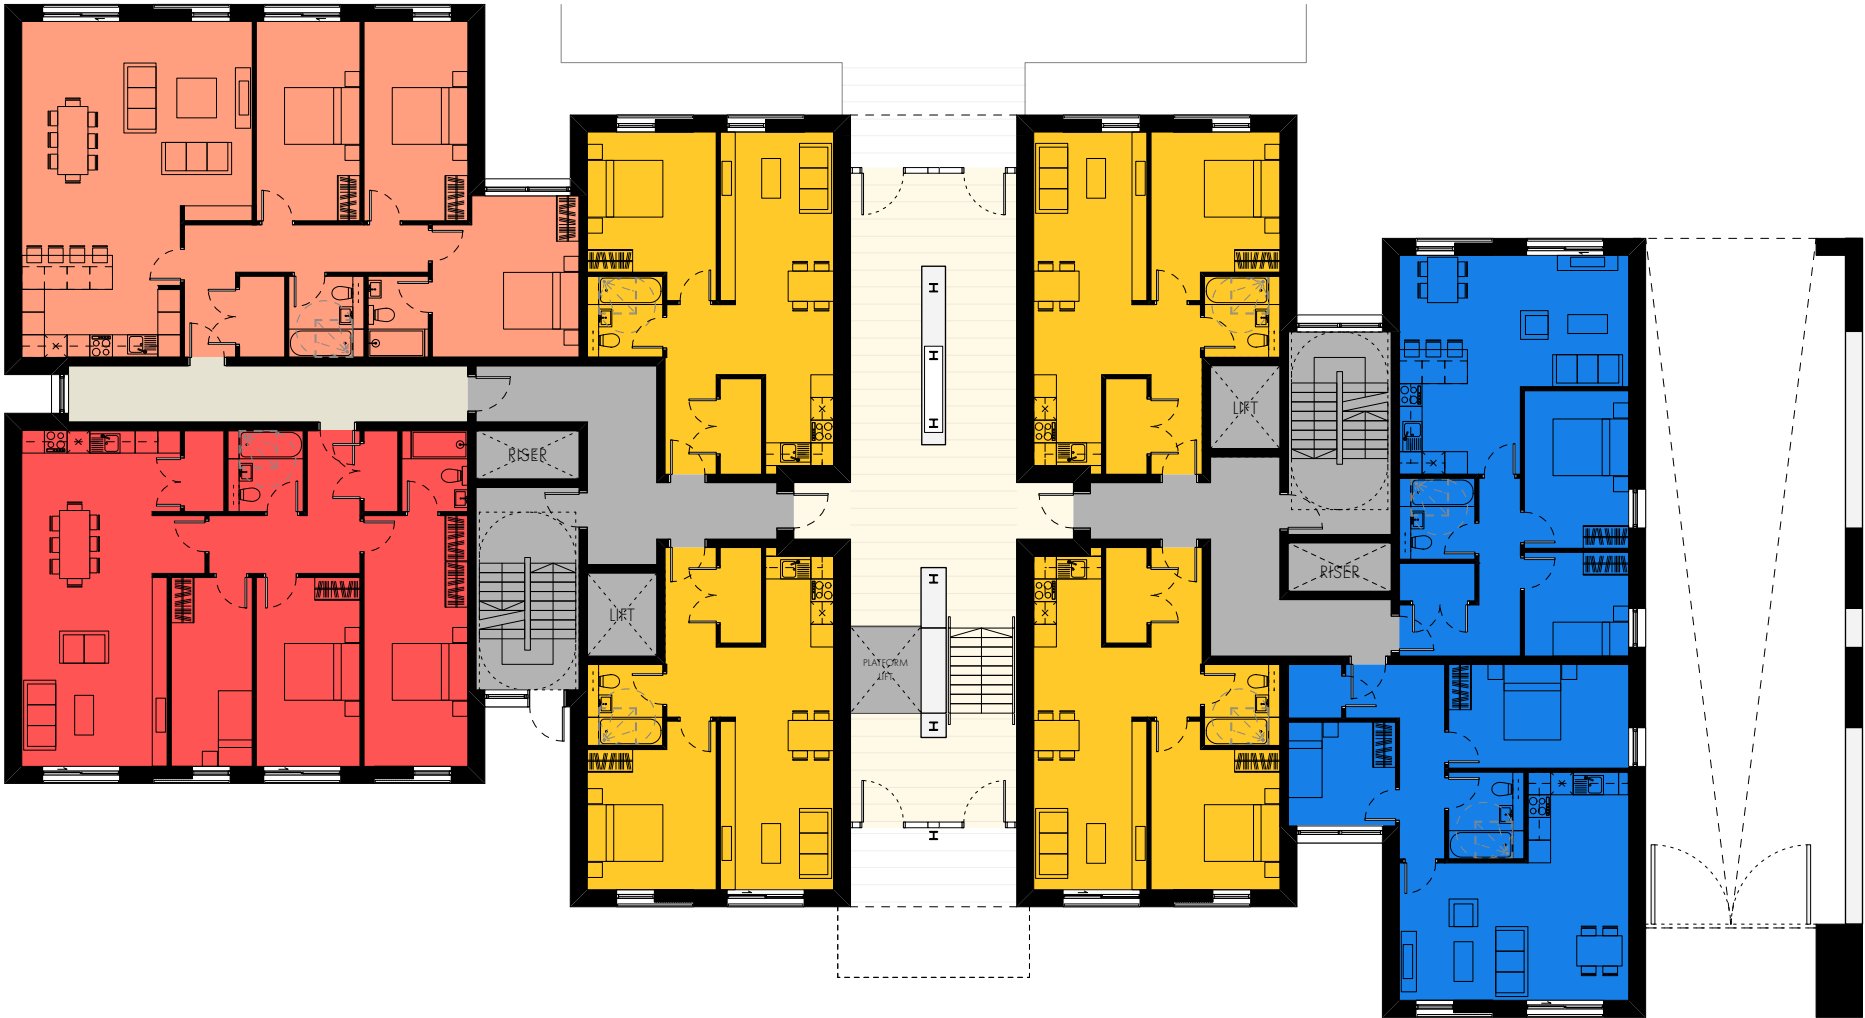

REVISION	DATE	DESCRIPTION
P01	08/11/2024	PRELIMINARY ISSUE
P02	03/12/2024	PUBLIC CONSULTATION ISSUE
P03	12/2024	ISSUED FOR PLANNING

KEY:

- 1B 2P Apartment
- 2B 3P Apartment
- 2B 4P Apartment
- 3B 5P Apartment
- 3B 6P Apartment

GIA: 784.3 m² / 8442.13 ft²

OMIArchitects



31 Blackfriars Road, Salford, Manchester, M3 7AQ
+44(0)161 832 3242 / info@omiarchitects.com / www.omiarchitects.com

PROJECT	MARCO LIVING, PALATINE ROAD					
DRAWING	APARTMENT BLOCK - LEVEL 00					
DATE	NOV '24	DRAWN BY	DK	SCALE	1:200	@A3
JOB NO.	1459	DWG.NO.	L1101			