

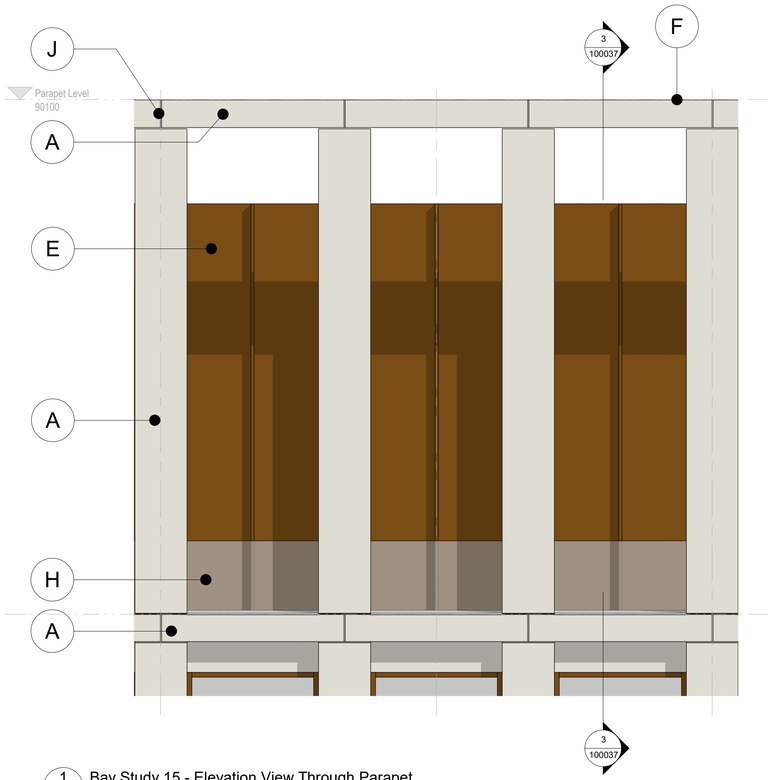



1 100037 Bay Study 15 - Elevation View Through Parapet
SCALE 1 : 50

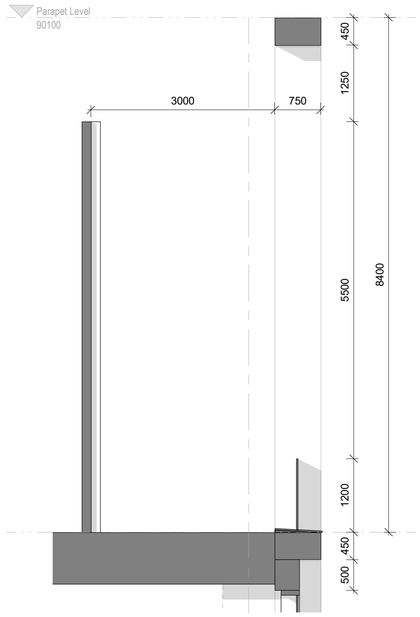


3 100037 Bay Study 15 - Section
SCALE 1 : 50

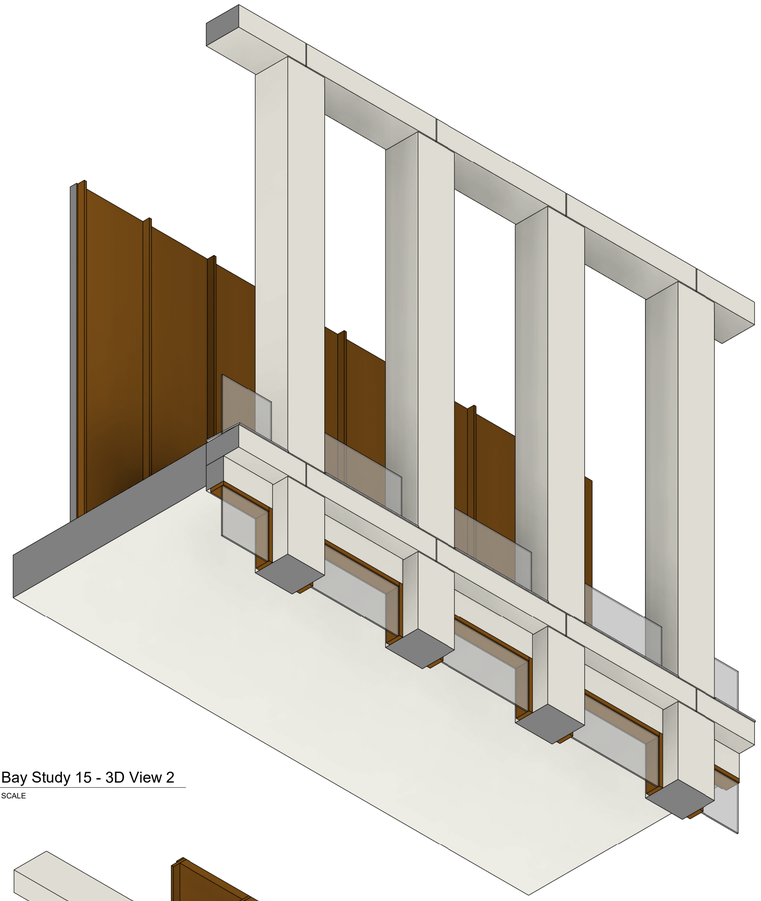

5 100037 Bay Study 15 - 3D View 2
SCALE

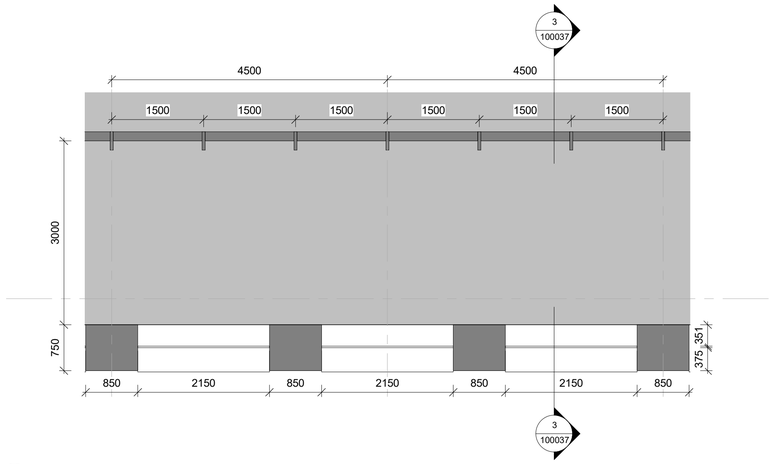

2 100037 Bay Study 15 - Plan
SCALE 1 : 50

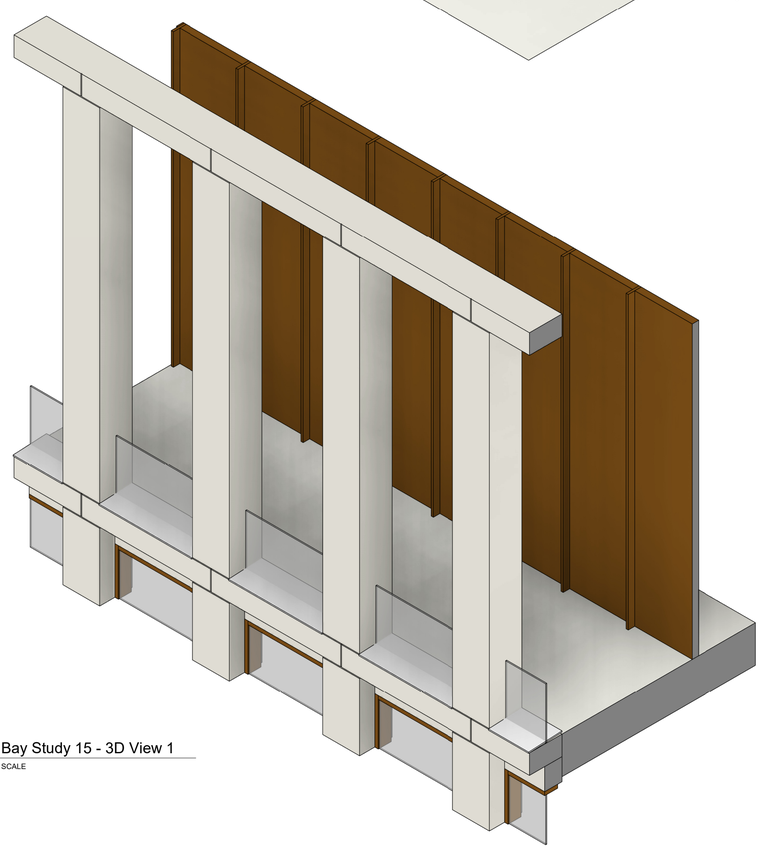

4 100037 Bay Study 15 - 3D View 1
SCALE

References

1. For design tolerances on façade elements please see typical Details Drawings 100009 and 100041.

General Notes

1. This drawing and its contents have been prepared to support, and are intended solely as information, for the Manchester Digital Campus planning application.
2. This drawing is to be read in conjunction with the Design and Access Statement and other documentation provided as part of this planning application.
3. This drawing is to be viewed or printed at scale shown.
4. The design has been based on current services information/surveys available

Legend

- (A) Precast concrete panel - Light concrete with exposed aggregate textured finish
- (B) Precast concrete fin - Light concrete with exposed aggregate textured finish - Polished metal panel to rear face, light bronze finish
- (C) Anodised aluminium curtain walling system - Dark bronze finish, clear glazing
- (D) Anodised aluminium curtain walling system - Dark bronze finish, bespoke patterned glazing
- (E) Anodised aluminium panels, dark bronze finish - at ground level these will be solid. At roof level these panels may be perforated or louvred.
- (F) Anodised aluminium sills, natural finish
- (G) Anodised aluminium profiled panels, dark bronze finish
- (H) Glazed balustrade
- (J) Recessed 10mm panel joint (+/- 2mm) - as shown only

Government Property Agency

AtkinsRéalis

MANCHESTER DIGITAL CAMPUS

South Building - Upper Floor
Bay (Plant Screen)

Scale	Originated	Checked	Reviewed	Authorised
1:50	GSG	CG	JM	NB
Original Size	Date	Date	Date	Date
A1	24/10/2024	24/10/2024	26/10/2024	28/10/2024

Drawing Number: MDCX-ATR-03-ZZ-DR-A-100037
Revision: P01