



The driveway will be constructed using permeable (or porous) surfacing, which allows water to drain through it (such as gravel, permeable concrete block paving or porous asphalt);

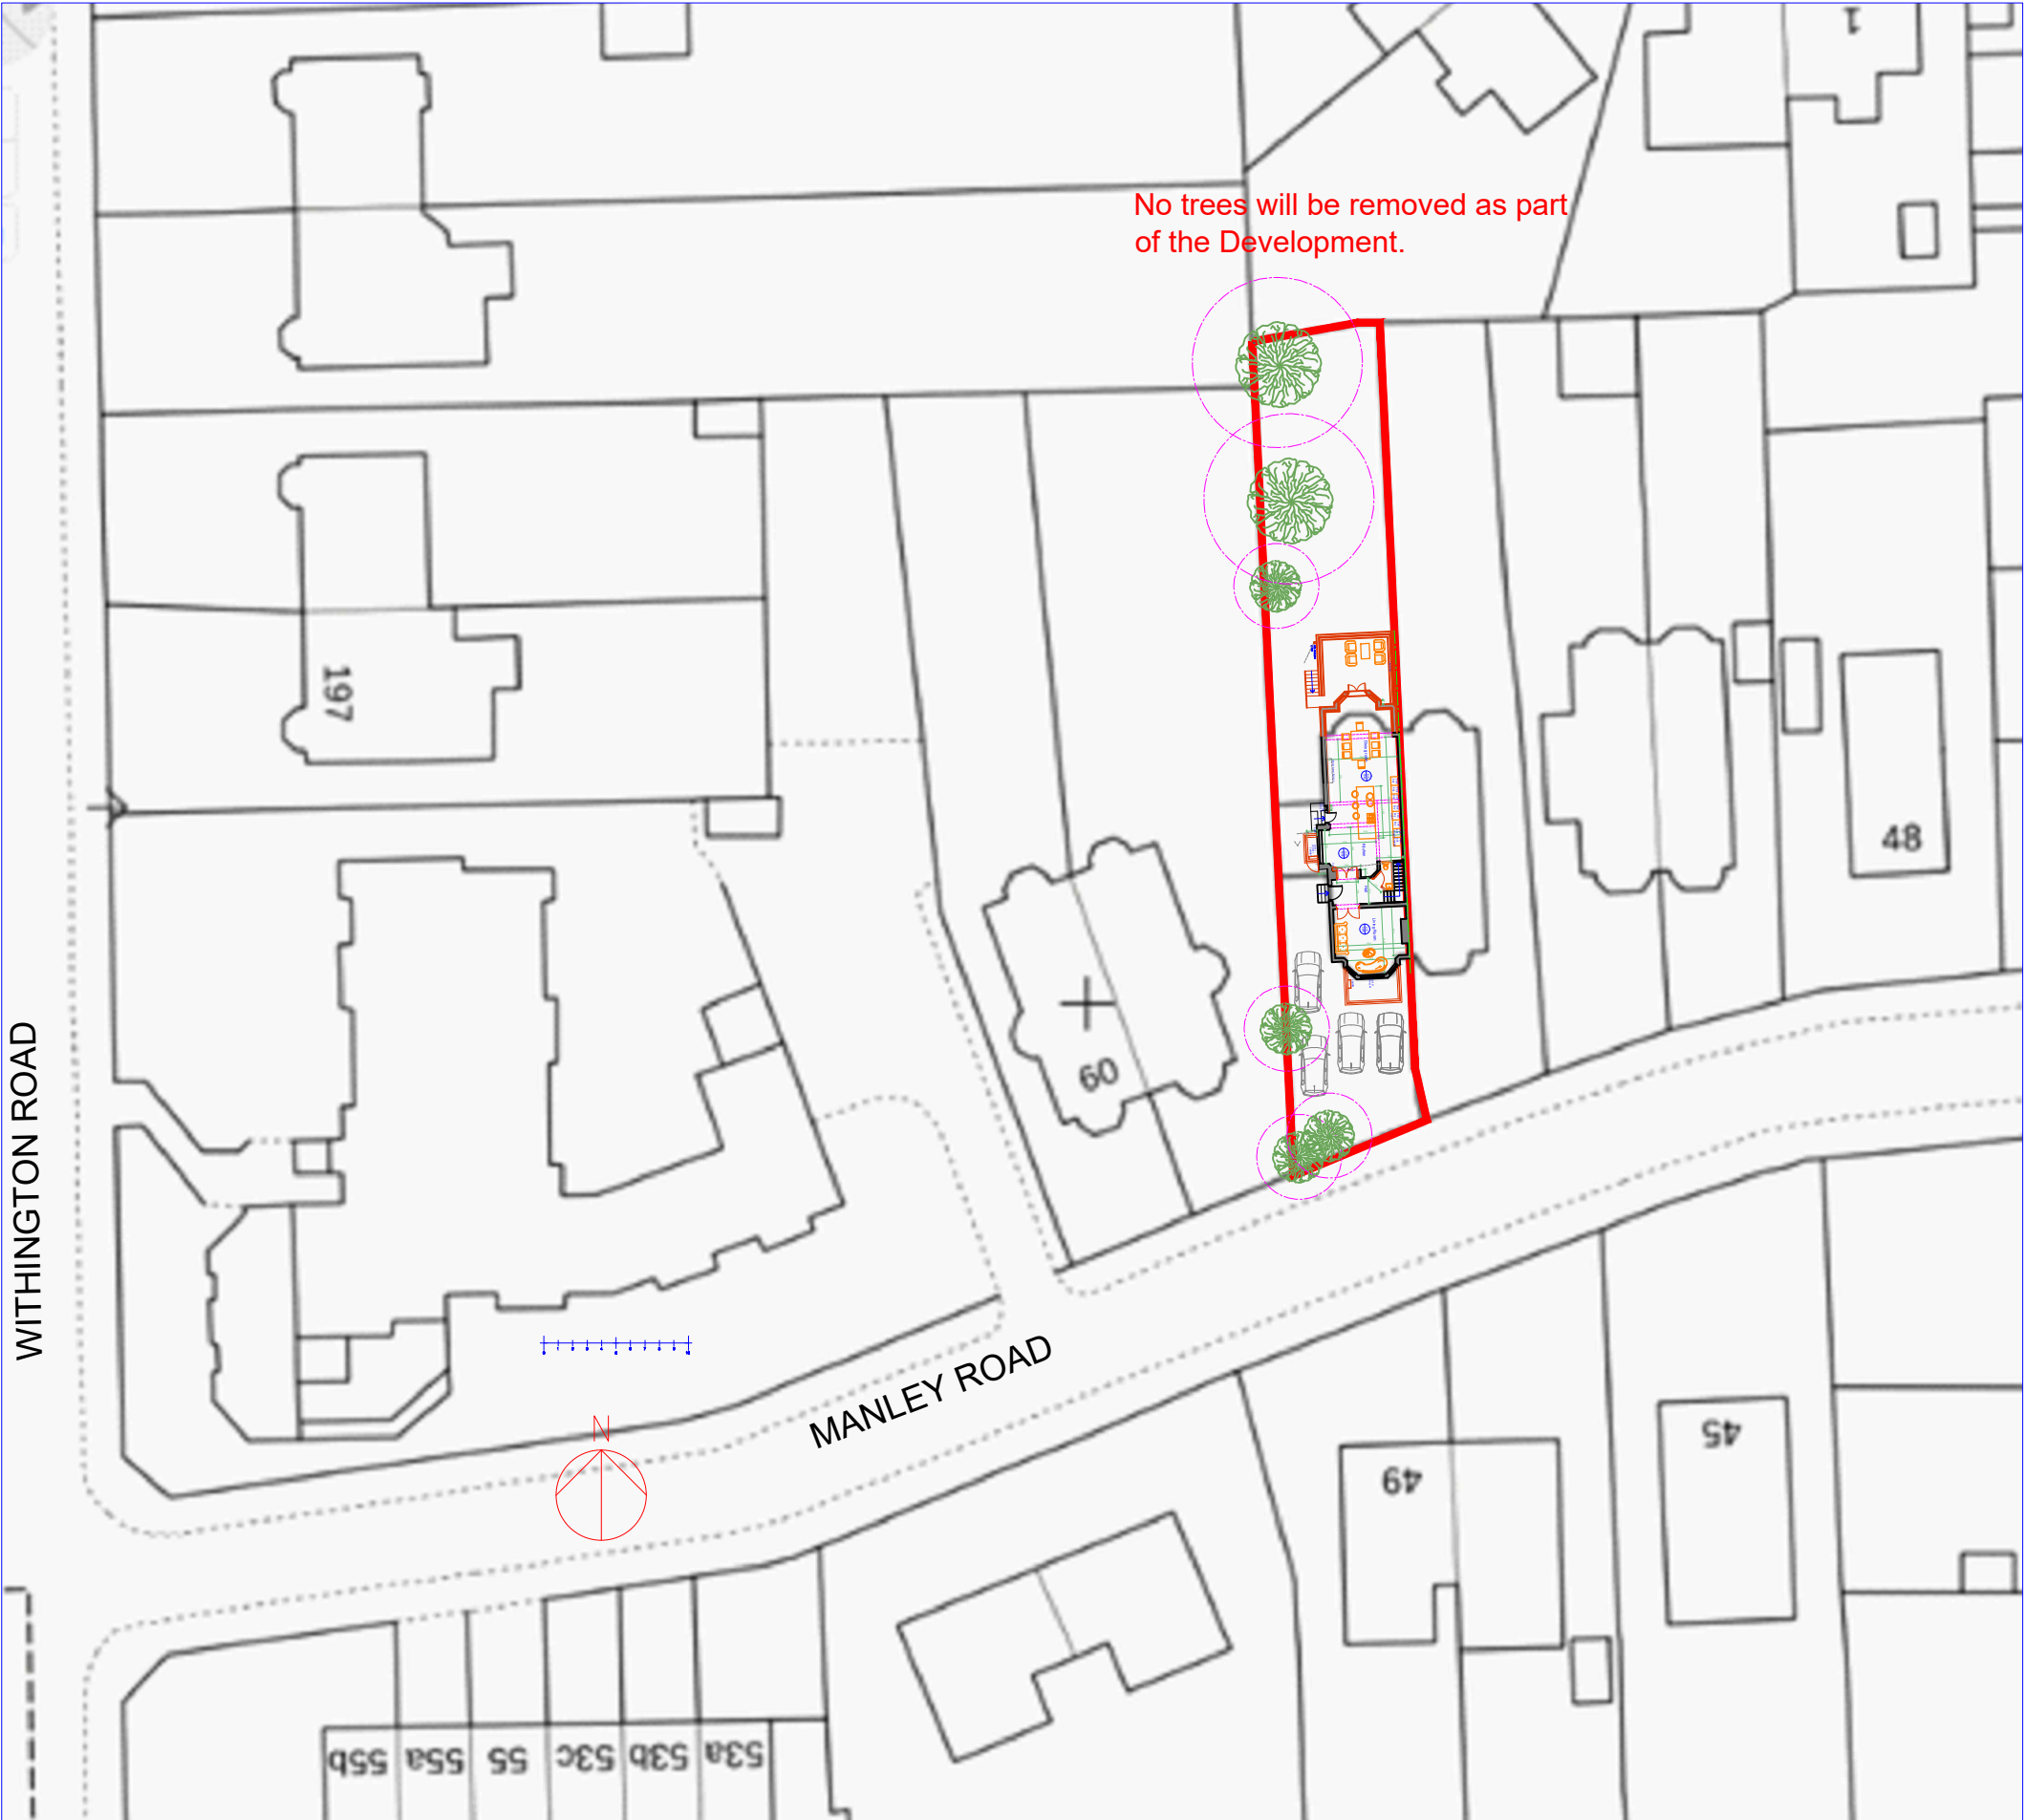

OS Map
Scale 1:500

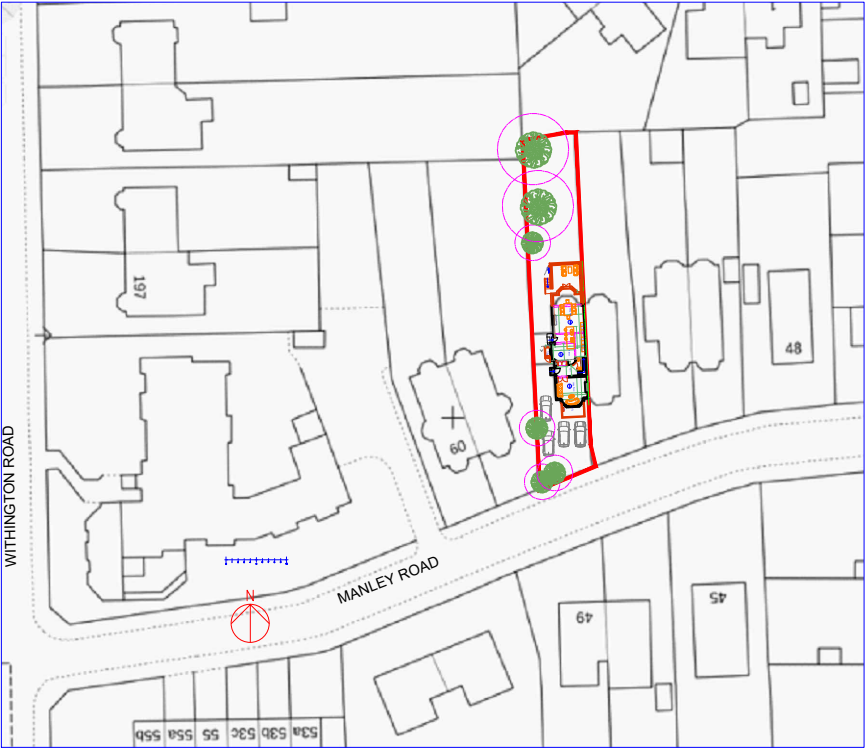

OS Map
Scale 1:1250

B	29.11.24	Tress added as per PO request
Rev	Date	Description
Issued For : INFORMATION PURPOSES ONLY		
Client		
Mr. Joe Cravagan - Fastspace Ltd		
Project		
56 Manley Road, Whalley Range, Manchester, M16 8HP Proposed single storey rear extension, rear cottage dormer to existing loft conversion, Cellar conversion and extension		
Scheme - Drawing Title		
OS Map		
06	B	Date 04.06.24
Drawing No.	Revision	Scale Various @A3
		
Plans To Build It Ltd Tel: 0161 728 5730 Mob: 07741175755 www.planstobuildit.com		