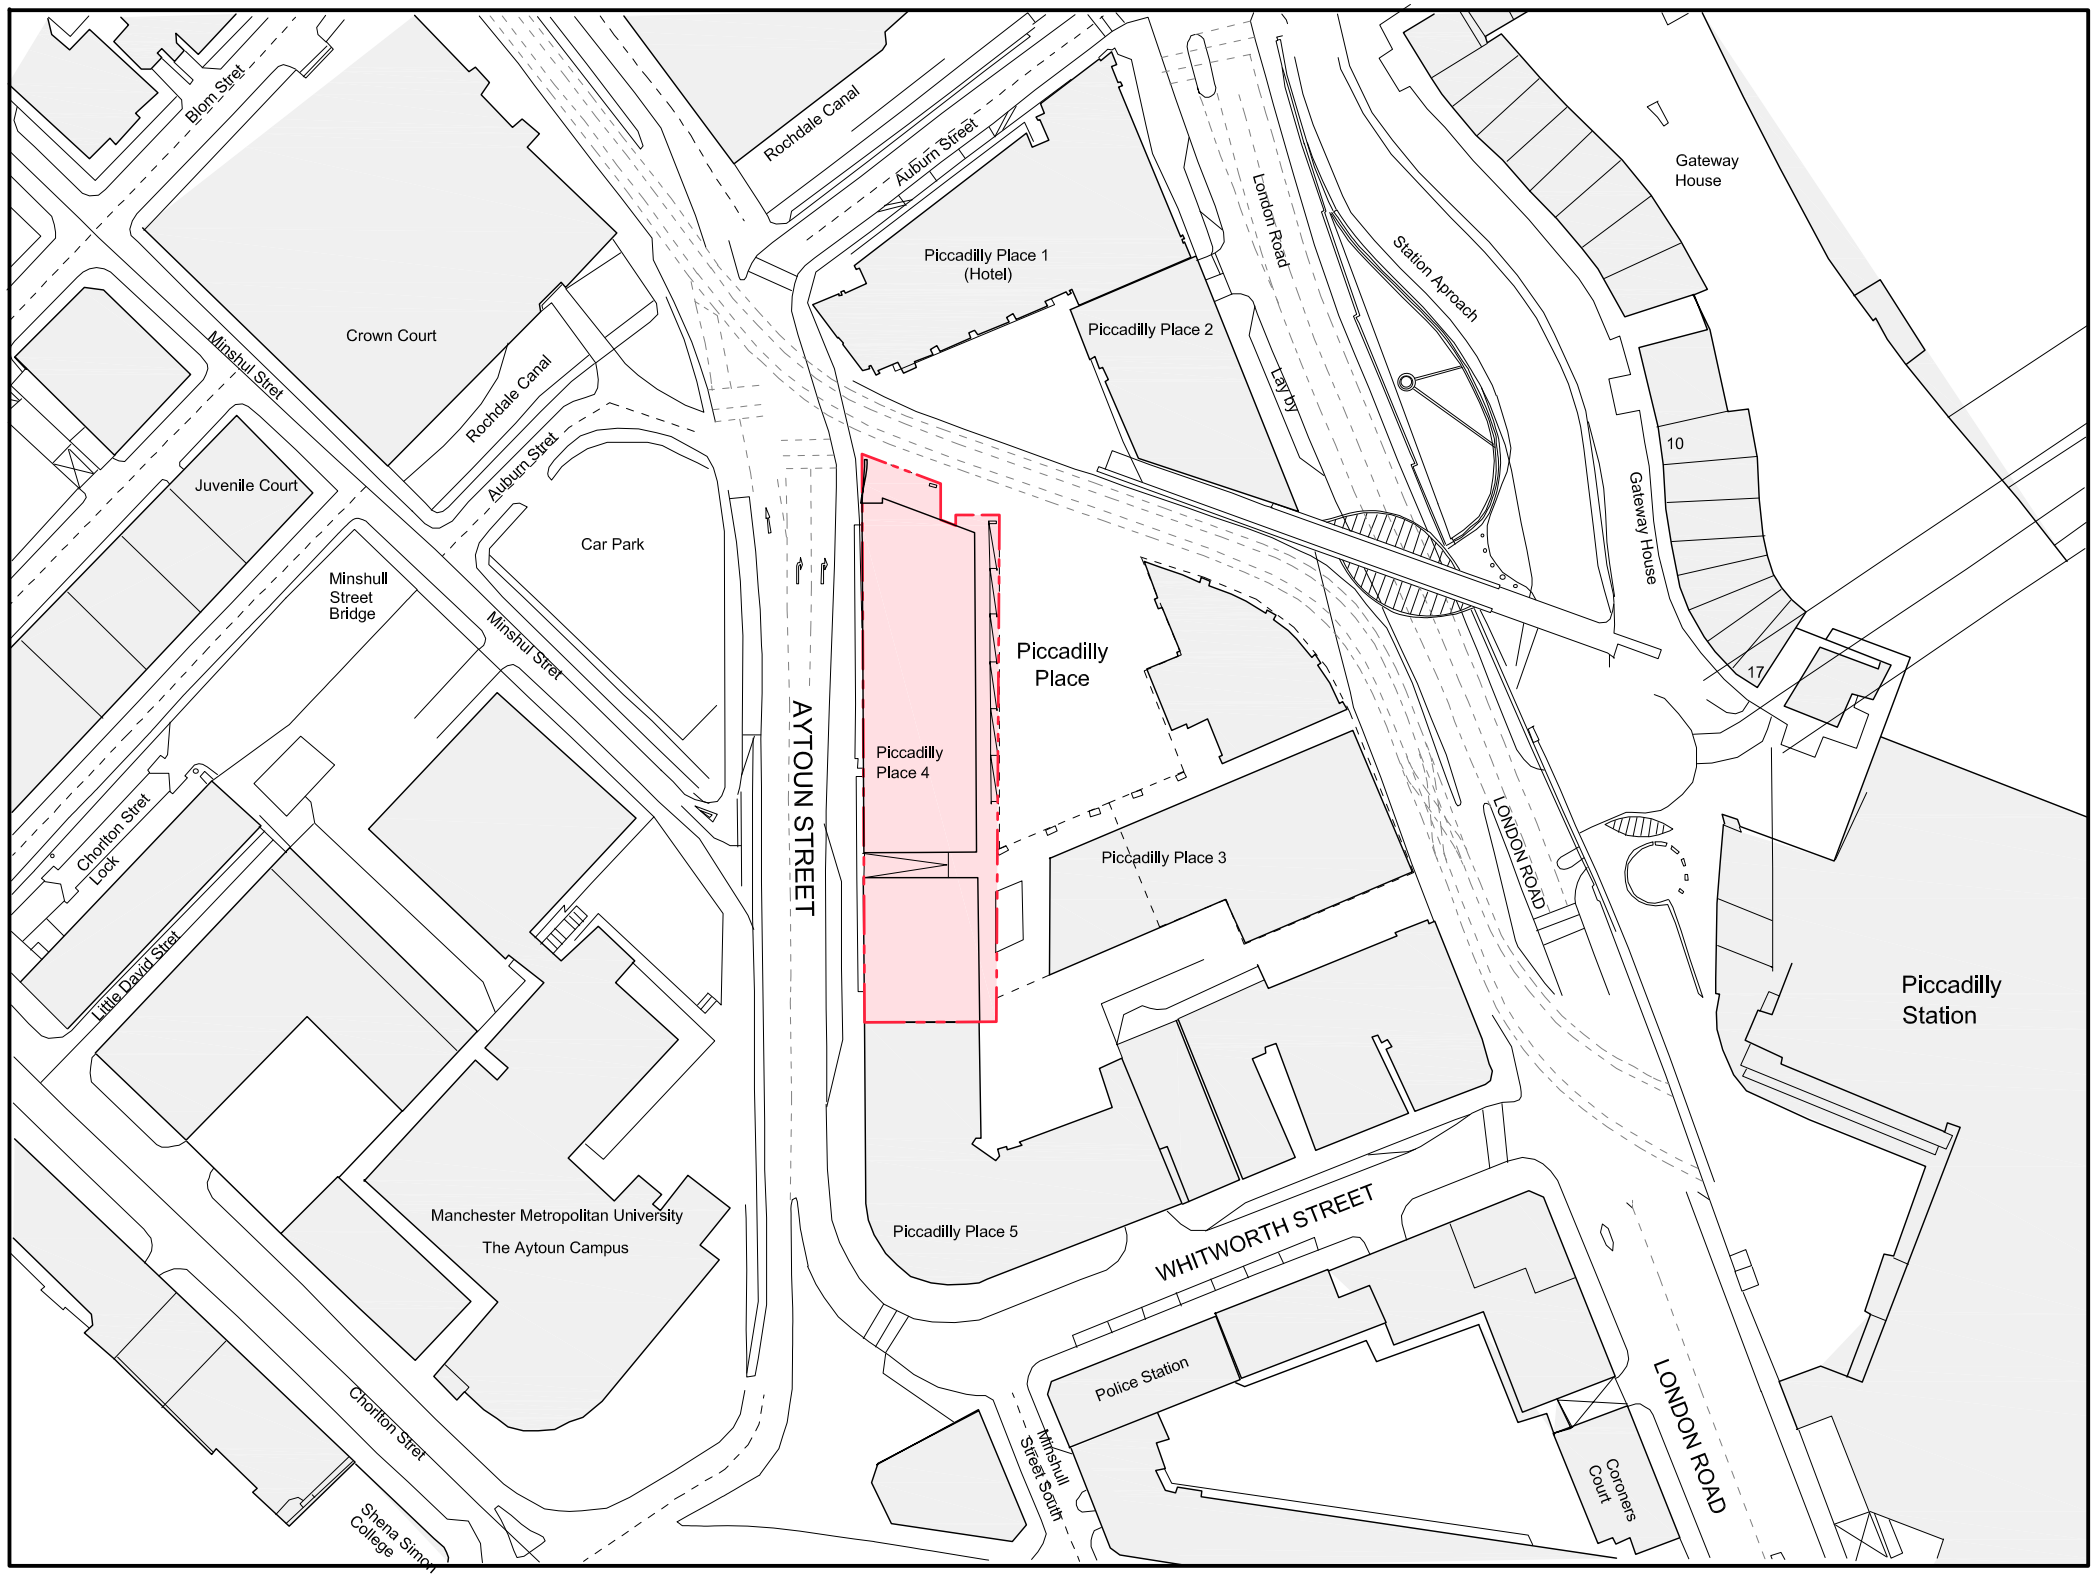


N

Key

APPLICATION SITE

THIRD PARTY DRAWINGS ISSUED FOR PLANNING PURPOSES ONLY

LOCATION PLAN

SCALE 1:1250 @ A3

0 50m 100m

NORTHERN GGP CONSULT

Project 4 Piccadilly Place, Manchester			
Client			
Title Site Location Plan			
Drawn	**Checked**	**Date**	
Scale	**Project no.** RP11700-	**Drawing no.** 001	**Rev.**