



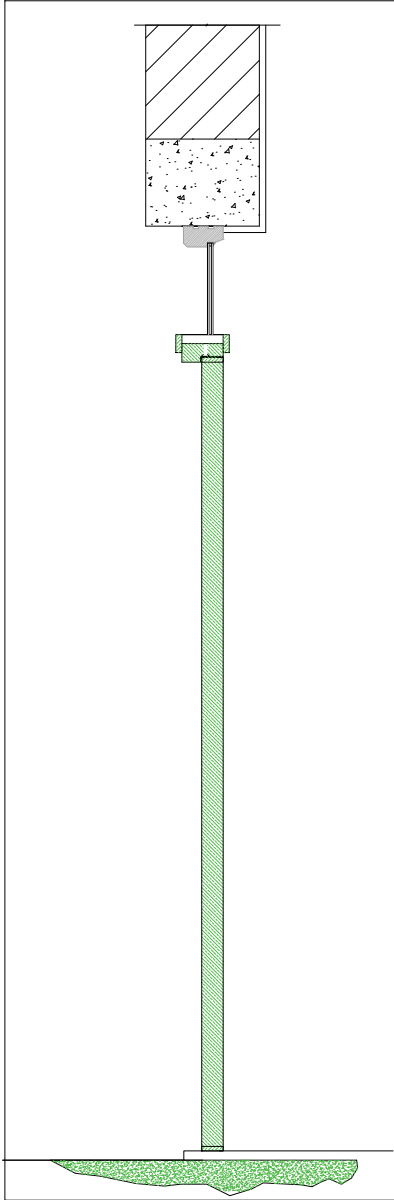

PANEL CROSS SECTION

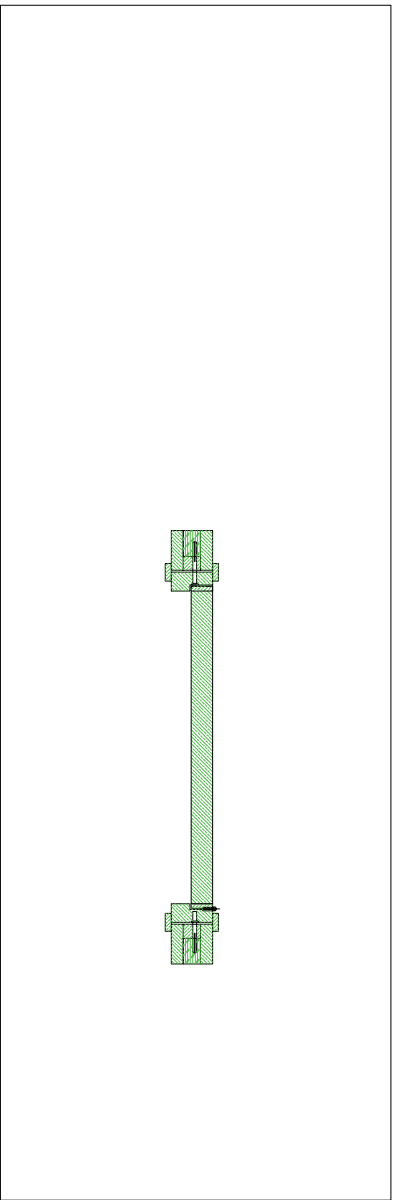

HEAD CROSS SECTION



DOOR PROPOSAL RAL 9011

PROPOSED DOOR

Client: THE RIVERSIDE GROUP			
Project: CASTLEFIELD			
Drawing: PROPOSED DOOR (WITH FANLIGHT)			
Job Ref: 4379-07-23	Drawing No: 18	Rev:	
Scale: 1:20@A4	Drawn: AT	Checked: RR	Date: NOV 2024

