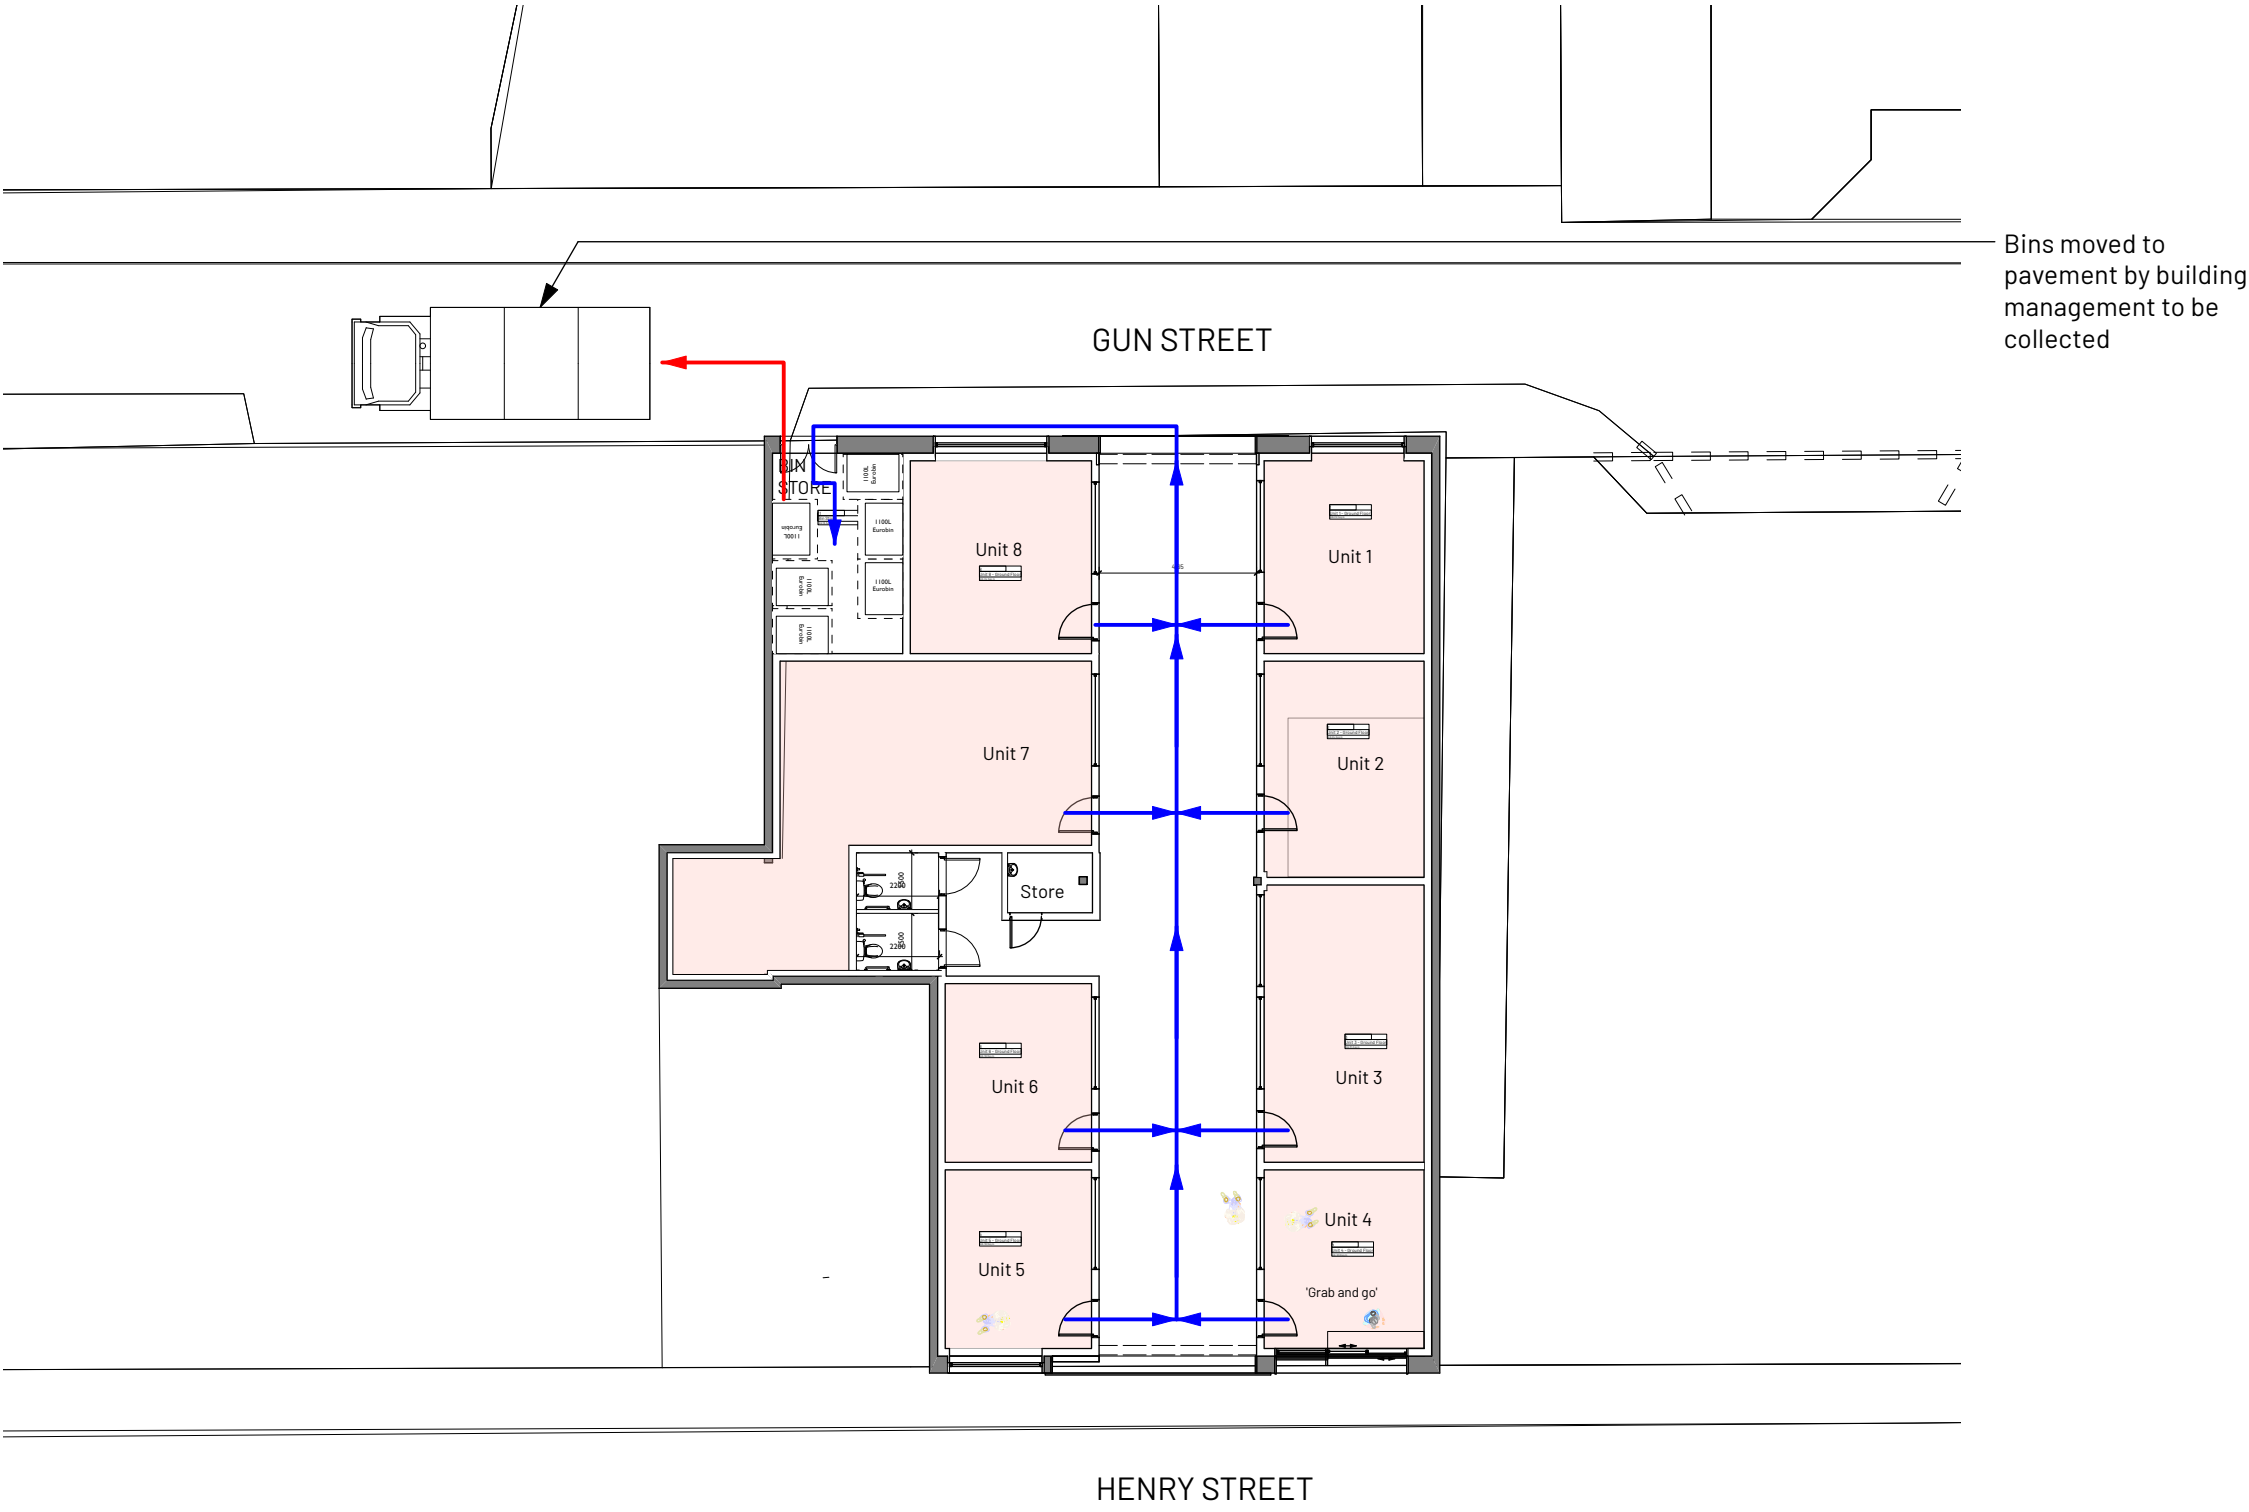


- Refuse removed from units to bin store
- Refuse removed from bin store for collection

REV	NOTE	DRN	CHK
-----	------	-----	-----

Blossom Market


Refuse Plan

PROJECT REF. 2062
DRWG NO. P(950)
REVISION
SCALE 1:100 @ A3
DATE 1st Oct
DRAWN RG

SK sketch E existing P proposed T tender C construction FI final issue

+44 161 236 0051
ARCHITECT@ATELIERMB.CO.UK

ATELIER.MB

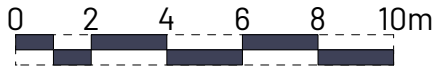

1:200 @A3