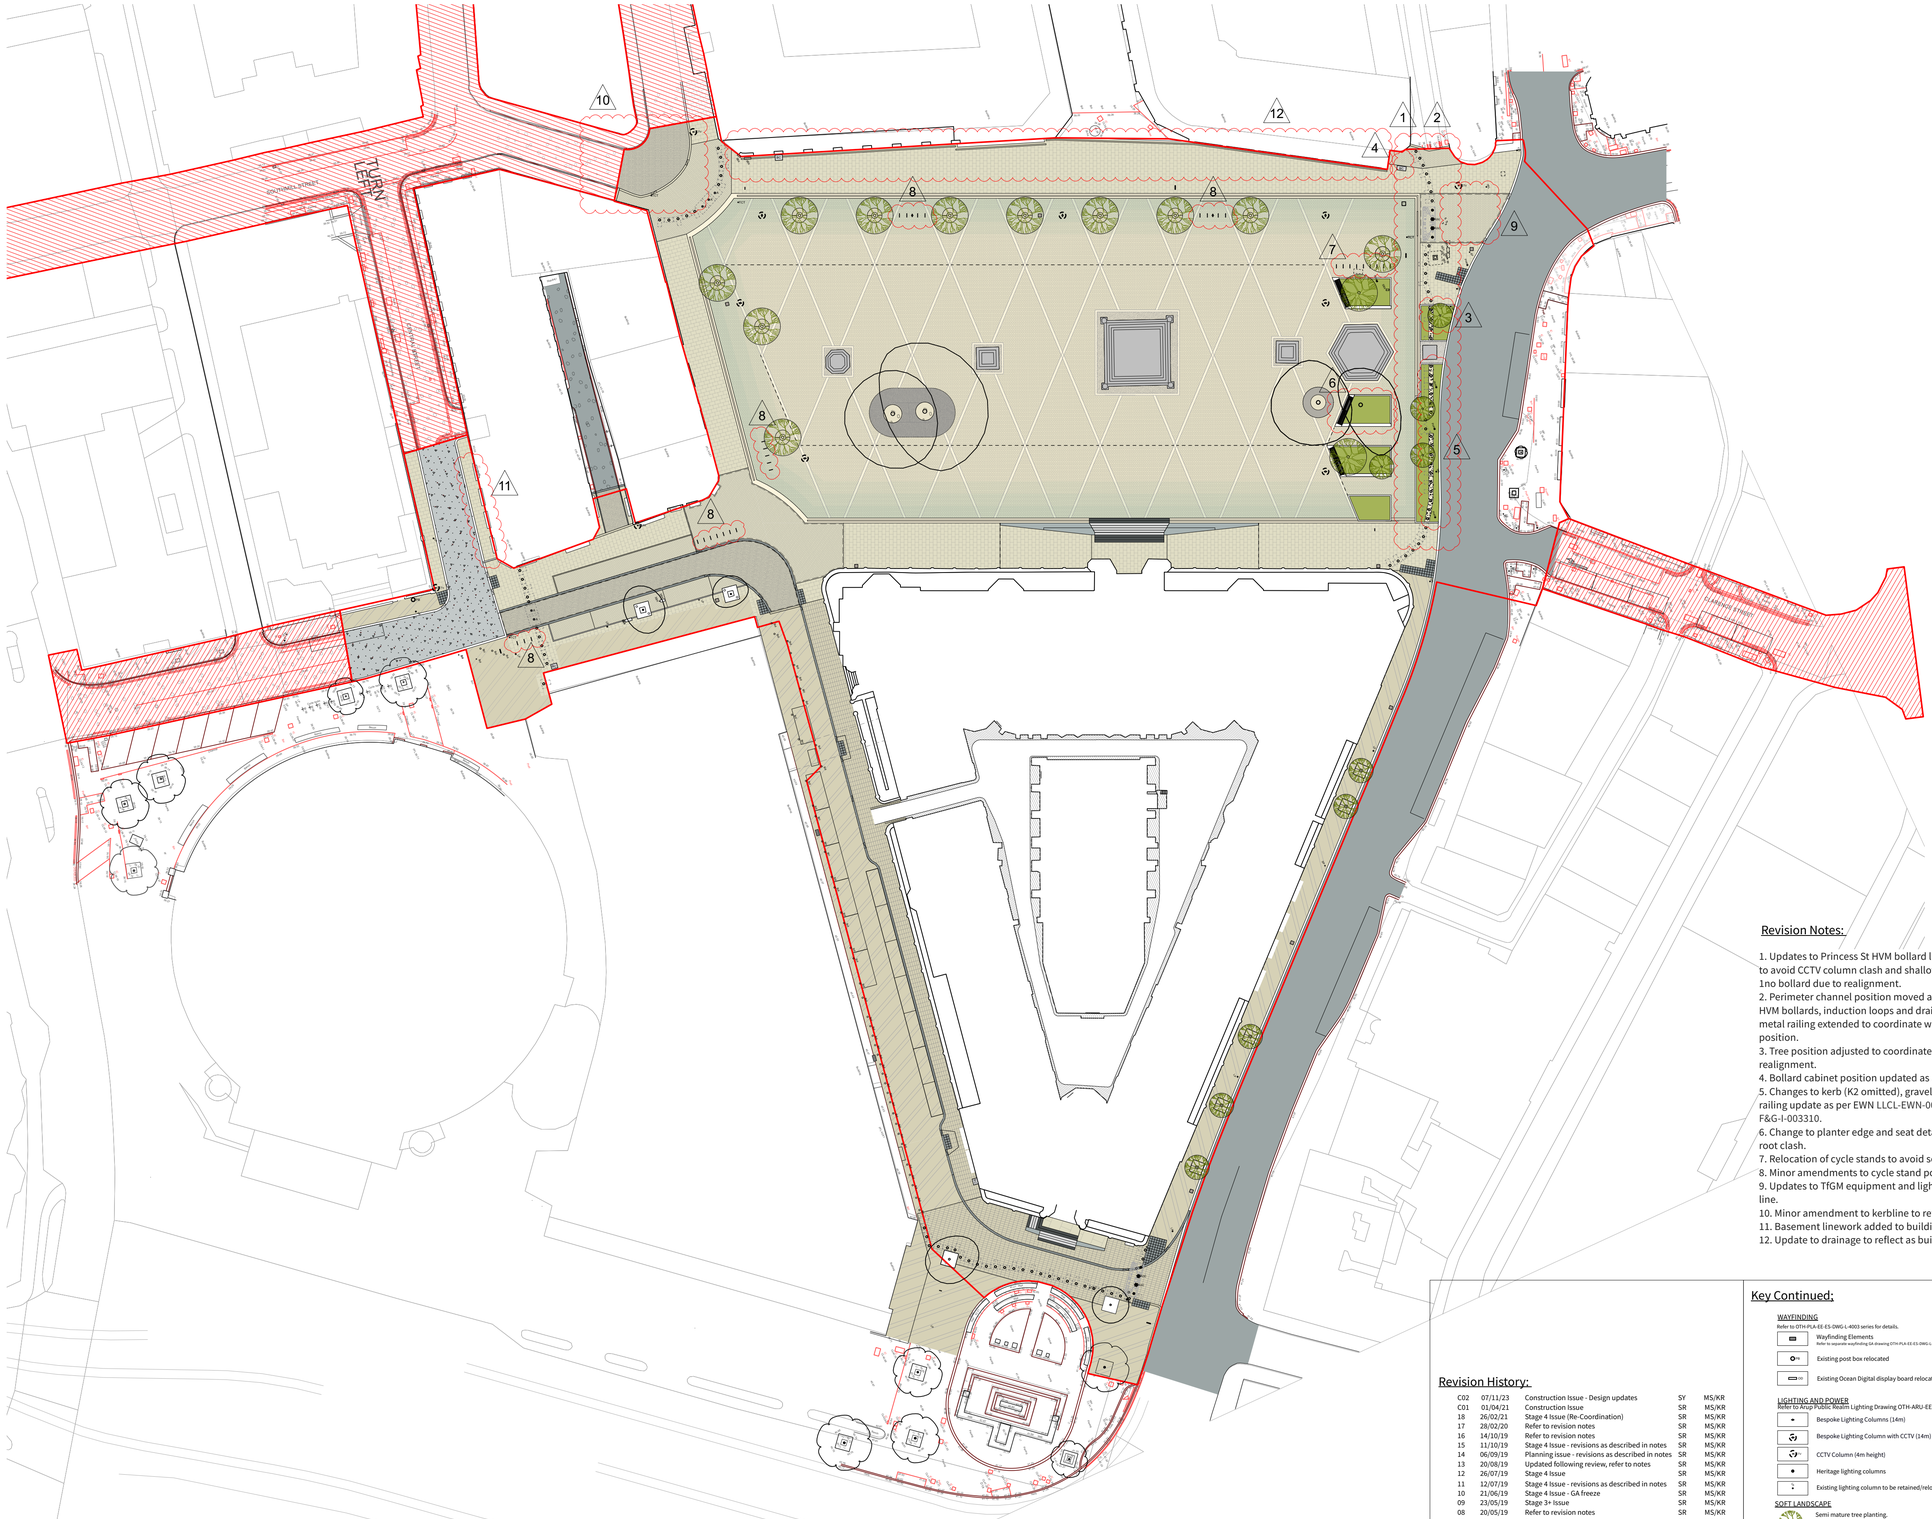
© THIS DRAWING IS COPYRIGHT PROTECTED AND MAY NOT BE REPRODUCED IN WHOLE OR PART WITHOUT WRITTEN AUTHORITY FROM THE OWNER
© Planit Intelligent Environments Limited

NOTES:
1. Do not scale from this drawing.
2. Always work to noted dimensions.
3. All dimensions are in millimetres unless otherwise stated.
4. All setting out, levels and dimensions to be agreed on site.
5. The dimensions of all materials must be checked on site before being laid out.
6. This drawing is to be read with the relevant specification clauses and detail drawings.
7. Order of construction and setting out to be agreed on site.


1
2
3
4
5
6
7
8
9
10
11
12
Mount Street
Southmill Street
Southmill Street
Mount Street
Cooper Street
Cooper Street
Princess Street
Princess Street
Central Street
Central Street
Albert Square
Albert Square
Albert Square