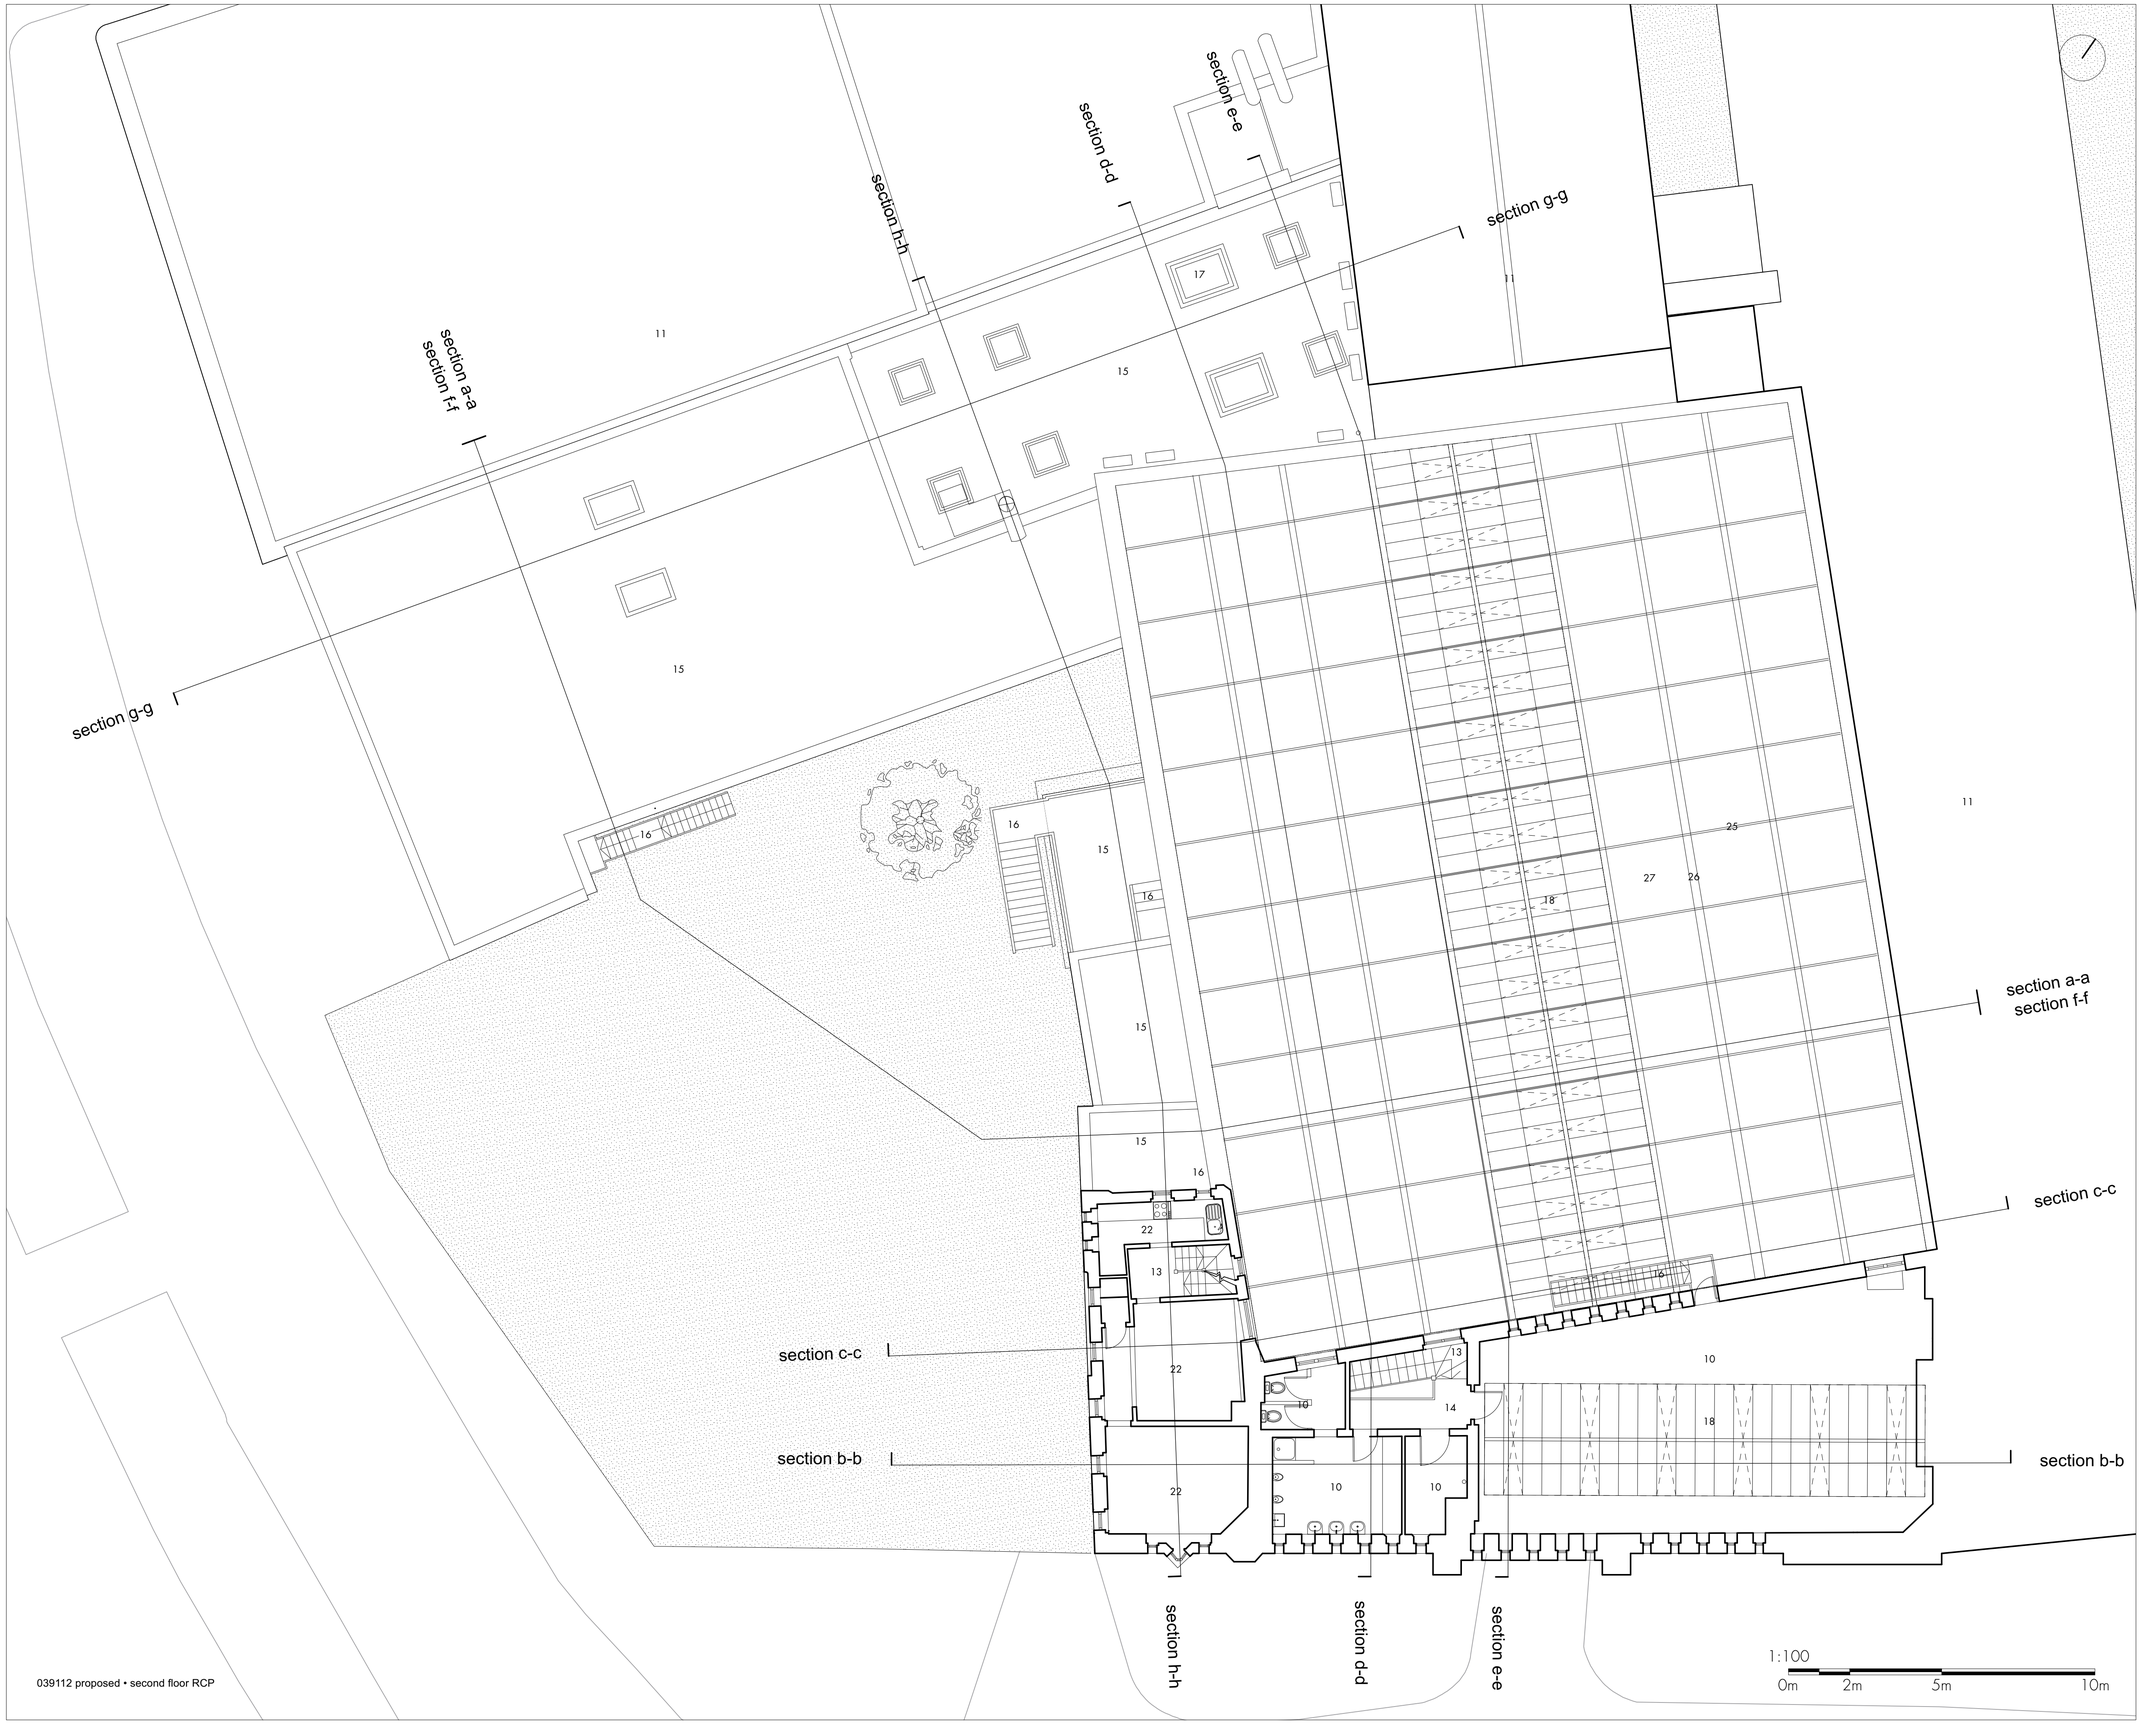

039112 proposed • second floor RCP

01	car park (adjoining owner)
02	WCs
03	lobby
04	lounge
05	store
06	childrens groups
07	nursery group
08	corridor
09	former armoury
10	room currently unoccupied
11	adjacent property
12	worship space
13	accommodation stair
14	landing
15	flat roof
16	escape stair
17	skylight
18	new double glazed aluminium-framed rooflight
19	new standing seam aluminium pitched roof
20	slate pitched roof
21	former drill hall (currently unoccupied)
22	former caretaker's apartment (currently unoccupied)
23	ladder
24	balcony
25	retained wrought iron roof truss
26	new steel purlins
27	perforated ppc structural metal deck soffit
28	brickwork gable wall extened to suit new roof build up
29	new access stair to roof (via 2nd floor window)

notes
for existing GA plans refer to 009100 series drawings
for demolition plans refer to 019100 series drawings
for proposed plans refer to 039100 series drawings
for proposed elevations refer to 039200 series drawings
for proposed sections refer to 039300 series drawings

rev • description	issued • drawn • checked
P01 • planning issue	08 11 24 • le • ww
P02 • minor revisions	15 11 24 • le • dj
P03 • annotations amended	11 12 24 • le • dj

shedkm
+44 (0)151 709 8211
+44 (0)207 253 8881

project	ardwick barracks
client	fabric church
drawing number	2411-SKM-RF-02-D-A-039112 **P03**
scale	1:100 @ A1
status	**information**

proposed • second floor RCP

do not scale from this drawing • all dimensions are to be set out and checked on site prior to starting construction • any discrepancy found between information given on this drawing and that given elsewhere or recorded on site shall be brought to the attention of the project architect immediately