

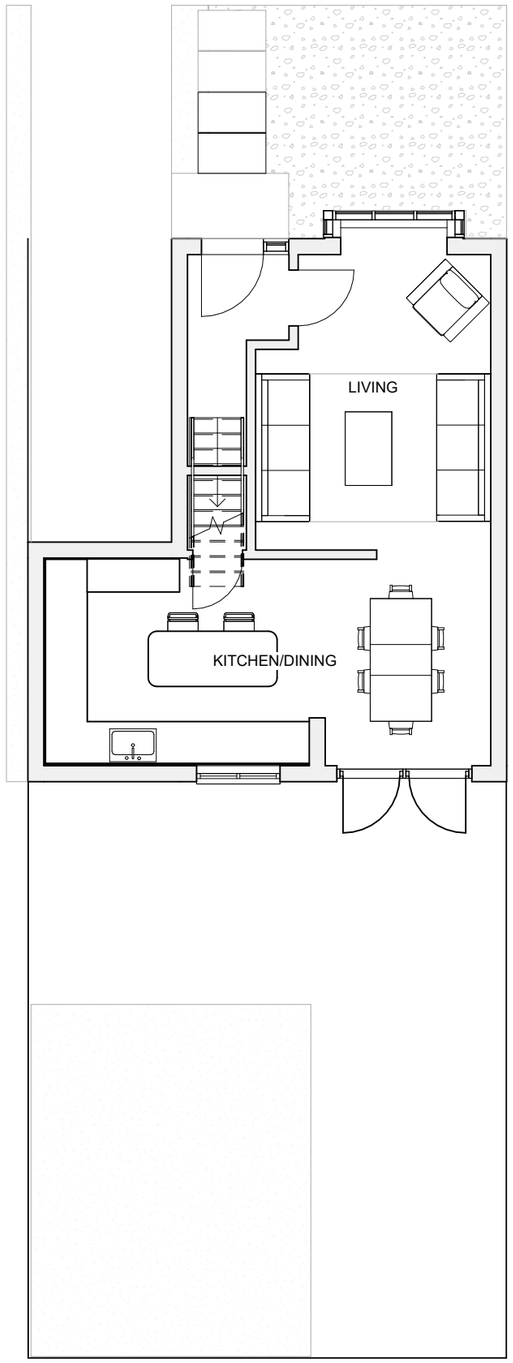


GF Plan-Existing

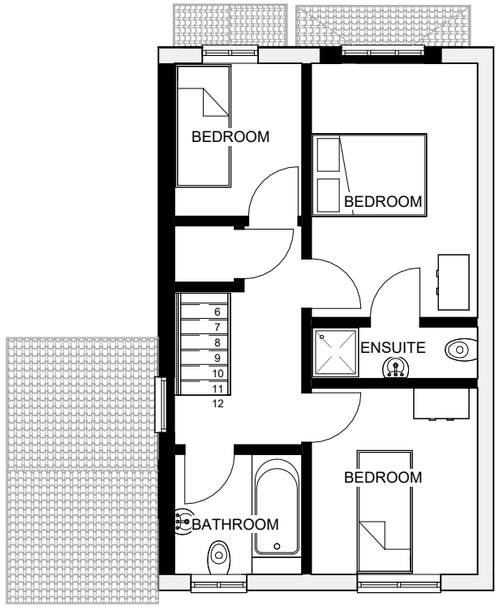

Level 01 - Existing

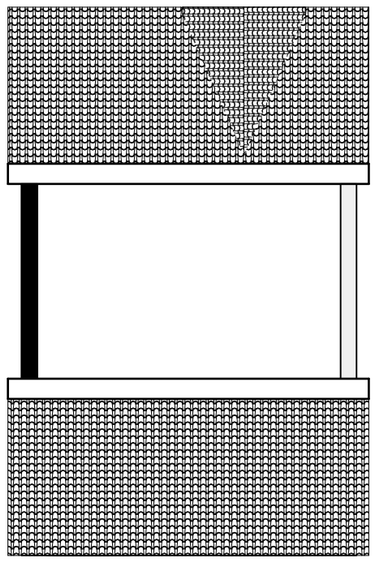

Level 02 - Existing

THIS DRAWING (OR ANY PART THEREOF) MAY NOT BE COPIED, TRANSMITTED OR DISCLOSED TO ANY THIRD PARTY OR UNAUTHORISED PERSON WITHOUT THE PRIOR WRITTEN PERMISSION.

THIS DRAWING IS TO BE READ IN CONJUNCTION WITH ALL OTHER RELEVANT DRAWINGS PREPARED BY CONSULTANTS AND SUB-CONTRACTORS.

REPORT ANY DISCREPANCIES TO THE ARCHITECT OR REPRESENTATIVES THEREOF.

© ALL RIGHTS RESERVED. NO PART OF THIS DRAWING MAY BE REPRODUCED OR TRANSMITTED IN ANY FORM OR BY ANY MEANS WITHOUT THE WRITTEN PERMISSIONS OF THE COPYRIGHT HOLDER

ONCE PRINTED AND DISTRIBUTED THIS DOCUMENT IS ASSUMED UNCONTROLLED

THIS DRAWING IS INTENDED TO BE PRINTED AT THE PAPER SIZE INDICATED IN THE INFORMATION BELOW

1 0 1 2 3 4 5

SCALE 1: 100 m

Rev	By	Description	Date

Project Name:
78 Kerscott Rd

Drawing Title:
Existing Floorplans

Project No:	Sheet Size:	Scale:	
XXXX-XXX	A3	1 : 100	
Drawn by: LK	Checked by: Checker	Approved by: Approver	Revision: