

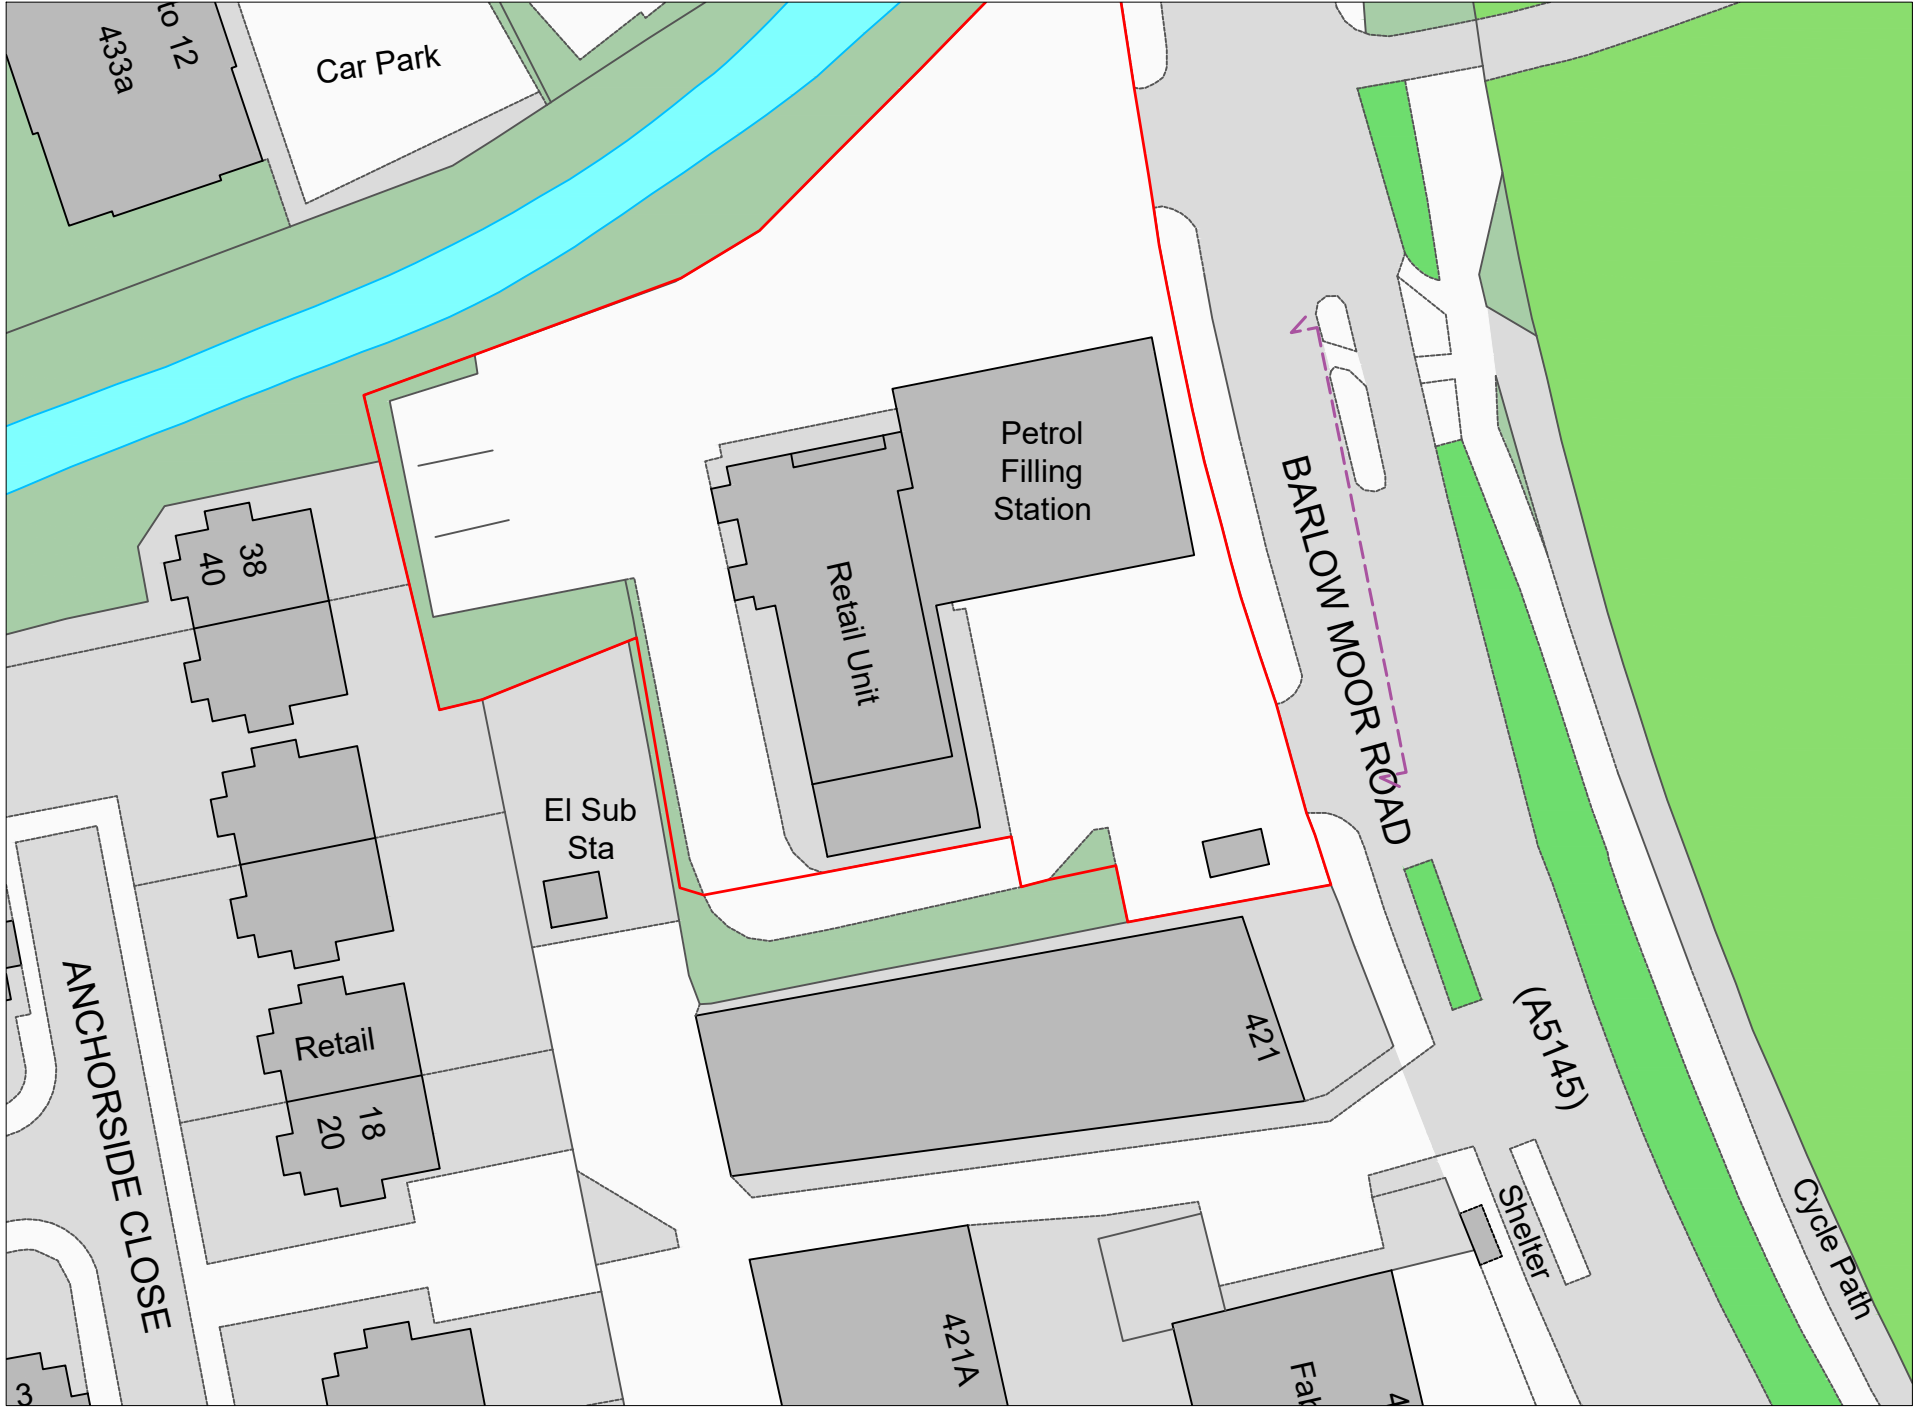


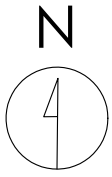

Crown copyright and database rights (2024) OS (100063368)

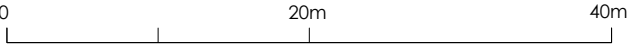

Title
Existing Site Plan

Address
Barlow Moor Road, Chorlton Cum
Hardy, Manchester, M21 8ER

Client

Job No.
24368
FS394

Issued
17/12/24

Scale
1:500 @ A3

- Key**
- 1. Petrol Filling Station Site Boundary
 - 2. Elevation Line

All information is to be checked on site for accuracy and fit. Only drawings with WD status with the most recent revision are to be used for construction.