




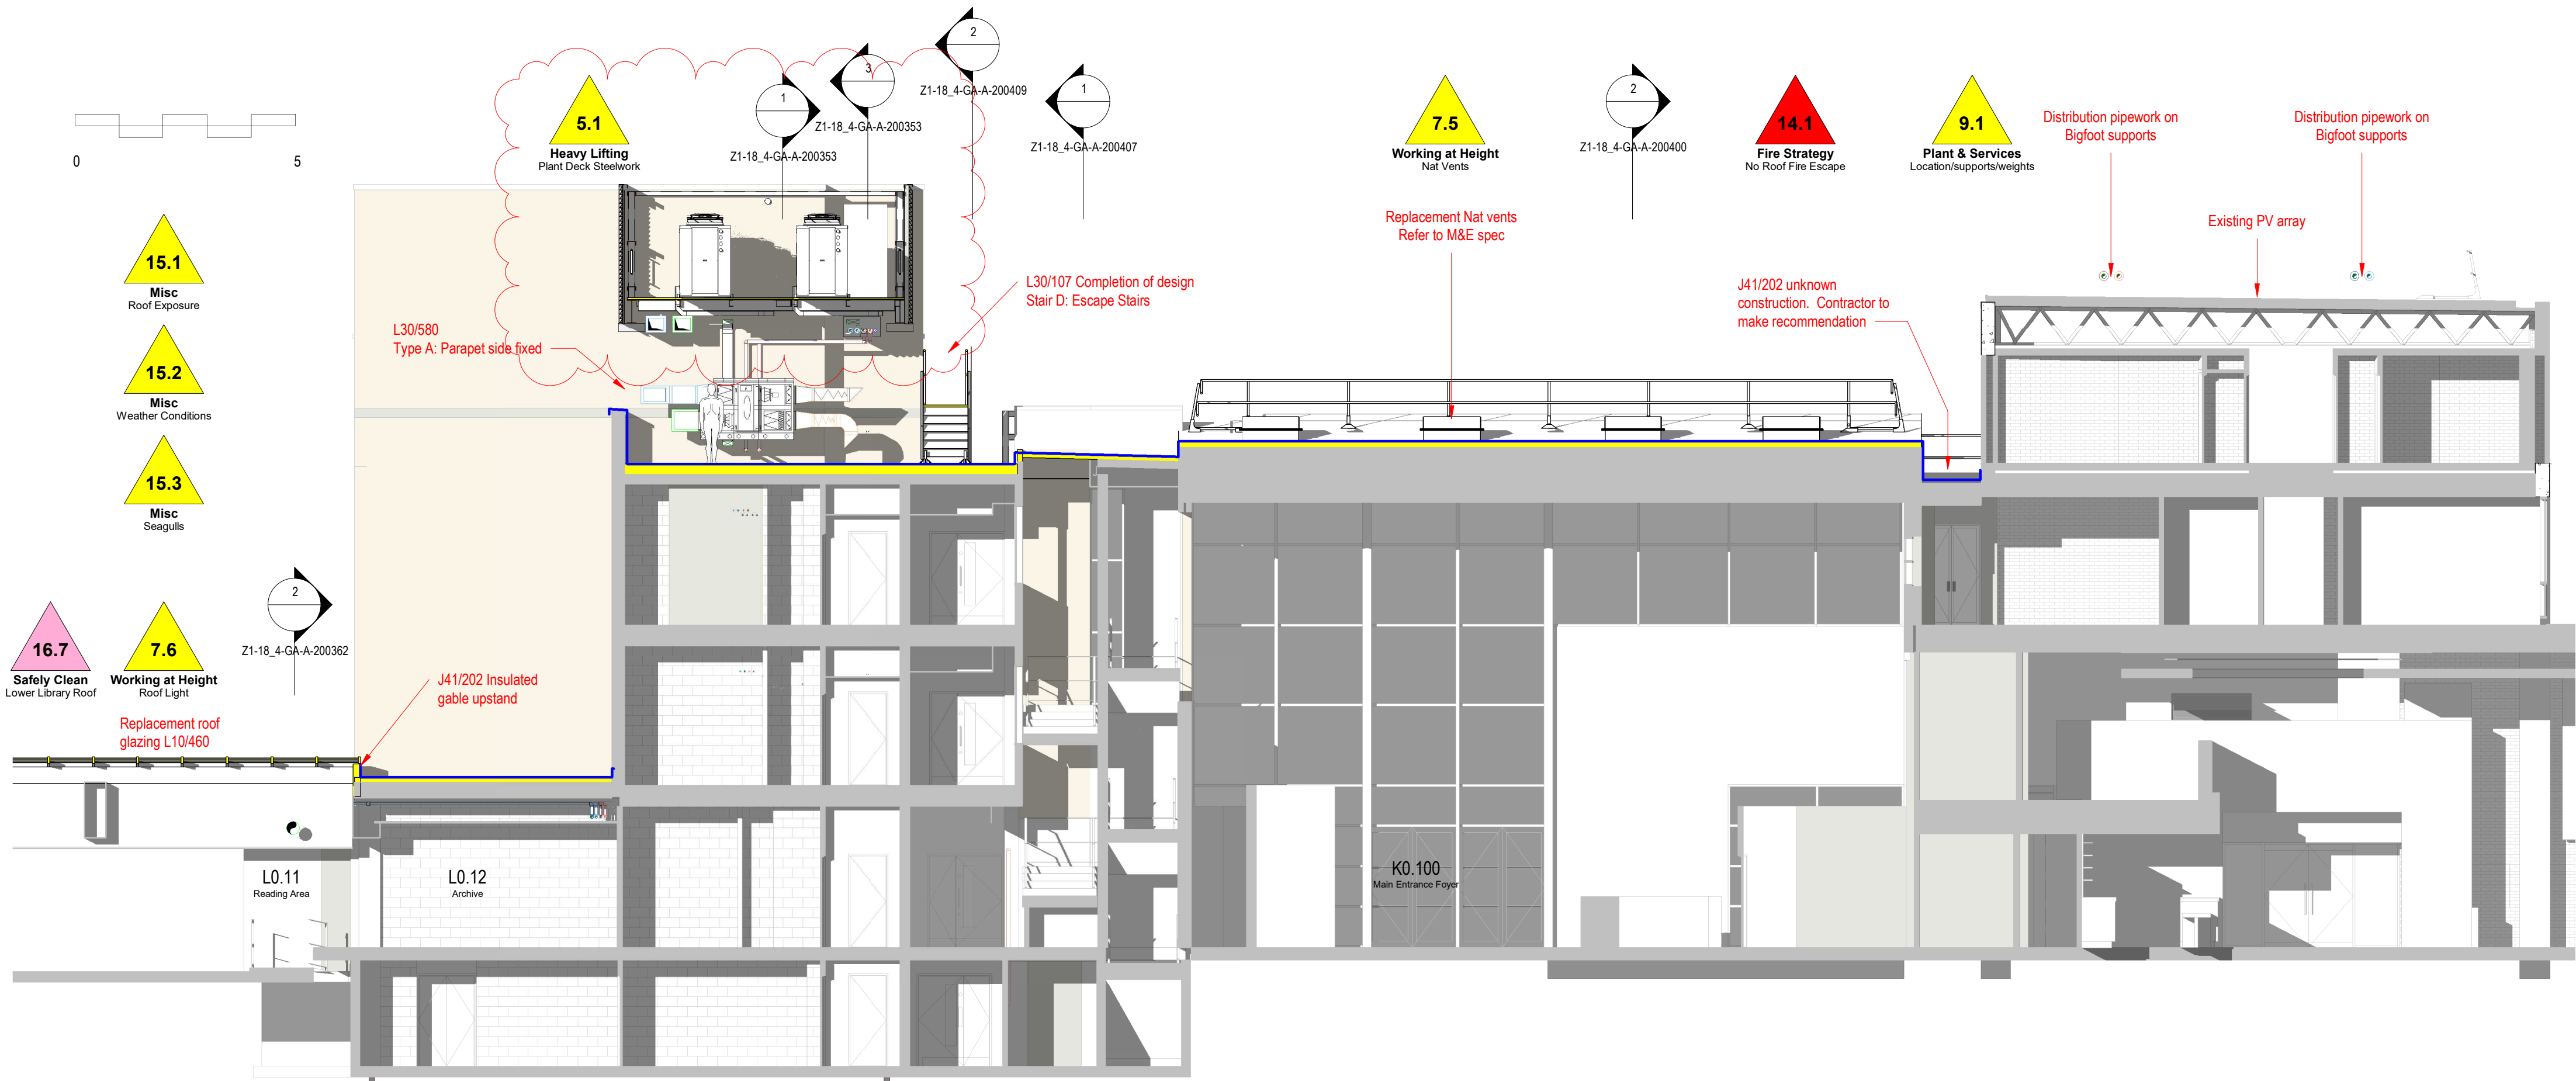

1 18-4 Section CC-3
1:100

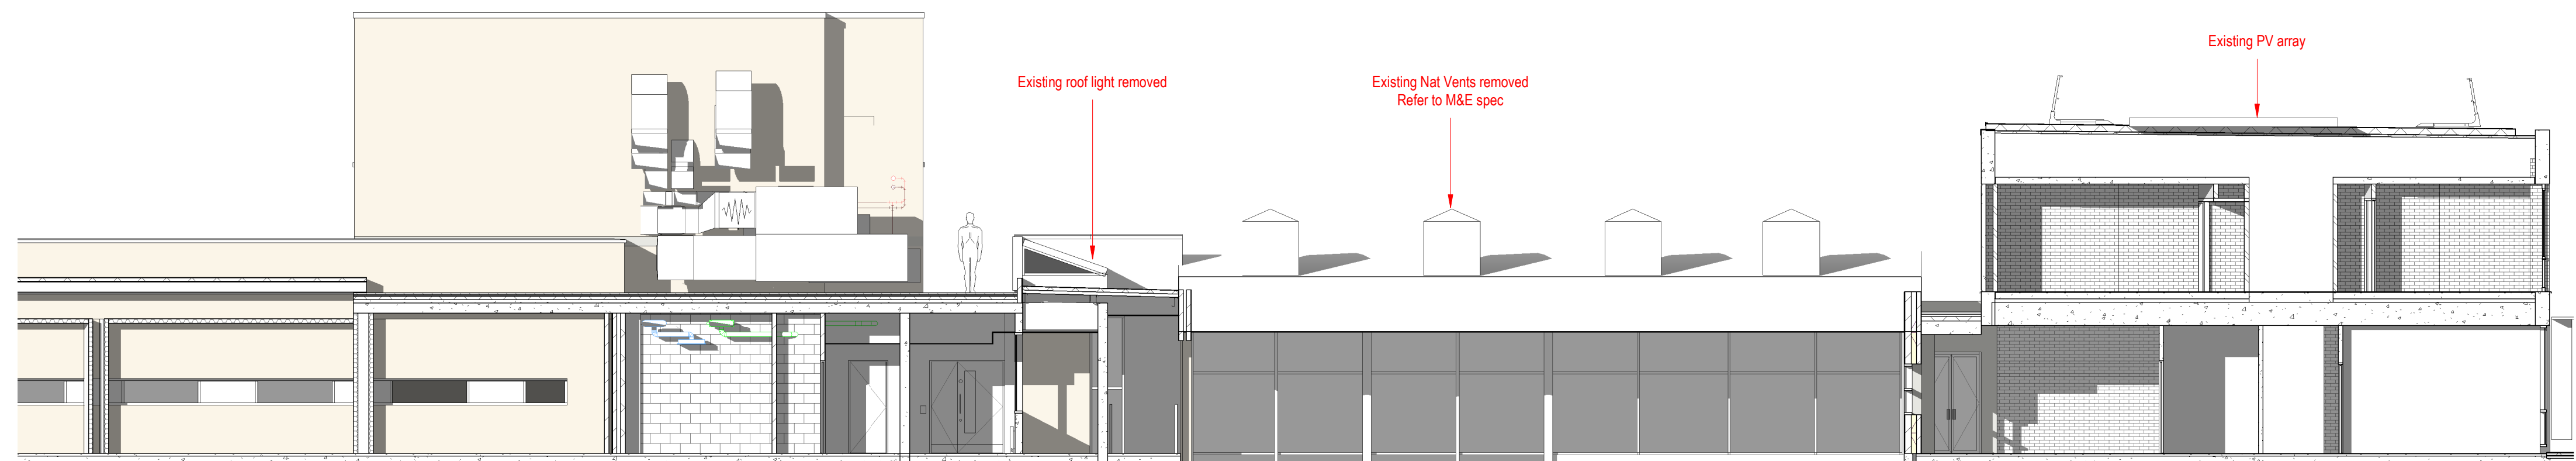

2 Existing Section BB-2
1:100

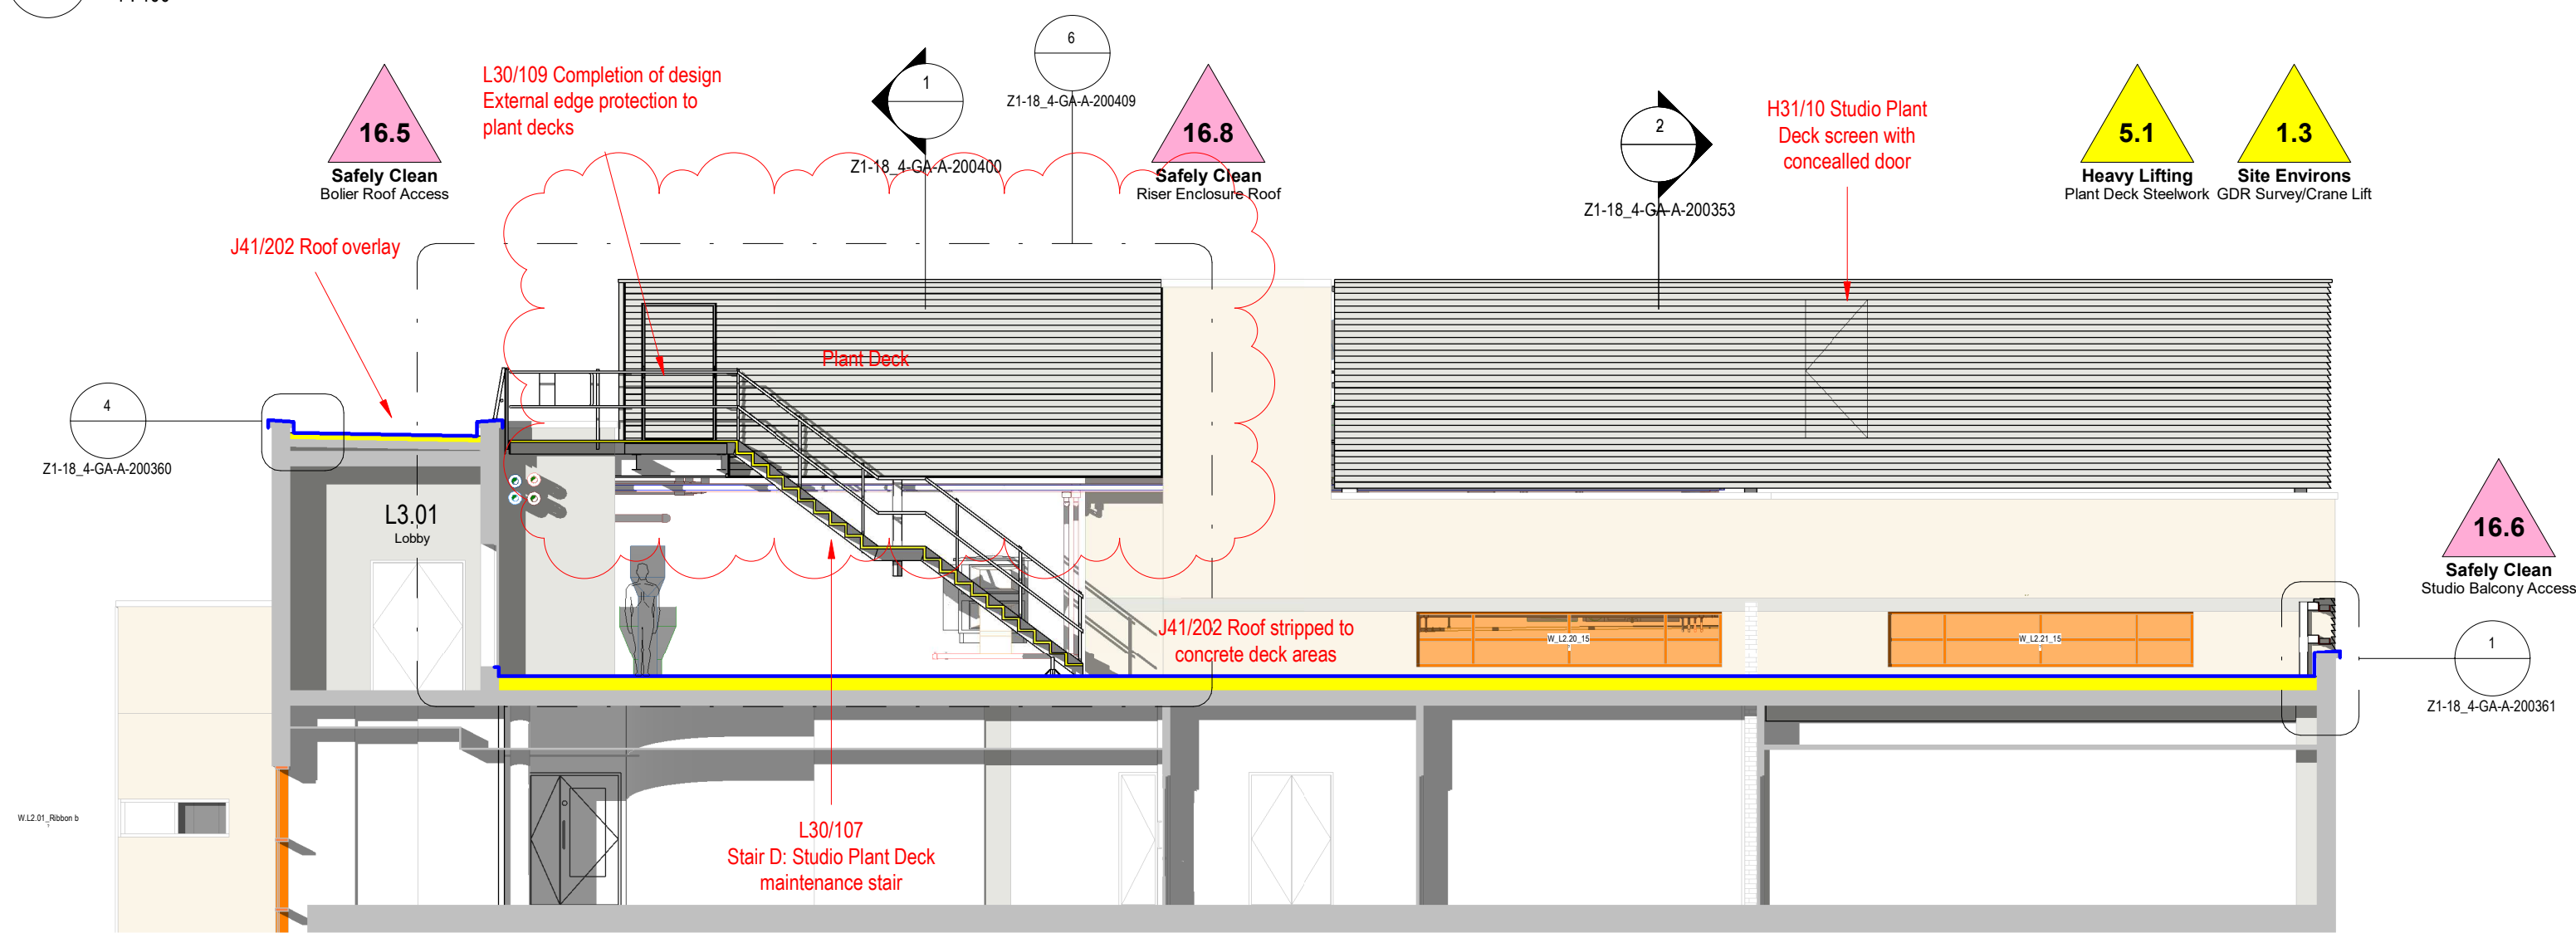

3 18-4 Section 55-1
1:100

IAN PALMER ARCHITECTS SHALL HAVE NO RESPONSIBILITY FOR ANY USE MADE OF THIS DOCUMENT OTHER THAN FOR THAT WHICH IT WAS PREPARED AND ISSUED.

ALL DIMENSIONS SHOULD BE CHECKED ON SITE.

DO NOT SCALE FROM THIS DRAWING

ANY DRAWING ERRORS OR DIVERGENCIES SHOULD BE BROUGHT TO THE ATTENTION OF IAN PALMER ARCHITECTS AT THE ADDRESS SHOWN BELOW.

BEFORE WORK COMMENCES DRAWINGS SHALL BE READ IN CONJUNCTION WITH ALL RELEVANT INFORMATION INCLUDING:

DESIGN RISK MANAGEMENT TOOLKIT (DRM)001 & 002

NOTES

Refer to Design Risk Management Toolkit P230721(DRM)A001

- Significant Design Risk (SDR)
- Significant Workplace Design Risk (WDR)

DRM & WDR

1:50

- L10/400 Replacement Windows Fire Rated E30
 - L10/330 Replacement Windows/insulated panels
 - H11/210 Curtain wall: Replace
 - H11/210 Curtain wall: Recondition/Thermally upgrade
- **Where installed, replacement acoustic lining P20/170

Window replacement

1:50

C04 Cladding added to ASHP deck	ICP	ICP	19.12.24
C03 Services updated	ICP	ICP	23.07.24
C02 Stair A1 omitted	ICP	ICP	10.06.24
C01 Construction Issue	ICP	ICP	03.06.24
P05 DRM added	ICP	ICP	19.04.24
P04 Fire Escape Added	ICP	ICP	10.04.24
P03 General updates	ICP	ICP	27.03.24
P02 General mods	ICP	ICP	05.03.24
P01 First issue	ICP	ICP	31.01.24

REVISION	DESCRIPTION	DRAWN	CHECKED	DATE
----------	-------------	-------	---------	------

001/24/1

CLIENT

IAN PALMER ARCHITECTS

Haweswater
Moss Lane
Silverdale
Carnforth
Lancashire
LA5 0SS

Info@ianpalmerarchitects.com
www.ianpalmerarchitects.com

PROJECT TITLE
Royal Northern College of Music

P000001

DRAWING TITLE	SCALE
Sections Existing & Proposed	As @ A1 indicated
DATE FIRST ISSUED	31.01.24

DRAWING NO.	REVISION
PR1-IPA- Z1-18_4-GA-A-200350	C03