

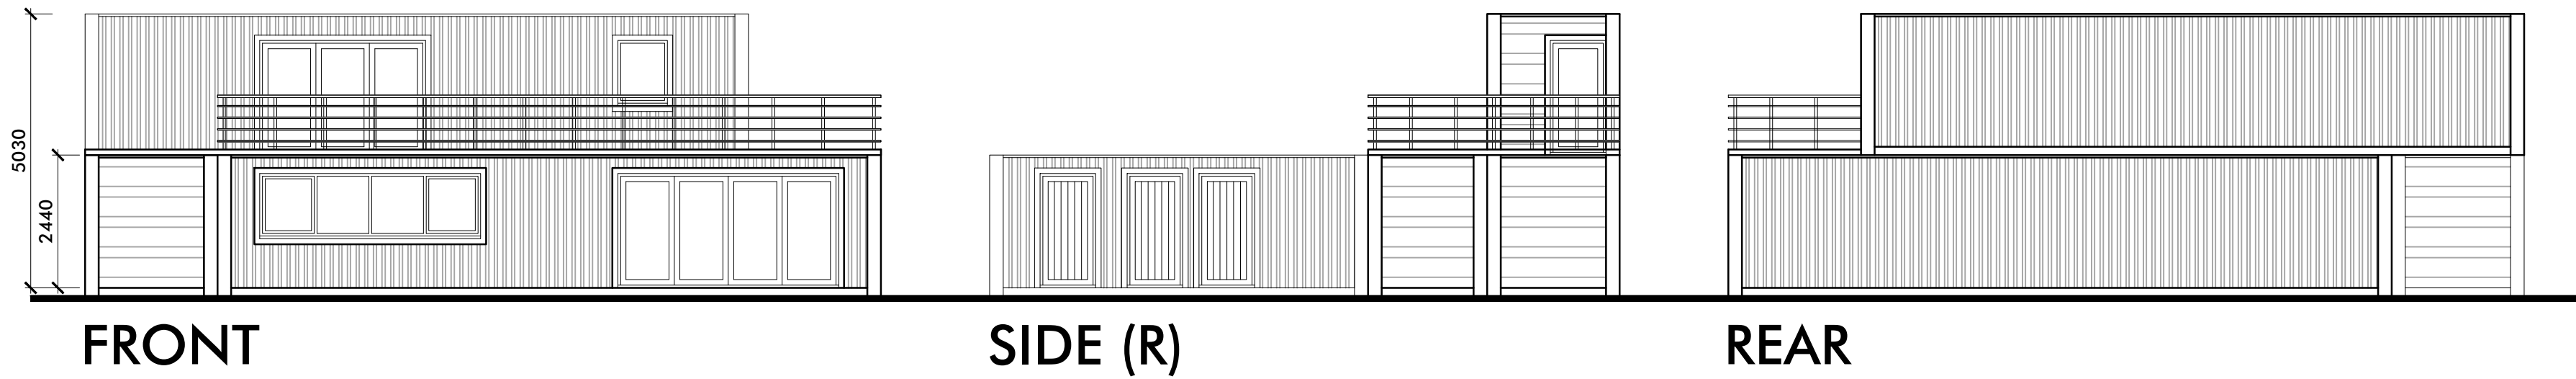
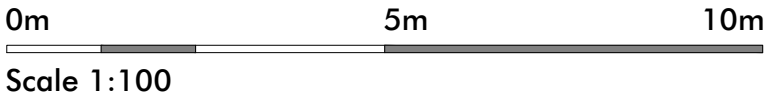
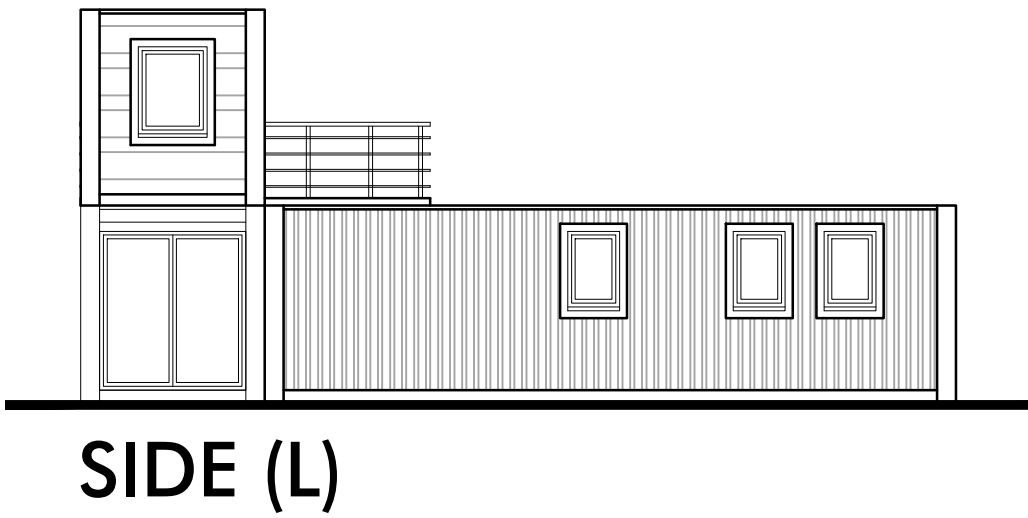


ELEVATIONS

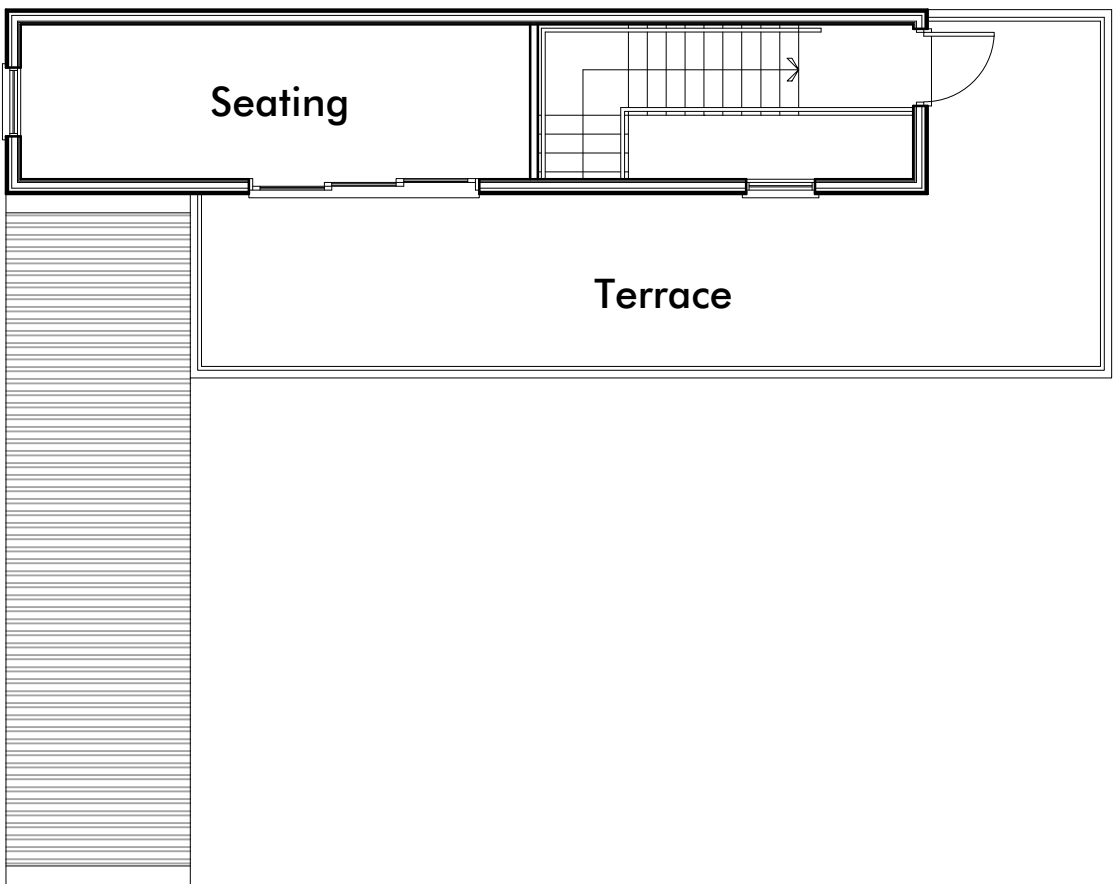

FLOOR PLANS

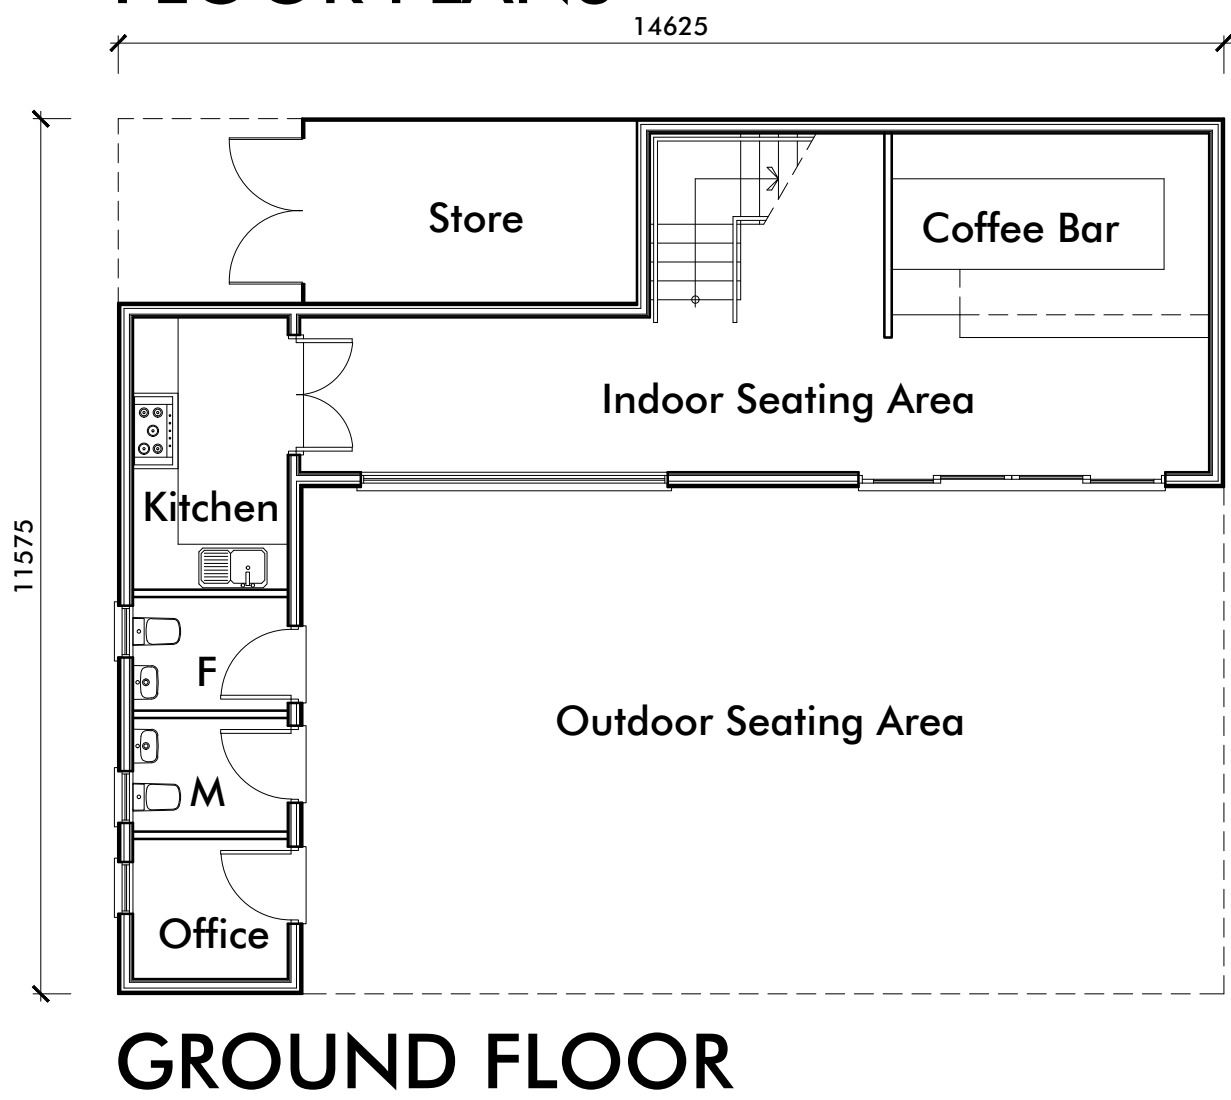

Revision Notes:					
CLIENT	Knight, Tom				
PROJECT	Proposed Sports & Leisure Facilities at				
	Wythenshawe Town FC, Timpson Rd, Wythenshawe, Manchester, M23 9LL				
DRAWING	Cafe - Proposed Floor Plans & Elevations				
DRAWN	WA	DATE	13/01/25	NUMBER	24/019/P02
SCALE	1:100	SHEET	A2	REVISION	-



213 Preston Road, Whittle-le-Woods, Chorley, Lancashire, PR6 7PS
Telephone: 01257 261555 | Website: www.lmparchitects.co.uk
Trading name of Lawson Margerison Practice Ltd. Registered in England and Wales No. 5597973 ©